

4-127-0192AG

56



Oversized Drawings

1723

- SINGLE FAMILY RESIDENTIAL DISTRICT

R-1

R-1A

R-1B

R-2

R-2A

R-2B

R-3
- MULTI-FAMILY DISTRICT 1

R-4

R-5

R-5A
- MOBILE HOME PARK DISTRICT

MH-1

MH-1A

MH-3
- BUSINESS DISTRICT

B-2 NEIGHBORHOOD BUSINESS

B-3 HIGHWAY COMMERCIAL


B-4 TOURIST ORIENTED COMMERCIAL

B-5 PLANNED SHOPPING CENTER
- INDUSTRIAL DISTRICT

I-1 LIGHT INDUSTRIAL

I-2 HEAVY INDUSTRIAL

PID PLANNED INDUSTRIAL DEVELOPMENT


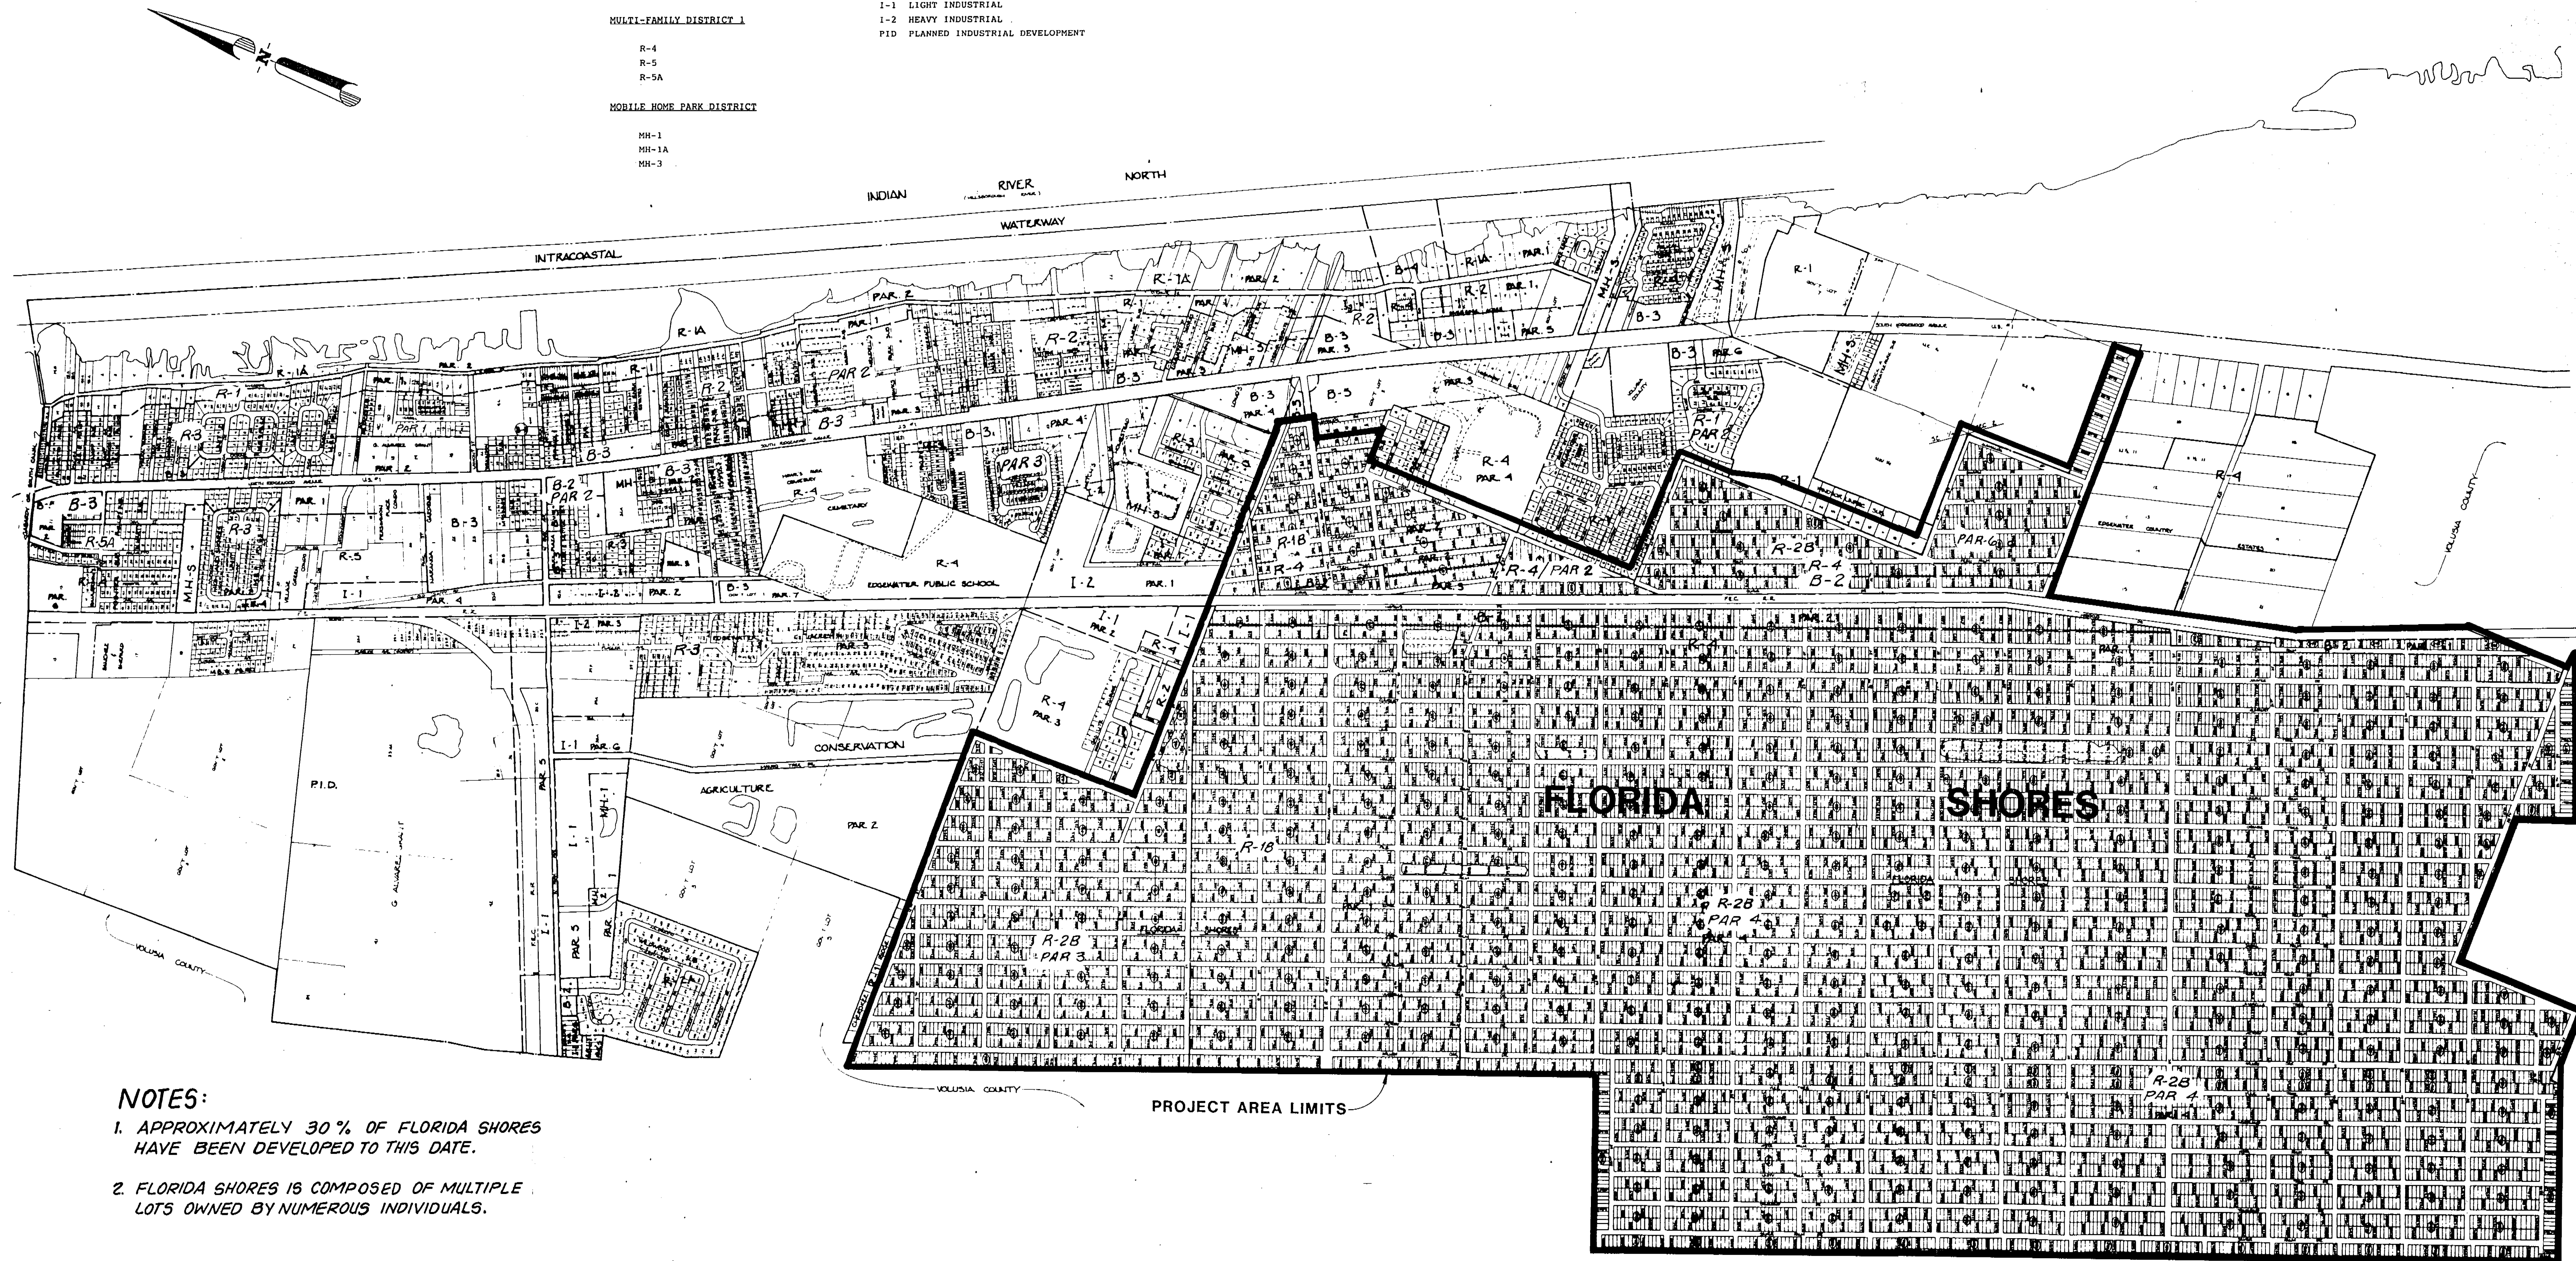


NOTES:

- APPROXIMATELY 30 % OF FLORIDA SHORES HAVE BEEN DEVELOPED TO THIS DATE.
- FLORIDA SHORES IS COMPOSED OF MULTIPLE LOTS OWNED BY NUMEROUS INDIVIDUALS.

PROJECT AREA LIMITS

								LAND USE MAP CITY OF EDGEWATER				EXHIBIT M			
				ENGINEERS • SURVEYORS • SCIENTISTS • PLANNERS				87-400.17				DATE JULY, 1990			
								1"-800'				SCALE			
								1				1			
DATE				REVISIONS				REVISED BY				CHECKED BY			
SIGNED BY				DRAWN BY				CHECKED BY				APPROVED BY			
VOLUSIA COUNTY,				RECEIVED				FLORIDA				RECORDS			
MAR 06 1991				4-117-0192 AG				ORLANDO				MAR 04 1991			

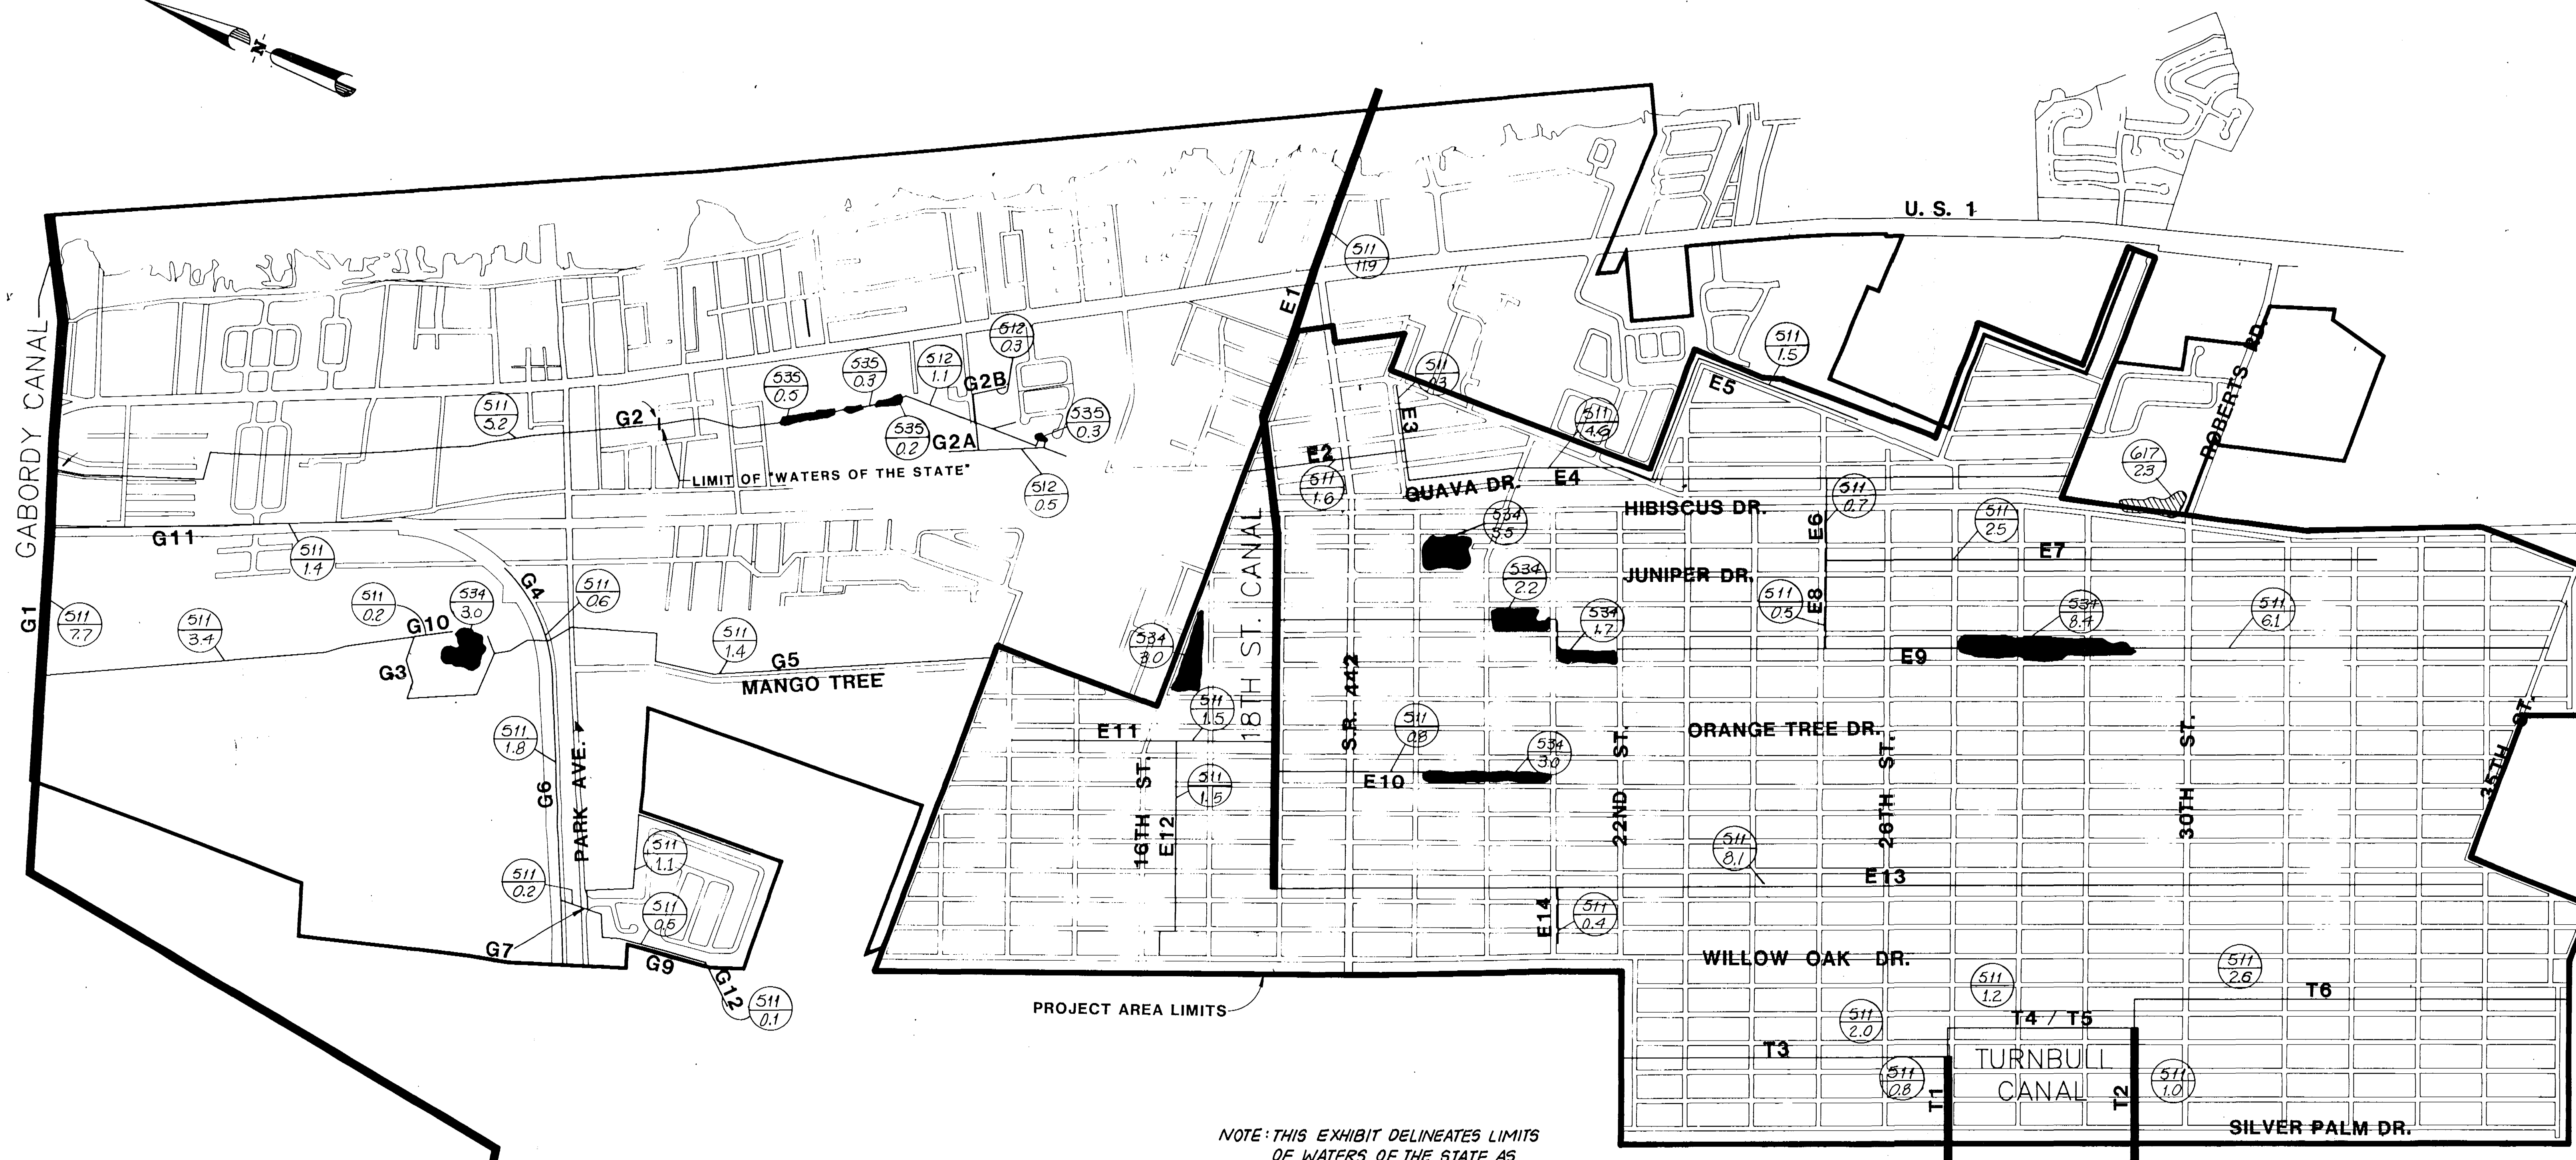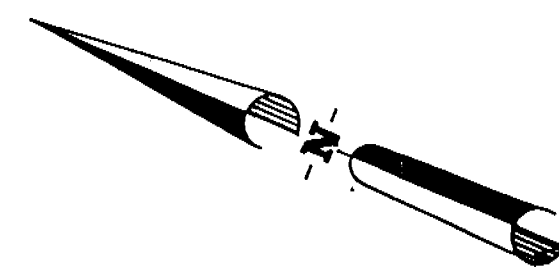

PROJECT AREA LIMITS

NOTE: THIS EXHIBIT DELINEATES LIMITS
OF WATERS OF THE STATE AS
APPROVED IN THE EDGEWATER
CONCEPTUAL STORMWATER
MASTER PLAN PERMIT No. 4-127-0175ACG

Identification from Modified F.L.U.C.A.F.C.S.	Description	Total Area (ac)
534	Manmade water reservoirs resulting from borrow excavation activities. (Primarily during the original construction of the roadways for the Florida Shores Development).	24.8
535	Manmade stormwater treatment ponds or amenity lakes.	1.3
511	Manmade drainage canal or ditch (qualified as "Waters of the State")	72.0
512	Manmade drainage canal or ditch (severed from "Waters of the State")	1.9
515	Natural stream or watercourse	0.0
617	Mixed wetland hardwoods	2.3

LEGEND

- W.O.S. LIMIT
- CANAL
- F.L.U.C.A.F.C.S.
DESIGNATION
- 511
0.9
ACREAGE

DATE	REVISIONS	REVISED BY	CHECKED BY
12/6/90	LIMITS OF W.O.S. PER S.J.R.W.M.D. ACREAGE OF WETLANDS		

CADD	NAME	DATE
DESIGNED BY		
DRAWN BY		
CHECKED BY		
APPROVED BY		

CADD FILE NAME: 87400EX1

DYER, RIDDLE, MILLS & PRECOURT, INC.
ENGINEERS • SURVEYORS • SCIENTISTS • PLANNERS
ORLANDO • 100 EAST COLONIAL DRIVE • P.O. BOX 55800 • ORLANDO, FLORIDA 32853-9500
JACKSONVILLE • 8424 RAYMEADOWS ROAD • SUITE 130 • JACKSONVILLE, FLORIDA 32254


EXISTING WETLANDS AND WATERBODIES

CITY OF EDGEWATER

VOLUSIA COUNTY, FLORIDA

EXHIBIT I
PROJECT NO. 87400.17
DATE: JULY 1990
SCALE: 1" = 800'
SHEET 1 OF 1

MAR 04 1991

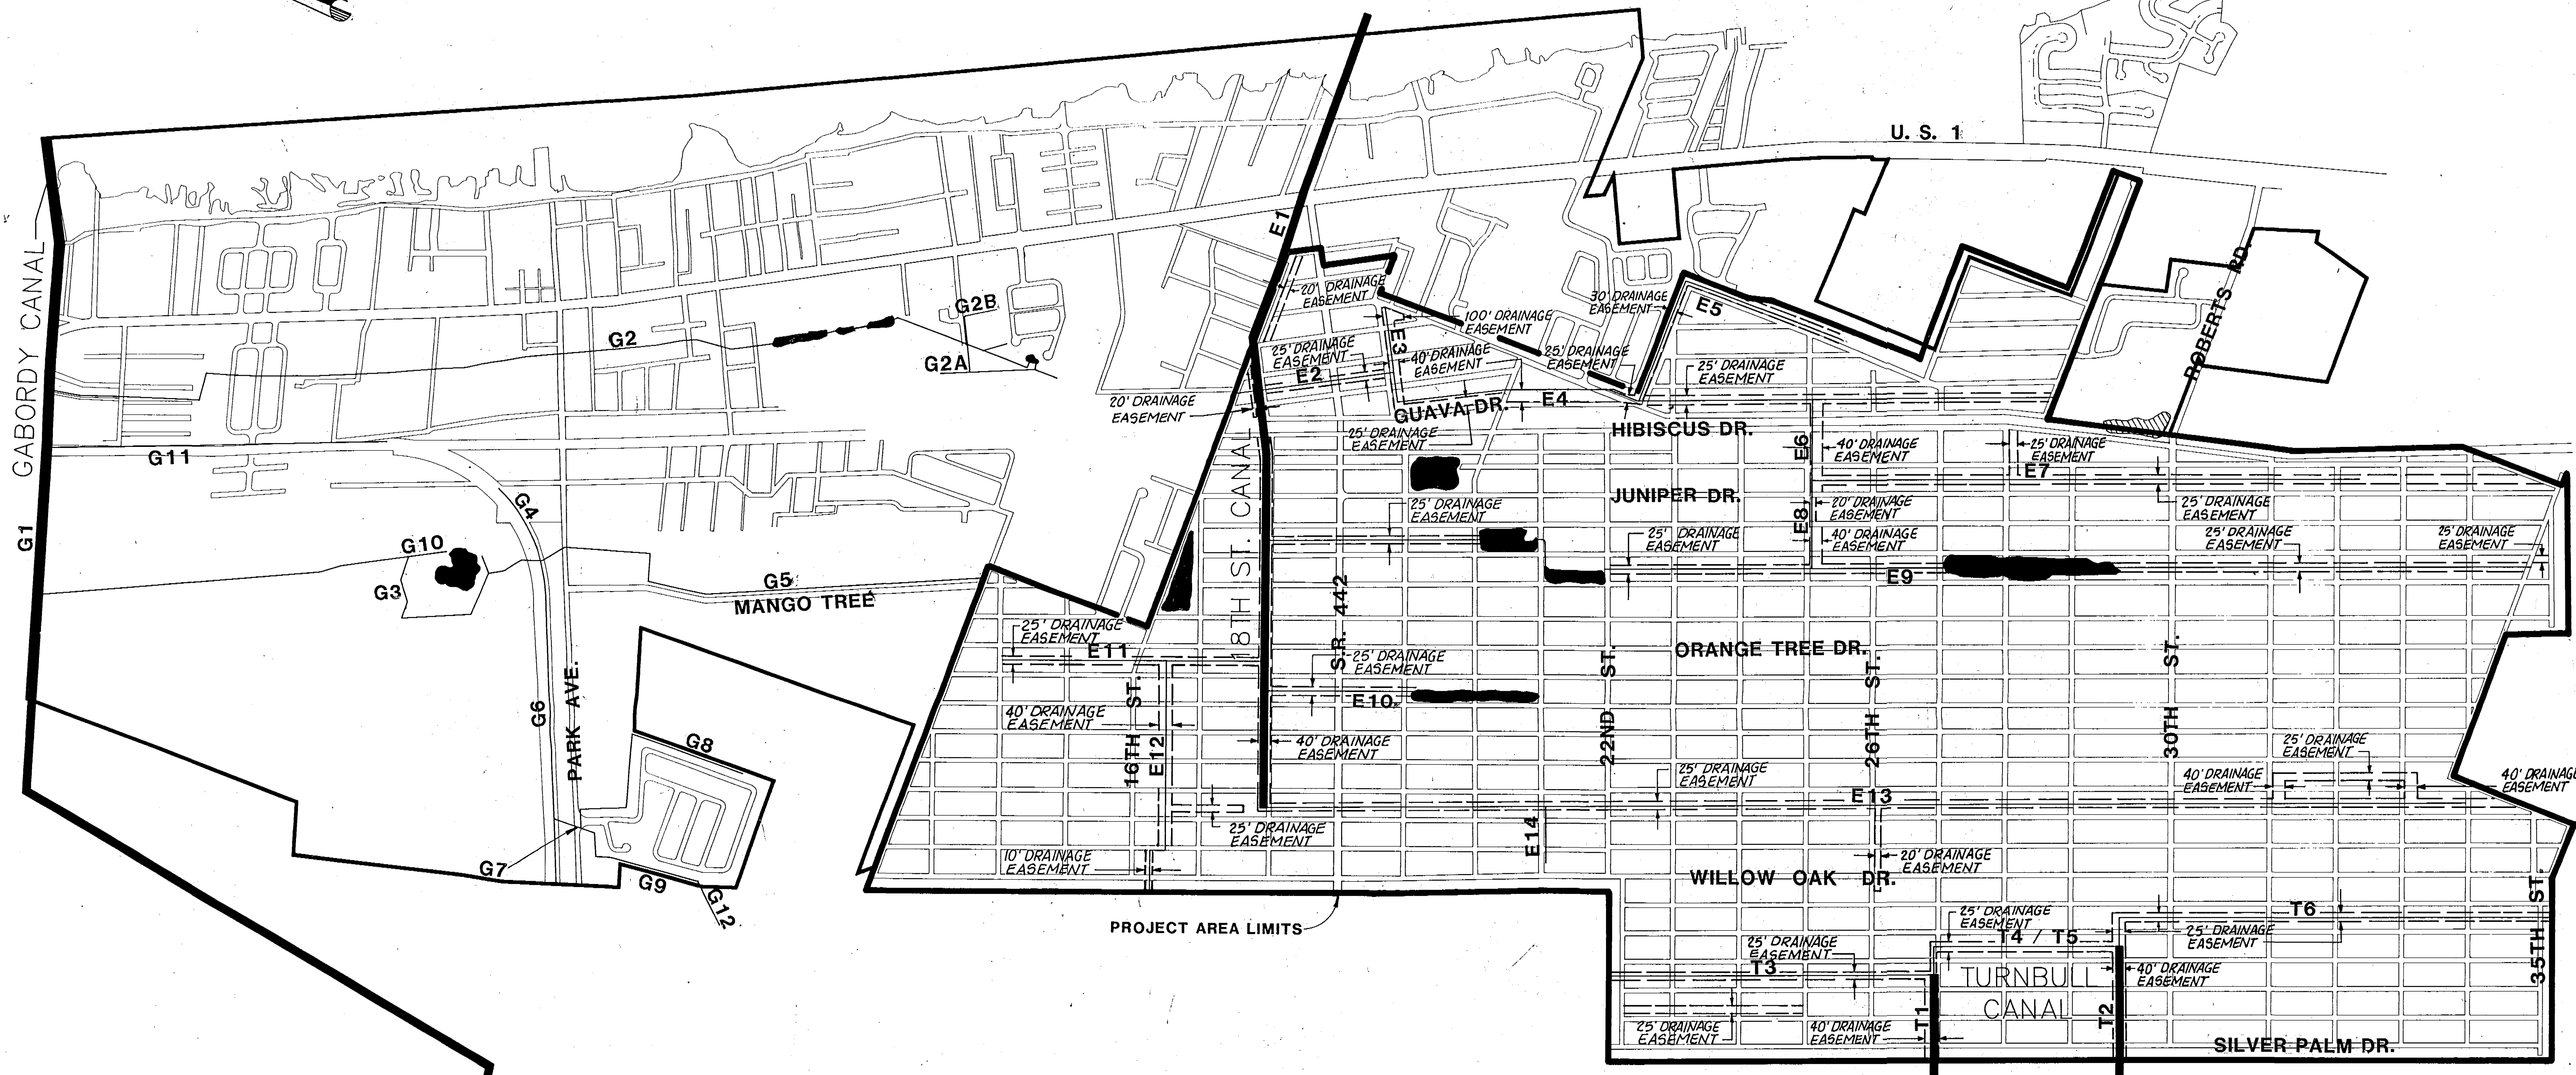


RECEIVED
MAR 06 1991
4-117-0192 AG
RECORDS
ORLANDO

[Handwritten signature]
3/4/91

	</
--	--	----

MAR 04 1991

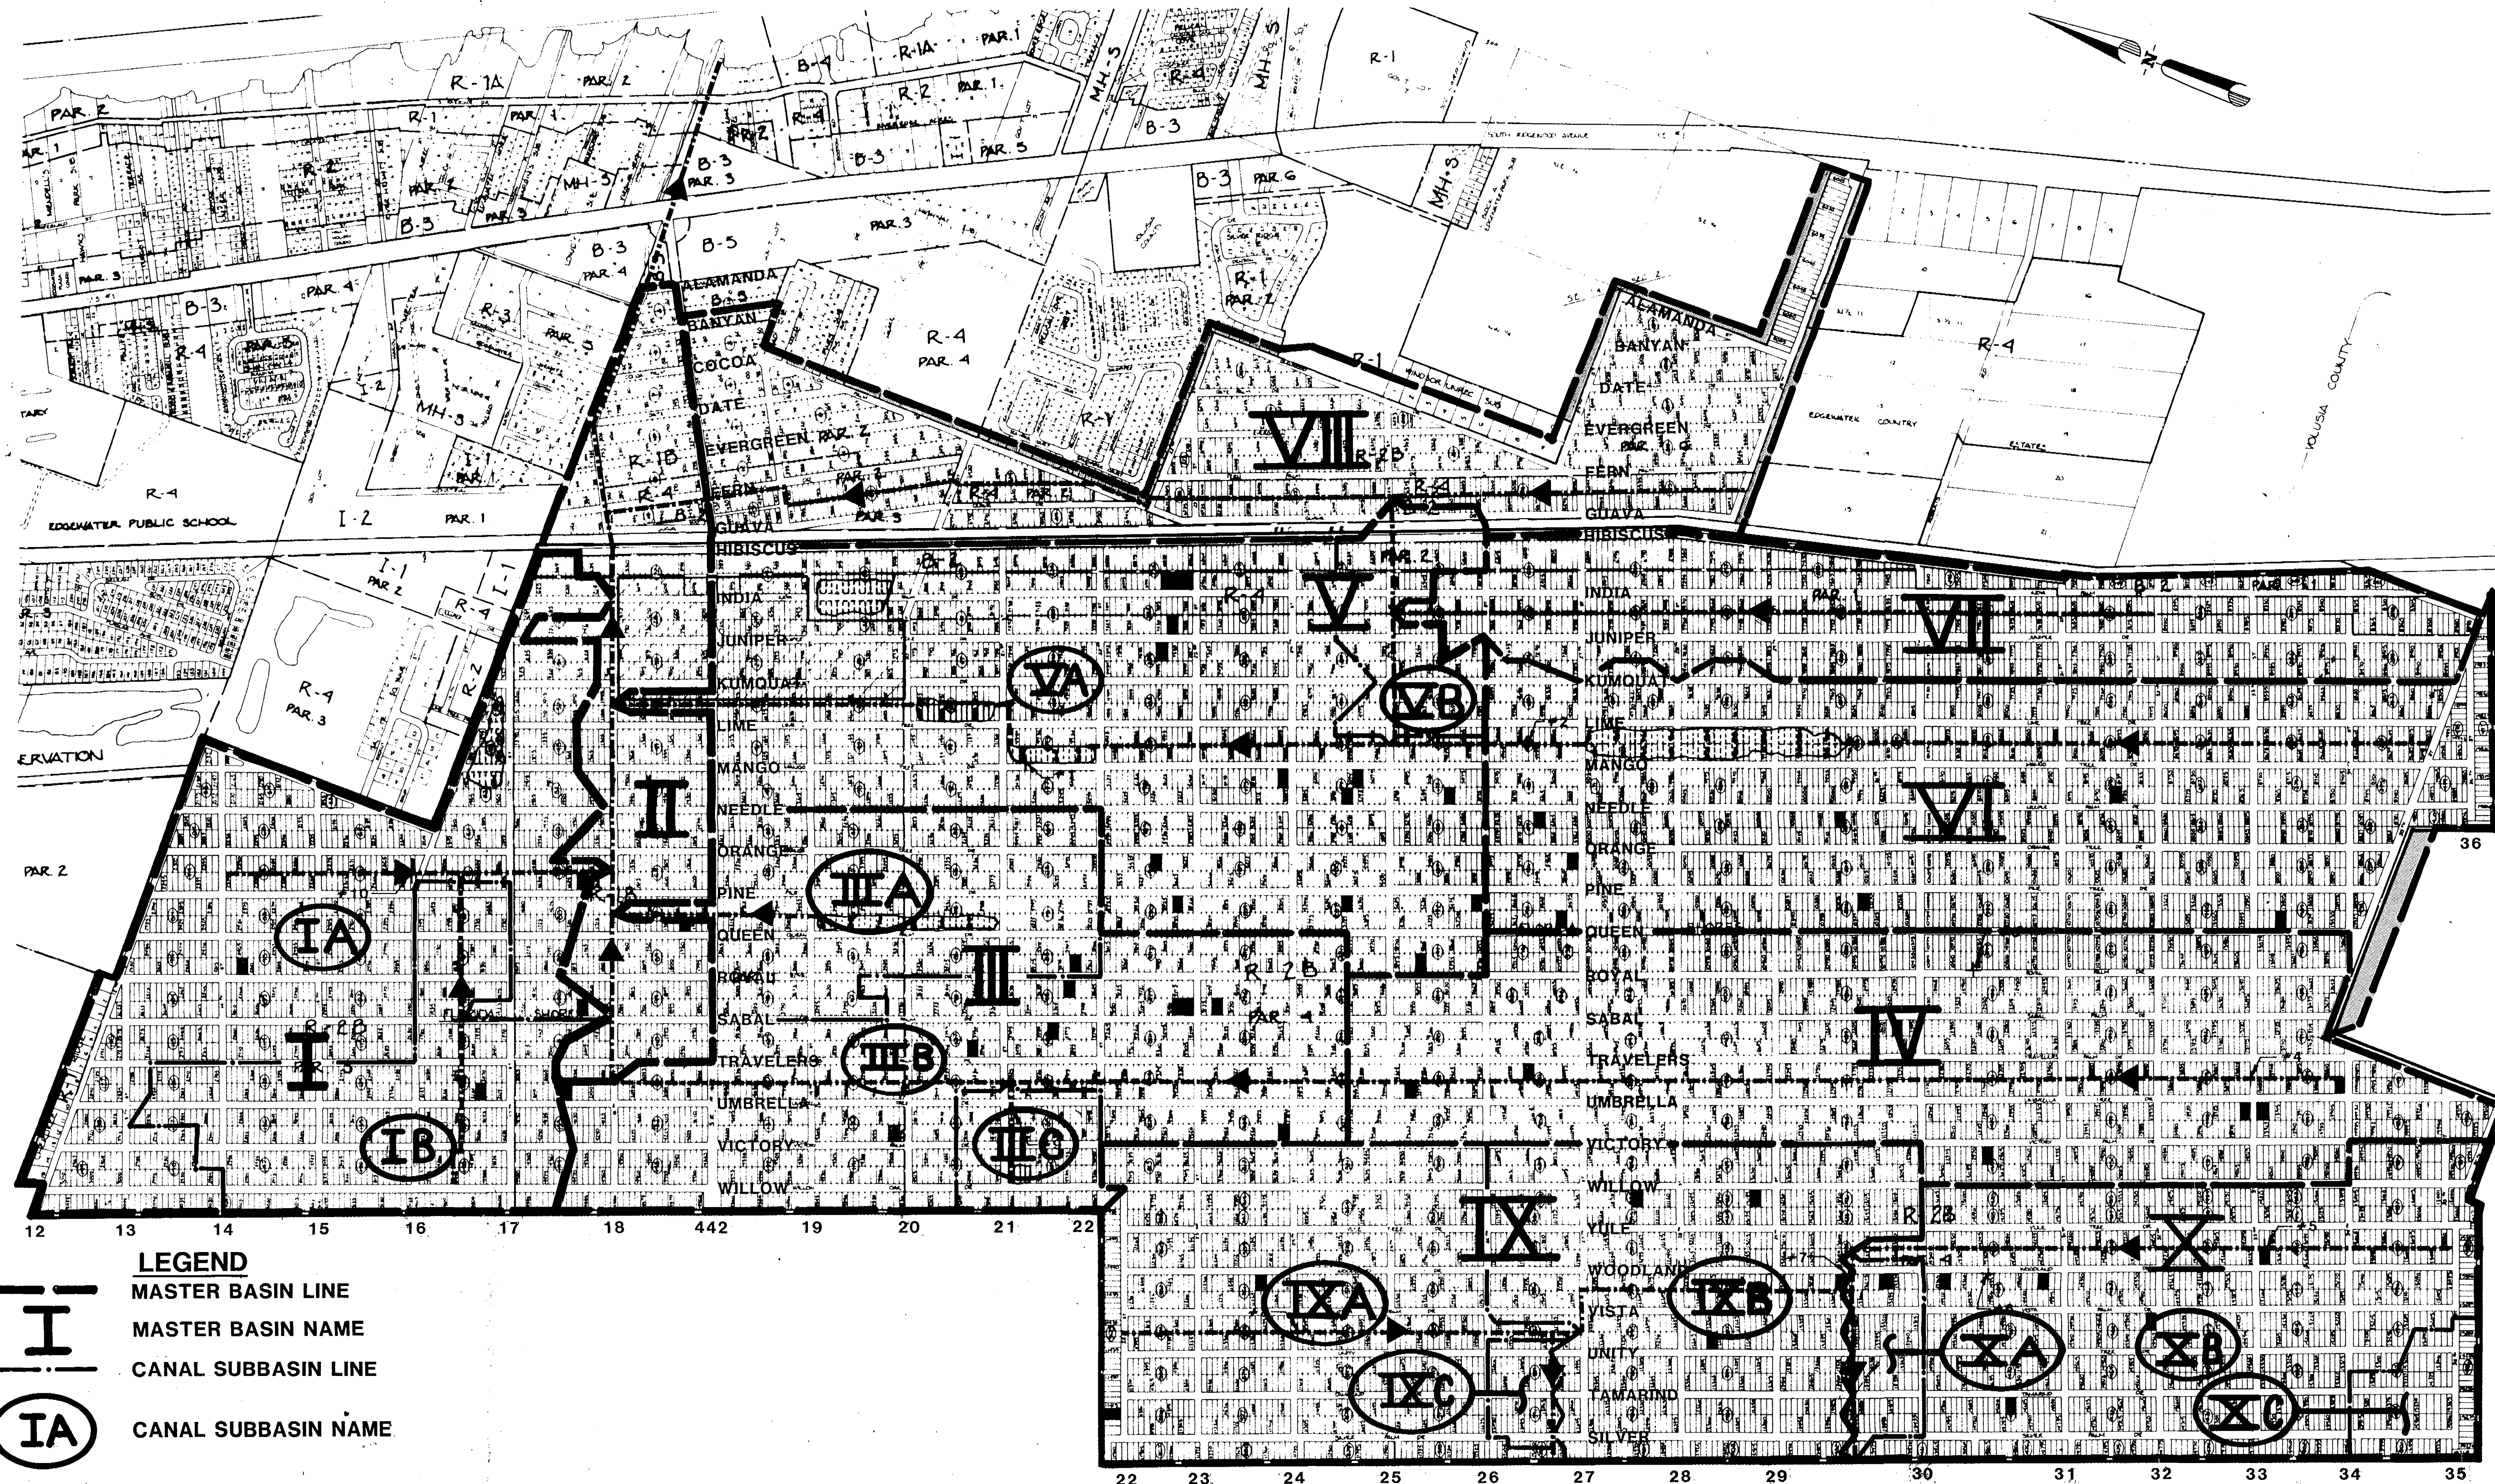

- LEGEND**
- MASTER BASIN LINE
 - MASTER BASIN NAME
 - CANAL SUBBASIN LINE
 - CANAL SUBBASIN NAME
 - OFFSITE DRAINAGE AREAS
 - CANAL LOCATION & DIRECTION OF FLOW


DATE	REVISIONS	REVISED BY	CHECKED BY

FLORIDA SHORES DEVELOPMENT
CITY OF EDGEWATER

DYER, RIDDLE, MILLS AND PRECOURT, INC.
ENGINEERS - SURVEYORS
ORLANDO TAMPA

MASTER DRAINAGE BASIN PLAN
VOLUSIA COUNTY, FLORIDA

EXHIBIT F
PROJECT NO. 87-400.17
DATE NOV, 1990
SCALE 1"=600'
SHEET 1 OF 1

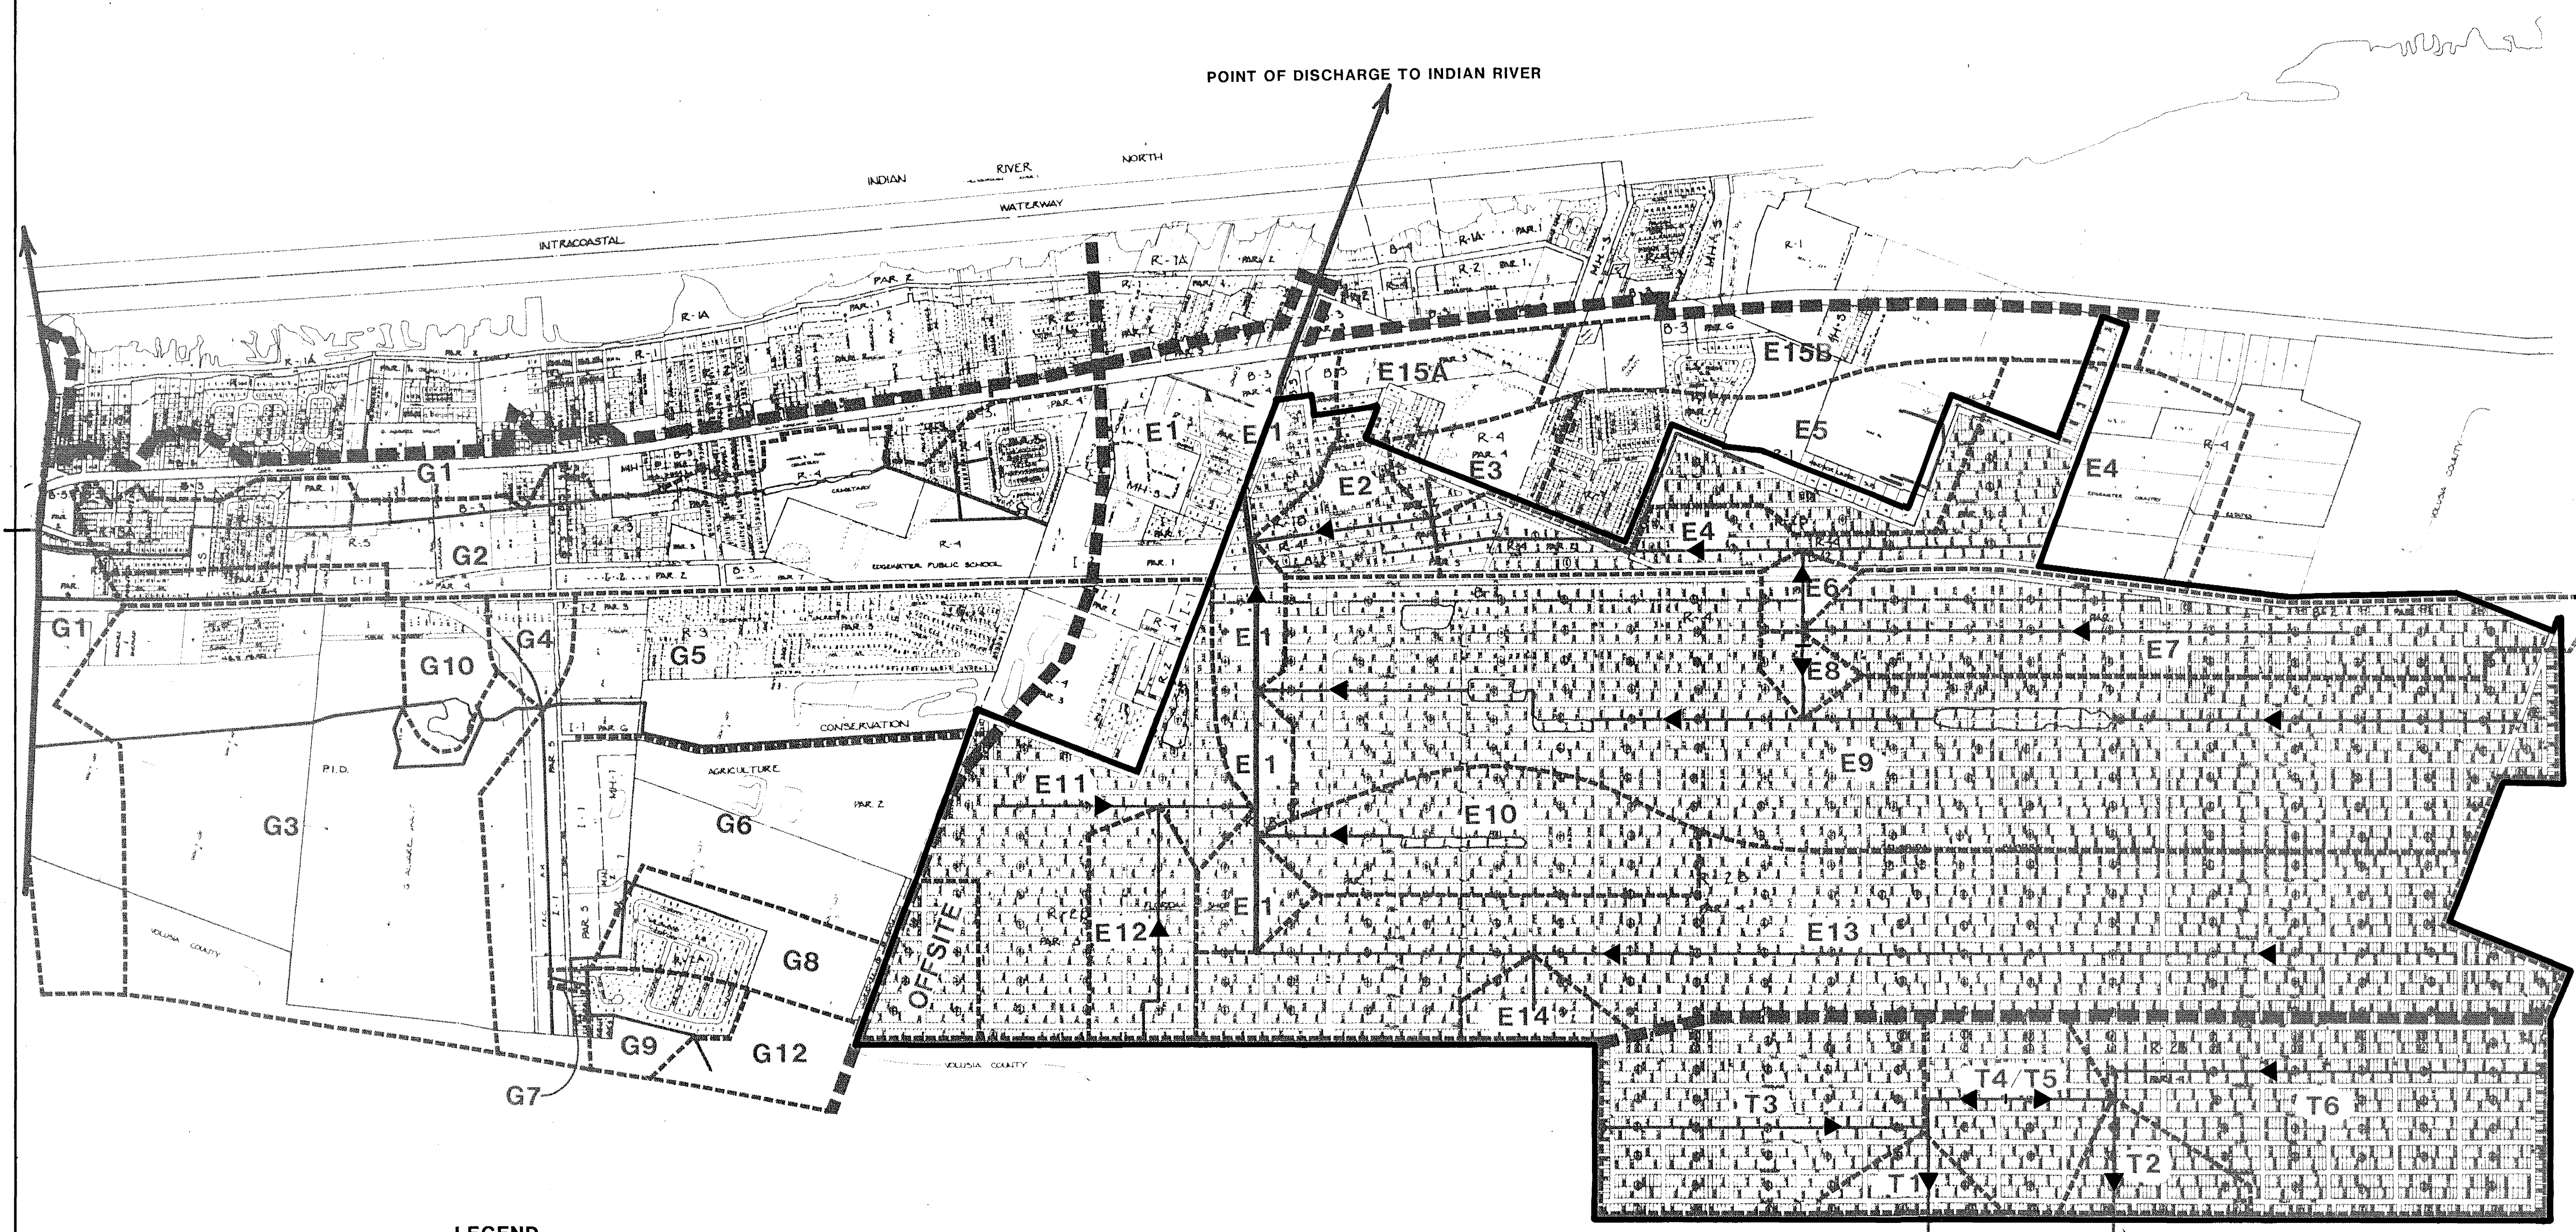

- LEGEND**
- PROJECT AREA LIMITS
 - 18th ST. & TURNBULL HAMMOCK BASIN DIVIDES
 - CANAL BASIN DIVIDE
 - EXISTING CANAL & FLOW DIRECTION
 - CANAL DESIGNATION E13

DATE	REVISIONS	REVISED BY	CHECKED BY




DYER, RIDdle, MILLS & PRECOURT, INC.
 ENGINEERS • SURVEYORS • SCIENTISTS • PLANNERS



DESIGNED BY: _____ DRAWN BY: _____ CHECKED BY: _____ APPROVED BY: _____

EXISTING CANAL BASINS		EXHIBIT	87-400.17
CITY OF EDGEWATER			DEC, 1990
VOLUSIA COUNTY,			1"-800'
		FLORIDA	1
		RECEIVED	4-117-0192 AG
		RECORDS	MAR 04 1991
		ORLANDO	

- | | | |
|--|--|---|
| EROSION & SEDIMENT CONTROL PLAN
<div style="text-align: center;">  </div> | | PROJECT NO.
87-400 |
| CITY OF EDGEWATER, FLORIDA
FLORIDA SHORES CAPITAL IMPROVEMENT PROGRAM | | DATE
APRIL 1991

SCALE
1-800' |
| RECORDS
4-27-01 | | SHEET 408 OF 417 |

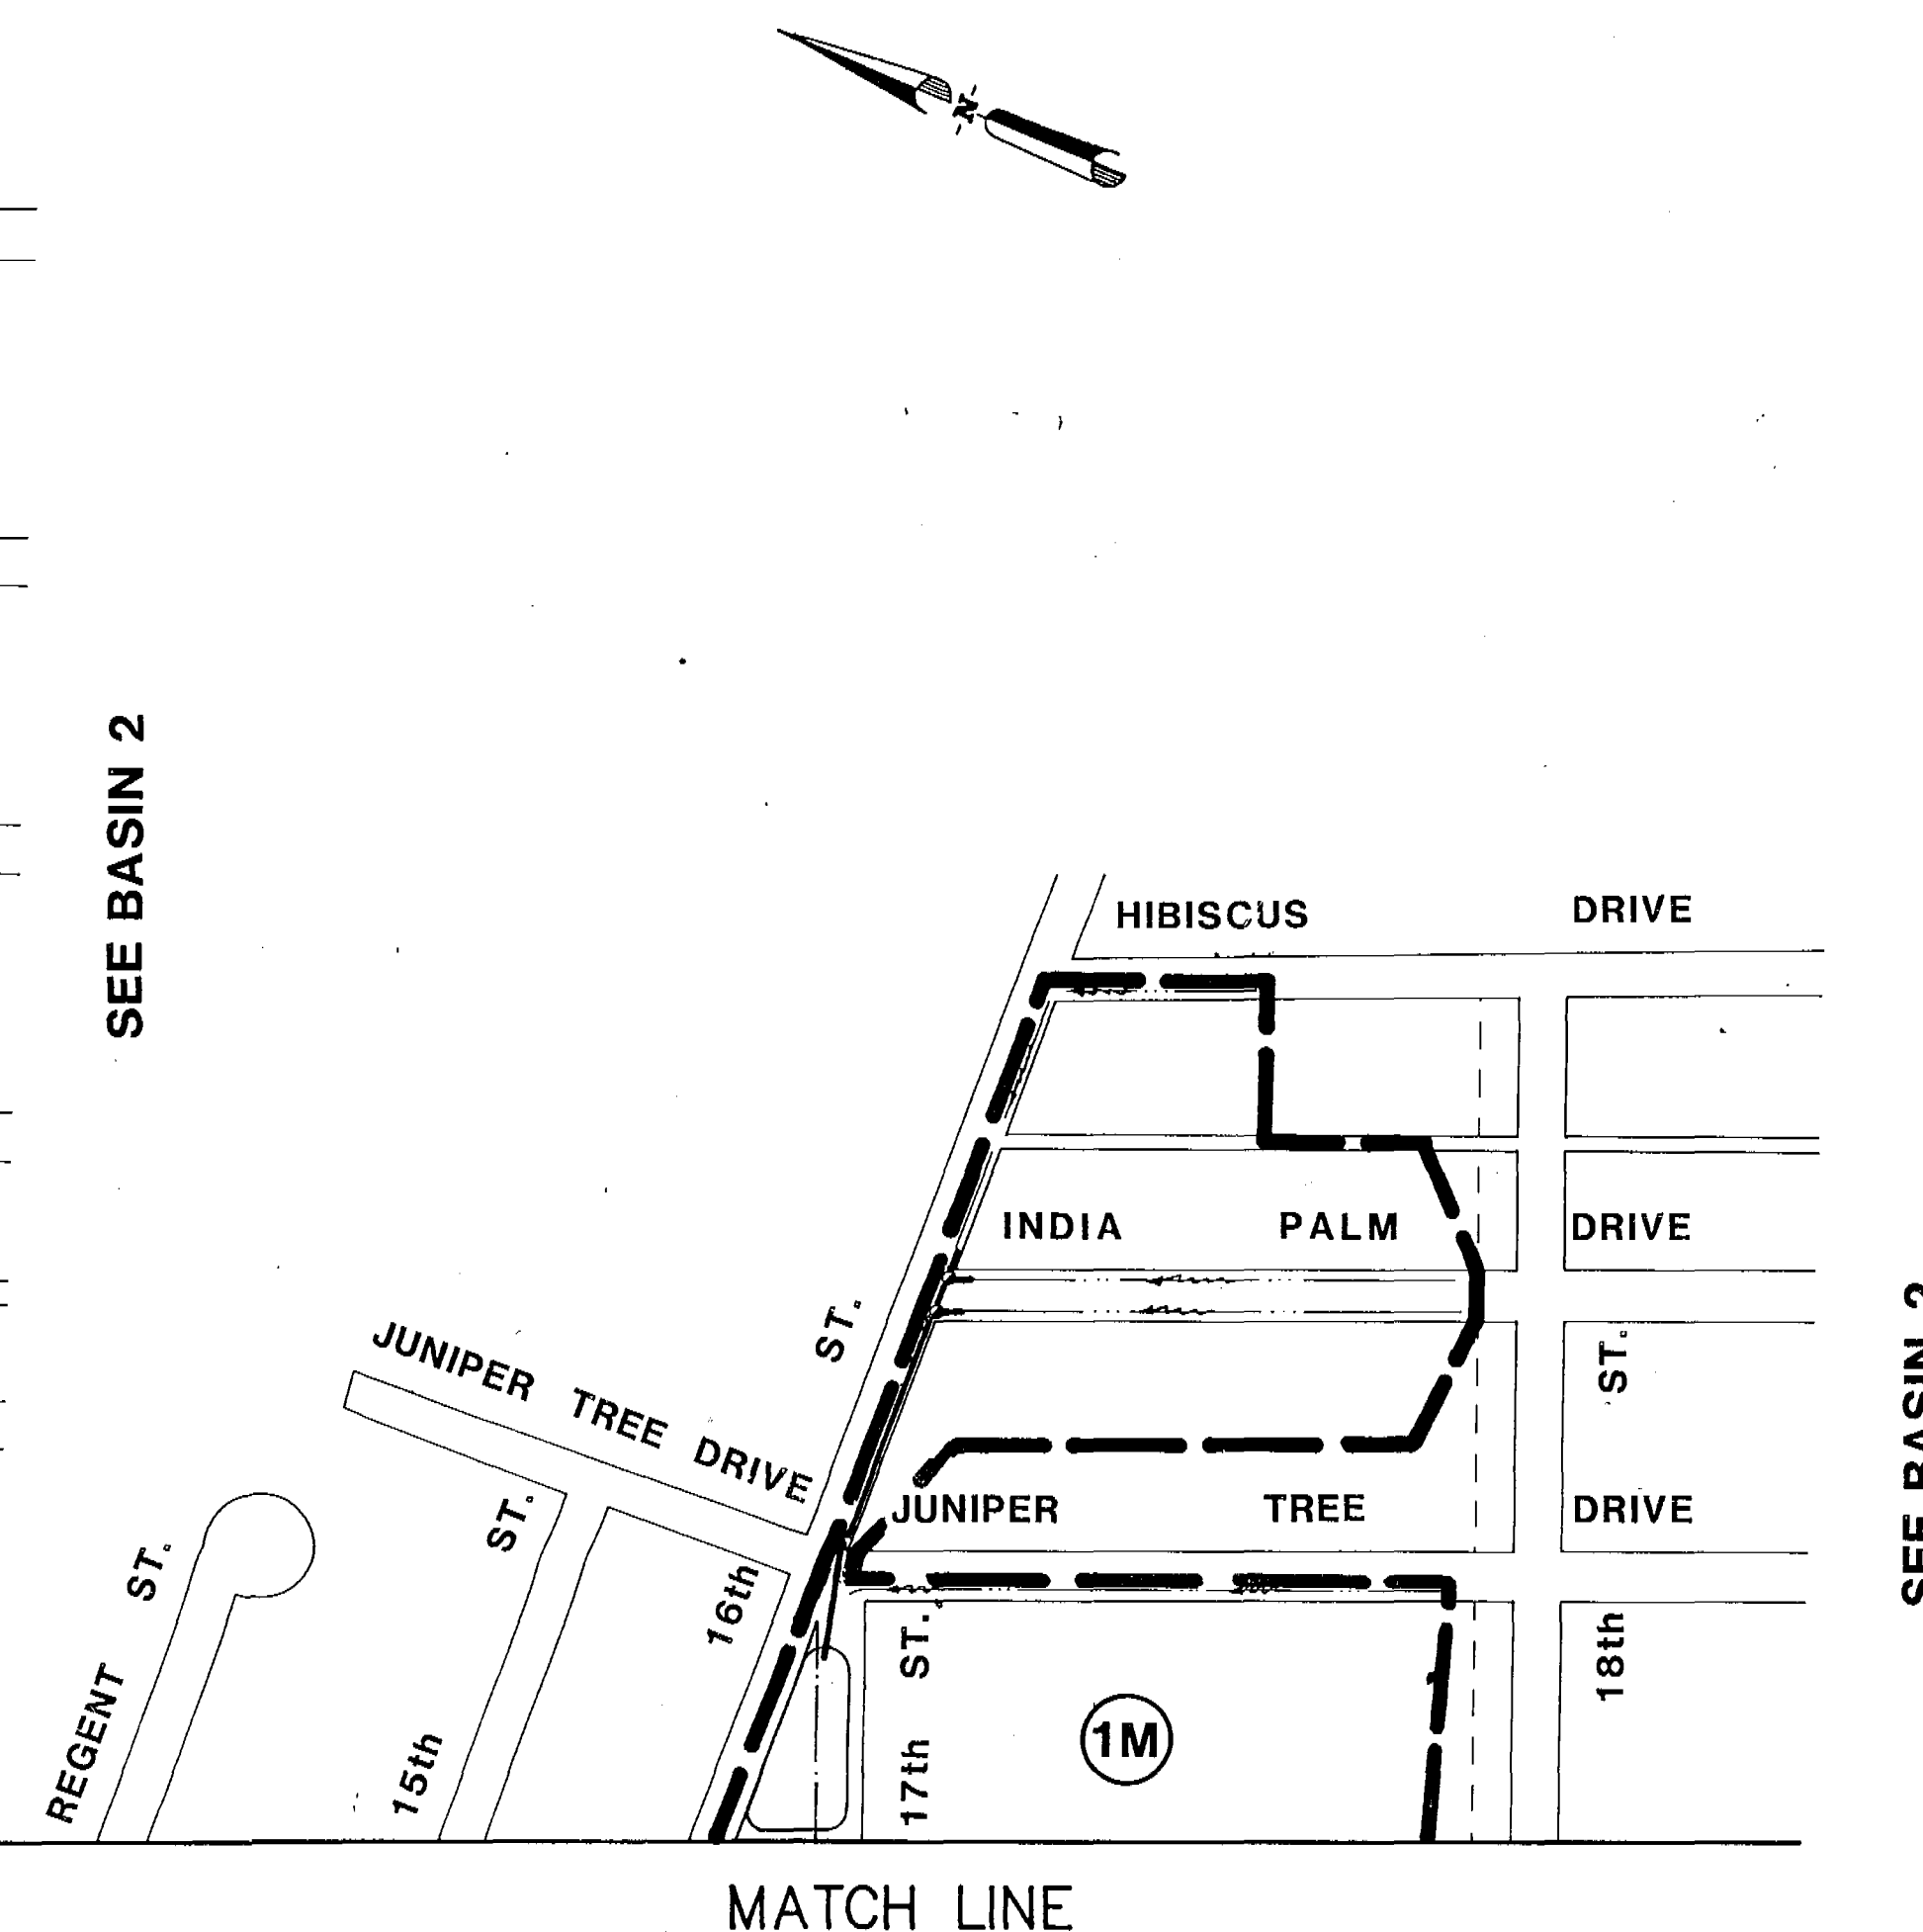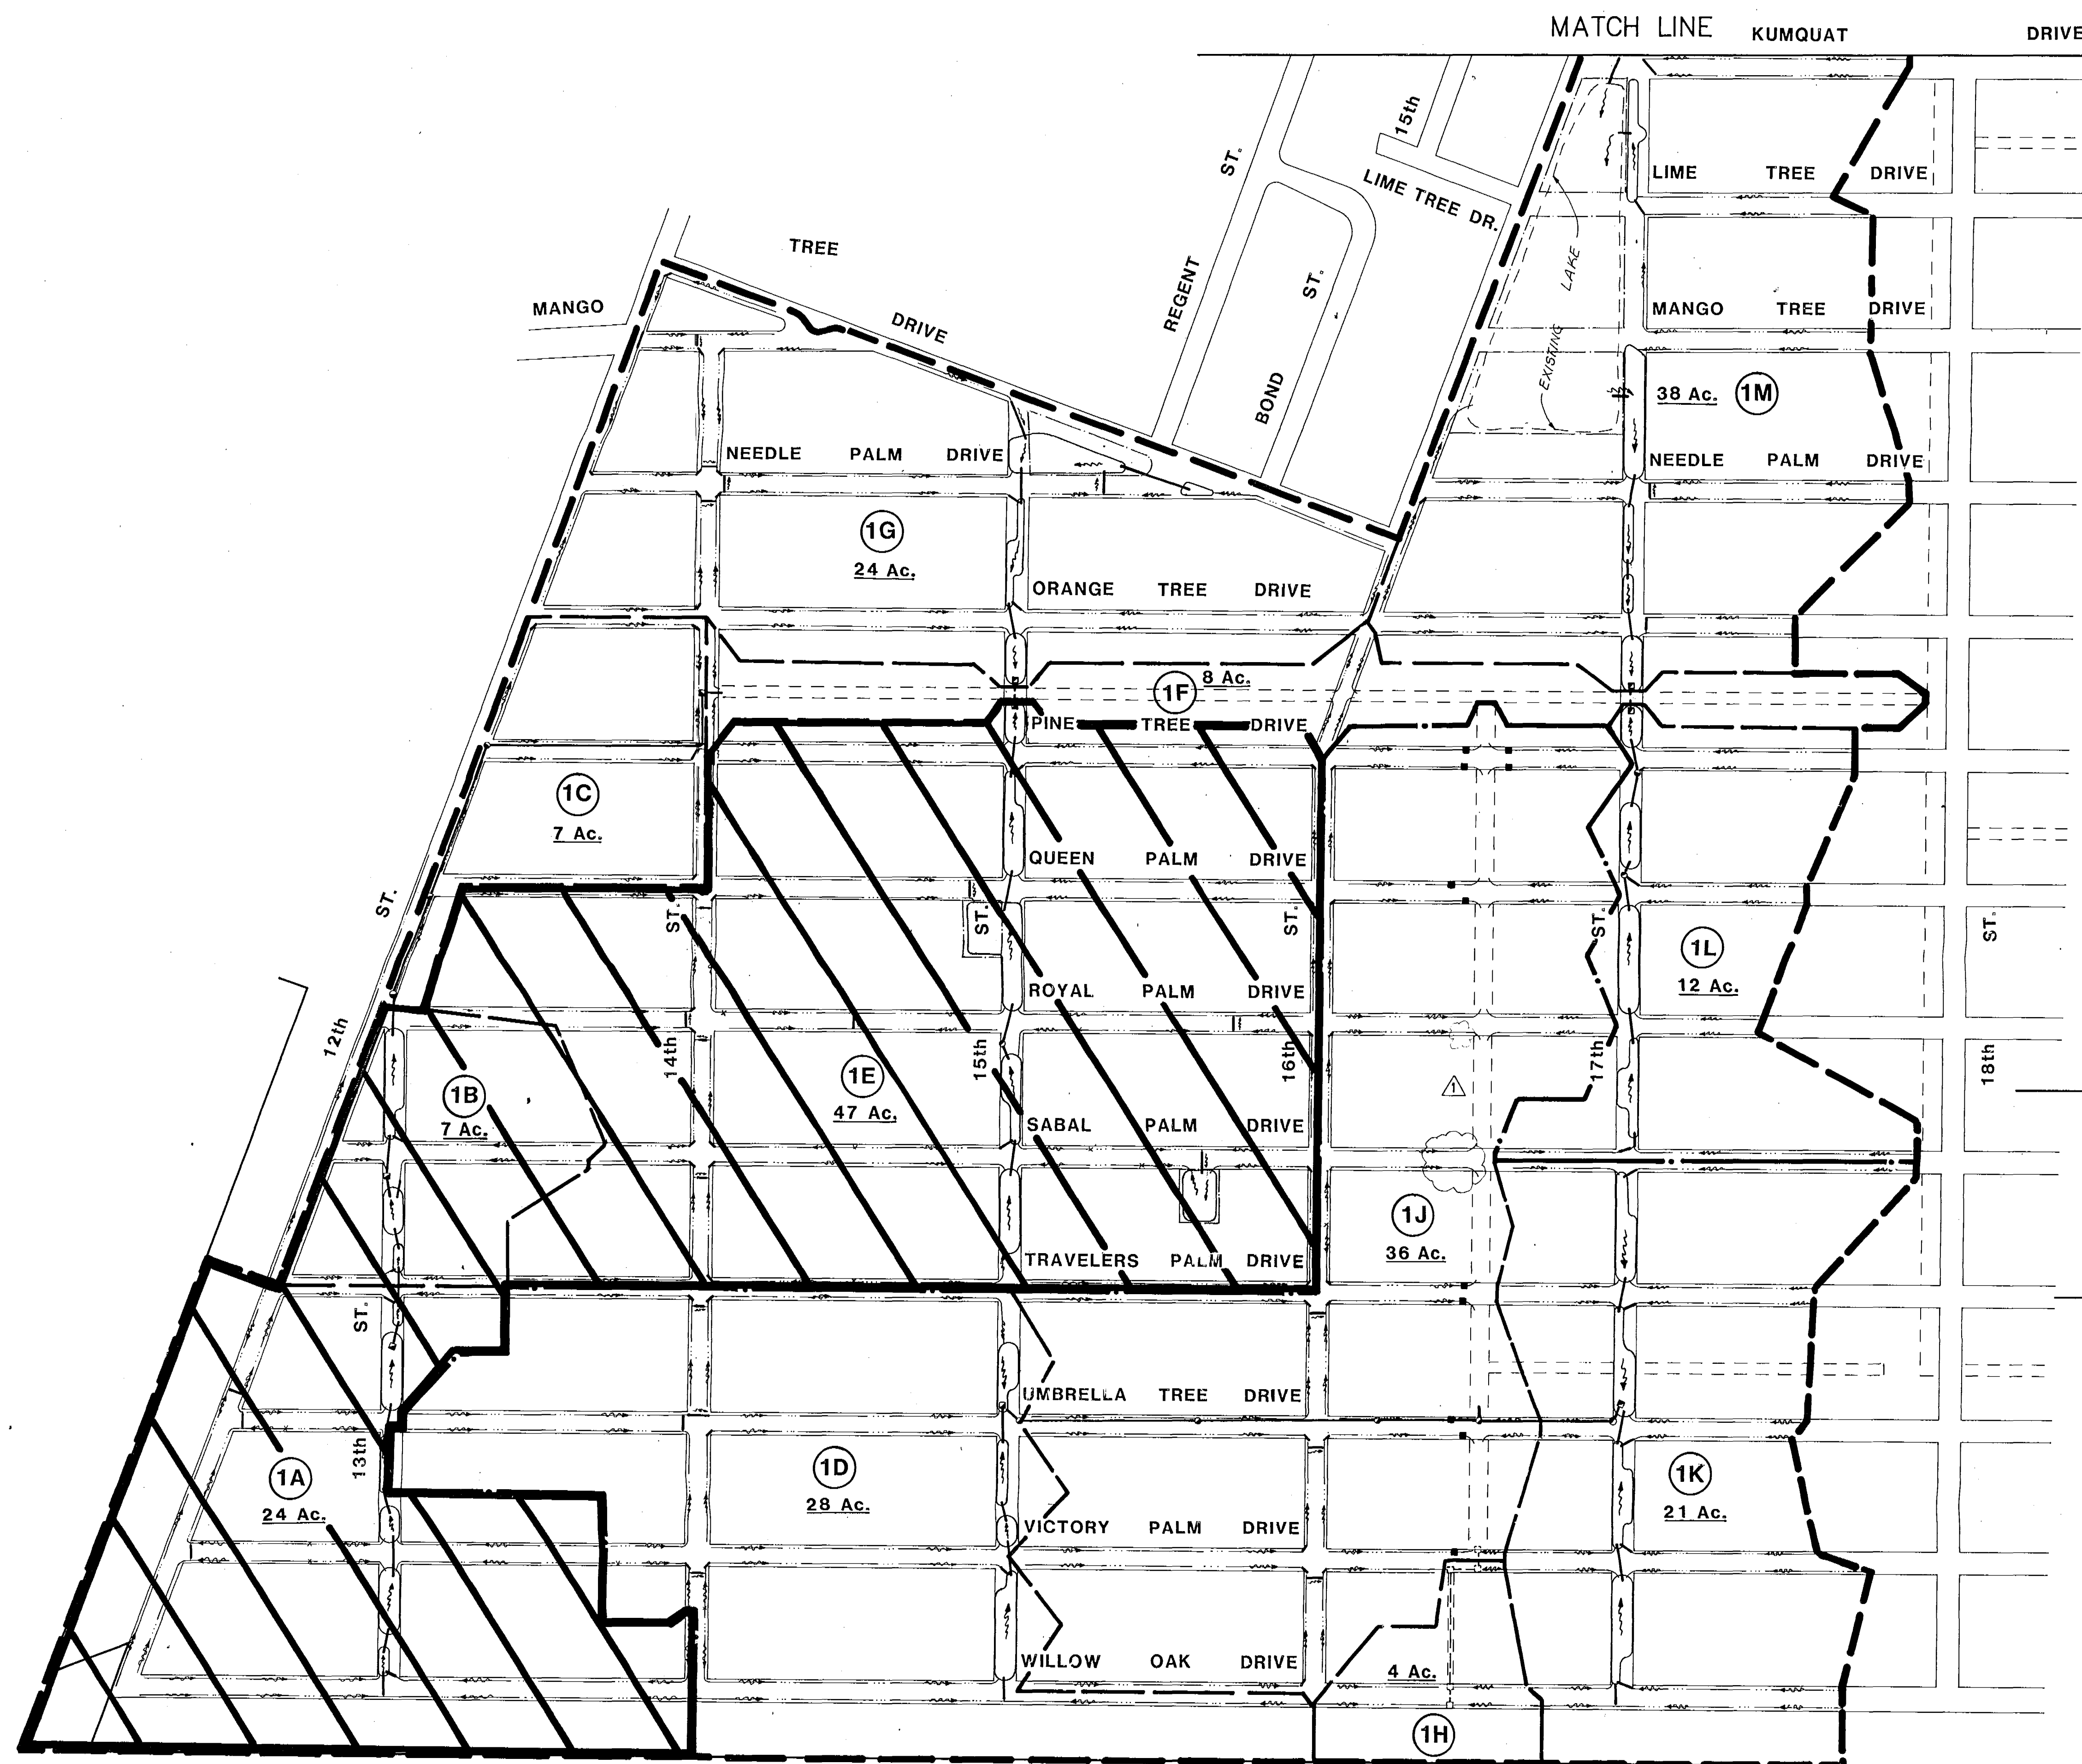

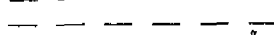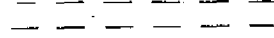
- | | |
|---|-----------------------------------|
|  | MASTER DRAINAGE BASIN LINE |
|  | CANAL SUBBASIN LINE |
|  | SYSTEM BASIN LINE |
|  | SYSTEM BASIN NAME |
|  | CANAL EASEMENT |
|  | DRY CANAL EASEMENT |
|  | LAKE LOT |
|  | PROP. CHECK DAM |
|  | PROP. CONTROL STRUCTURE |
|  | FLOW DIRECTIONAL ARROW |
|  | SAMPLE AREA |

				CADD	NAME	DATE	 DYER, RIDDLE, MILLS & PRECOURT, INC. ENGINEERS • SURVEYORS • SCIENTISTS • PLANNERS
				DESIGNED BY	---	---	
				DRAWN BY	---	---	
				CHECKED BY	---	---	
				APPROVED BY	---	---	
4-17-91	REVISIONS PER SJRWMD	MJC	TAT				ORLANDO — TAMPA
3-6-91	AS SUBMITTED TO SJRWMD						
DATE	REVISIONS	REVISED BY	CHECKED BY	CADD FILE NAME			

MASTER DRAINAGE BASIN 1

CITY OF EDGWATER, FLORIDA
FLORIDA SHORES CAPITAL IMPROVEMENTS

PROJECT NO.	
87-400	
DATE	
AUGUST, 1990	
SCALE	
1" = 200'±	
SHEET	OF
2	11

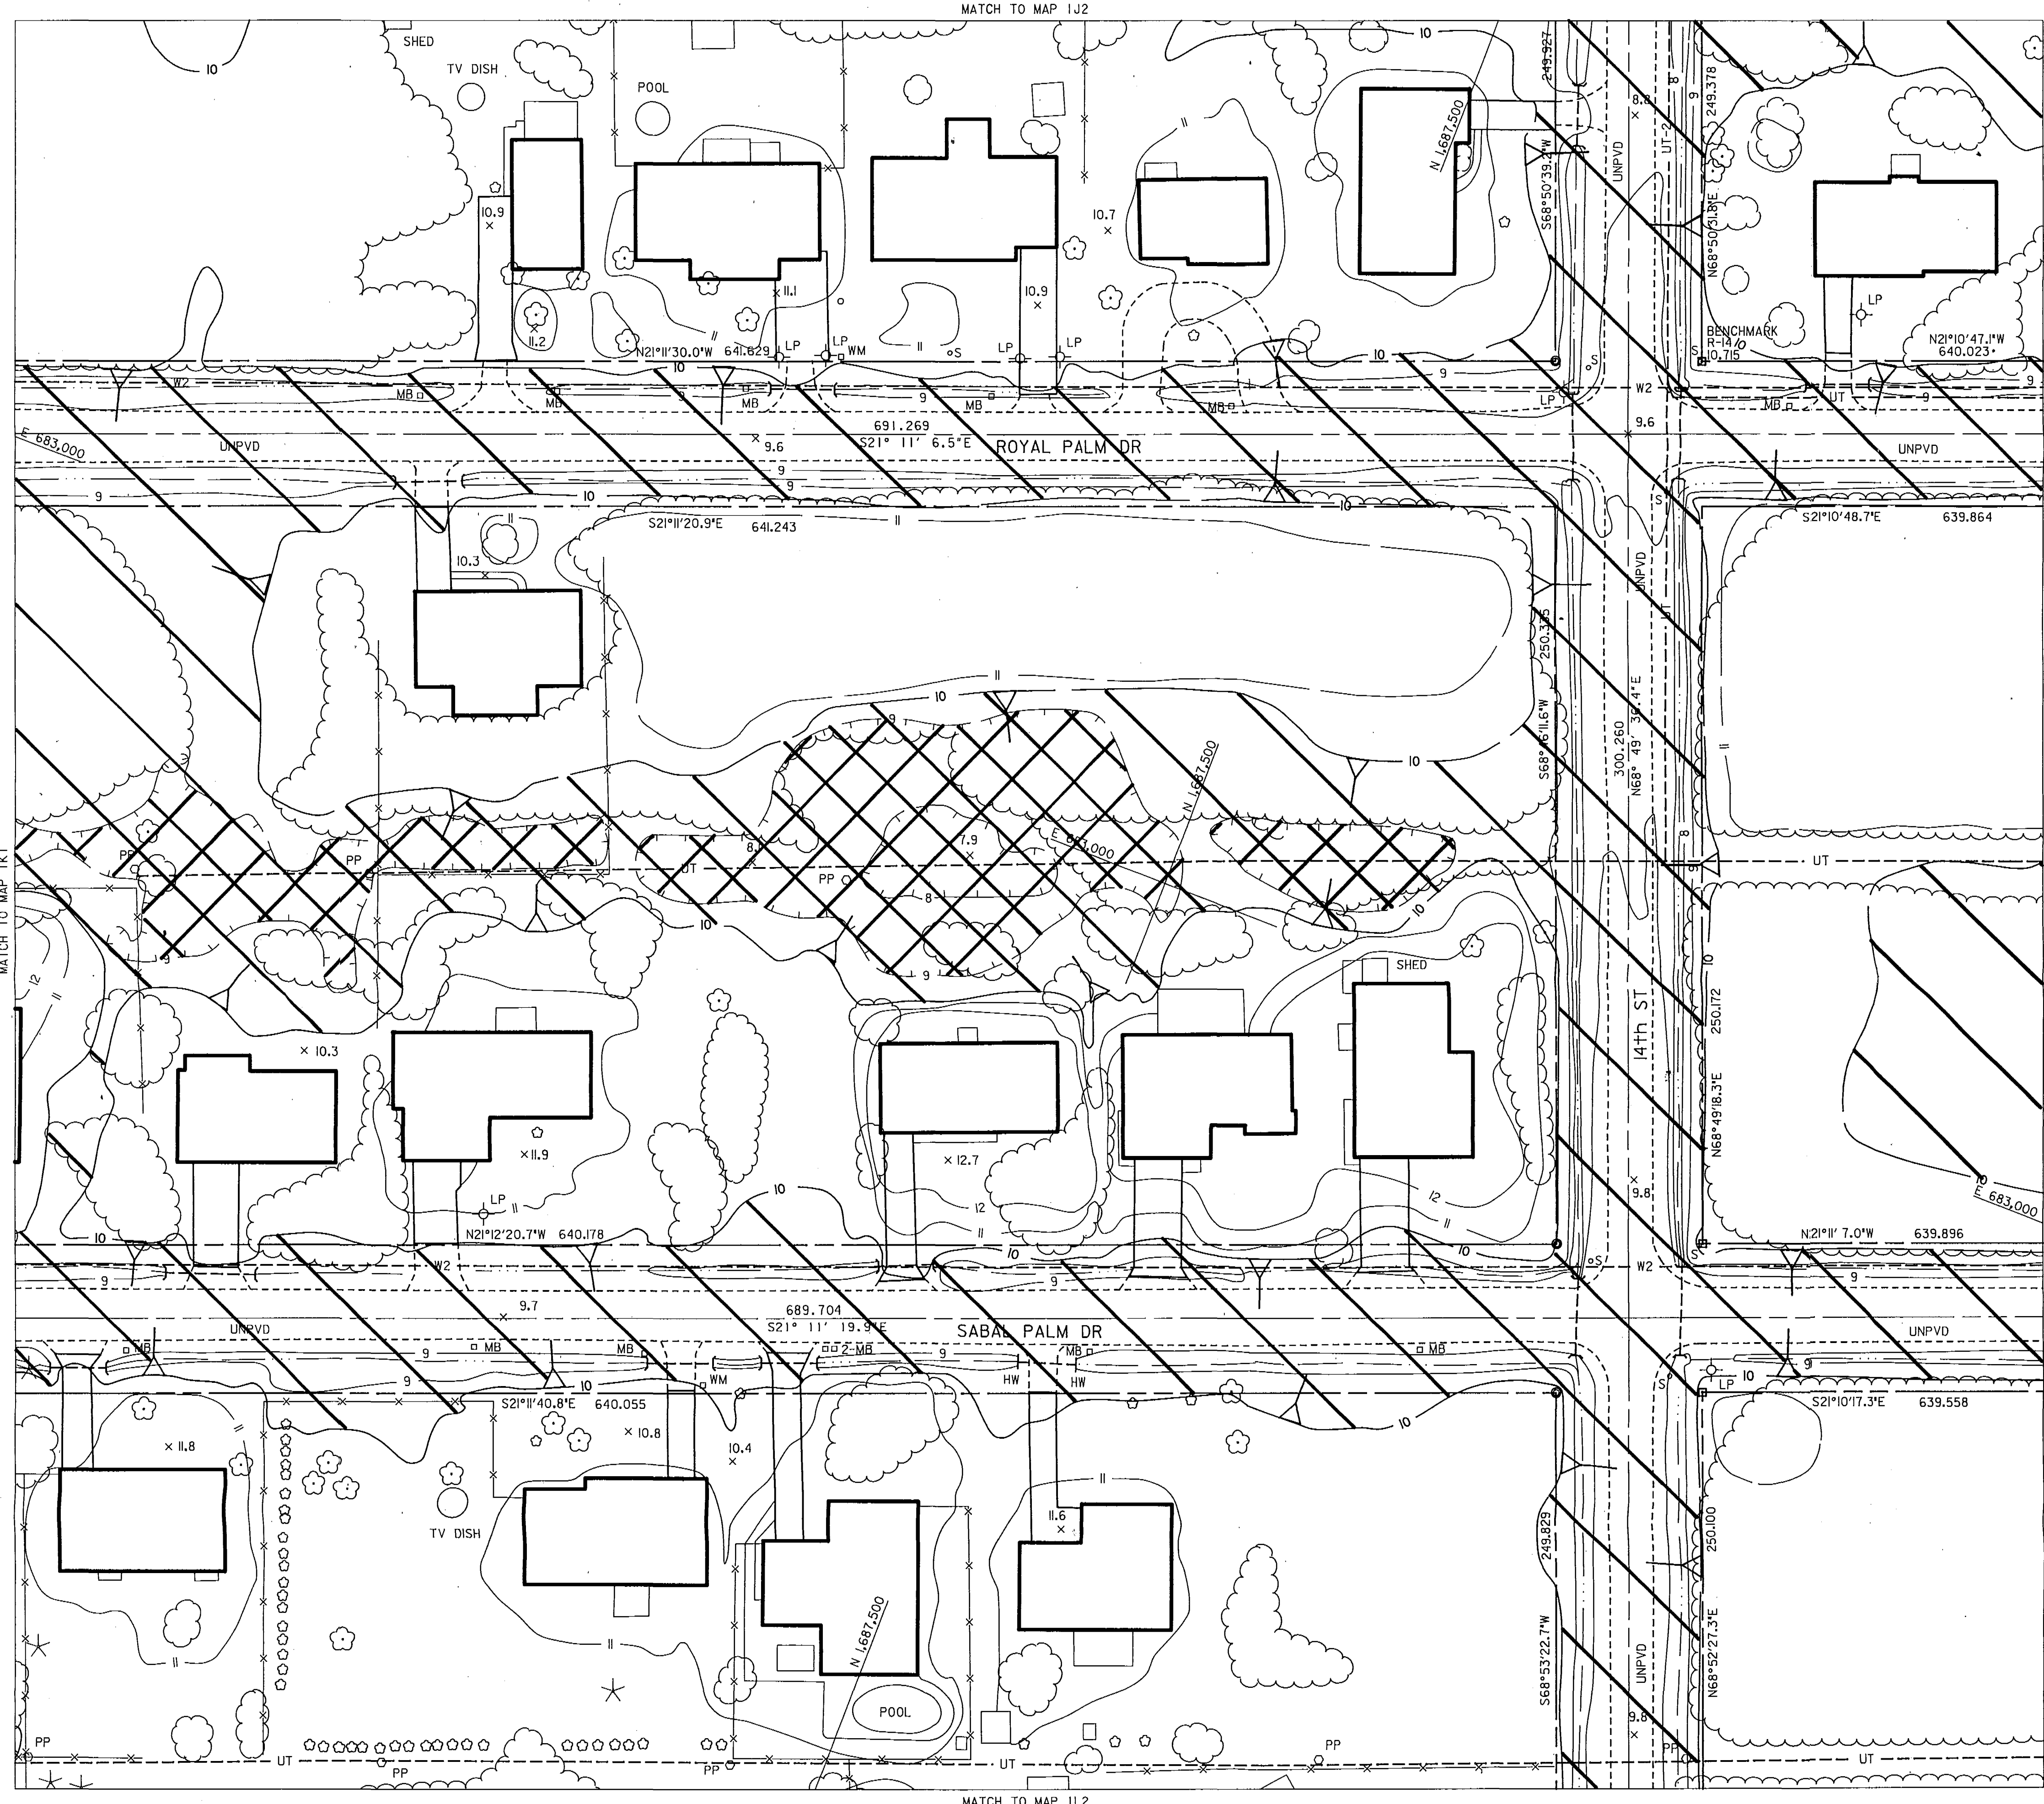


LEGEND

- 25 INDEX CONTOUR, ELEVATION
- INTERPOLATED INDEX CONTOUR,
- 24 INTERMEDIATE CONTOUR, ELEVATION
- INTERPOLATED INTERMEDIATE CONTOUR, ELEVATION
- x 14.3 SPOT ELEVATION
- DEPRESSION CONTOUR
- DECIDUOUS TREE
- EVERGREEN TREE
- TREE LINE
- CENTERLINE OF DITCH
- EDGE OF WATER
- PVMT PAVED ROAD / DRIVEWAY
- UNPVD UNPAVED ROAD / DRIVEWAY
- RAILROAD FENCE
- BUILDING
- S 21°06'45"E 639.34' CENTERLINE ROADWAY, BEARING & DISTANCE
- S 21°06'45"E 639.34' EASEMENT LINE, TYPE
- Recovered concrete monument
- Recovered iron pipe or rebar
- BENCH MARK, DESIGNATION, ELEVATION
- FLORIDA STATE PLANE COORDINATE SYSTEM GRID LINES WITH NORTHING AND EASTING
- W6 WATER MAIN, SIZE
- SS6 GRAVITY SEWER MAIN, SIZE
- FM6 FORCE MAIN, SIZE
- UT UNDERGROUND TELEPHONE CABLE
- MAJOR CULVERT WITH HEADWALL
- MINOR CULVERT WITH HEADWALL
- MINOR CULVERT NO HEADWALL
- MITERED END
- RIPRAP
- CONCRETE FLUME
- PP POWER POLE
- LP LIGHT POLE
- TP TELEPHONE POLE
- UP UNIDENTIFIED POLE
- TM TELEPHONE MANHOLE
- TEL TELEPHONE RISER
- SM STORM MANHOLE
- CB CATCH BASIN, INLET
- MH SANITARY MANHOLE, INVERT ELEVATION
- UB UTILITY BOX
- MB MAIL BOX
- OVERHANG
- S SIGN
- POST, SMALL POLE
- VB WATER VALVE (FROM RECORDS)
- VB WATER VALVE (FIELD VERIFIED)
- WM WATER METER
- FH FIRE HYDRANT

	1G2	1G3	1G4	3G5	3G6	3G7	3G8
	1H2	1H3	1H4	3H5	3H6	3H7	3H8
1J1	1J2	1J3	1J4	2J5	2J6	2J7	2J8
1K1	1K2	1K3	1K4	2K5	2K6	2K7	2K8
1L1	1L2	1L3	1L4	2L5	2L6	2L7	2L8
1M1	1M2	1M3	1M4	2M5	2M6	2M7	2M8

KEY MAP
PHASE 1

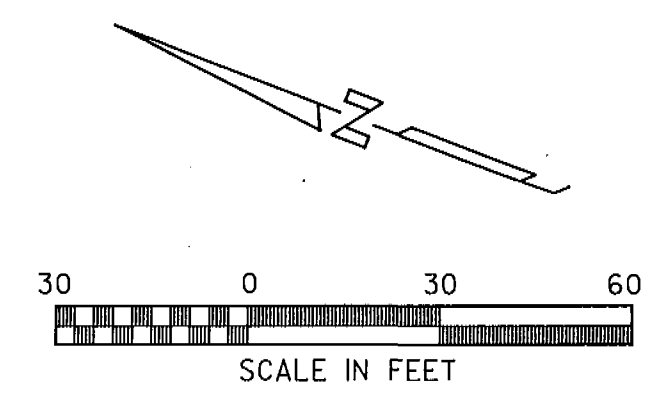

FLORIDA SHORES SUBDIVISION
MAP 1K2


LEGEND

- EL. 10 TO 9
- EL. 9 OR LESS

NOTE: POND TOP OF BANK AT EL. 10.0'

NOTE:
SEE GENERAL NOTES SHEET 1G2

RECEIVED
AUG 20 1991
4-127-0192 AC
RECORDS
ORLANDO
EXHIBIT 6

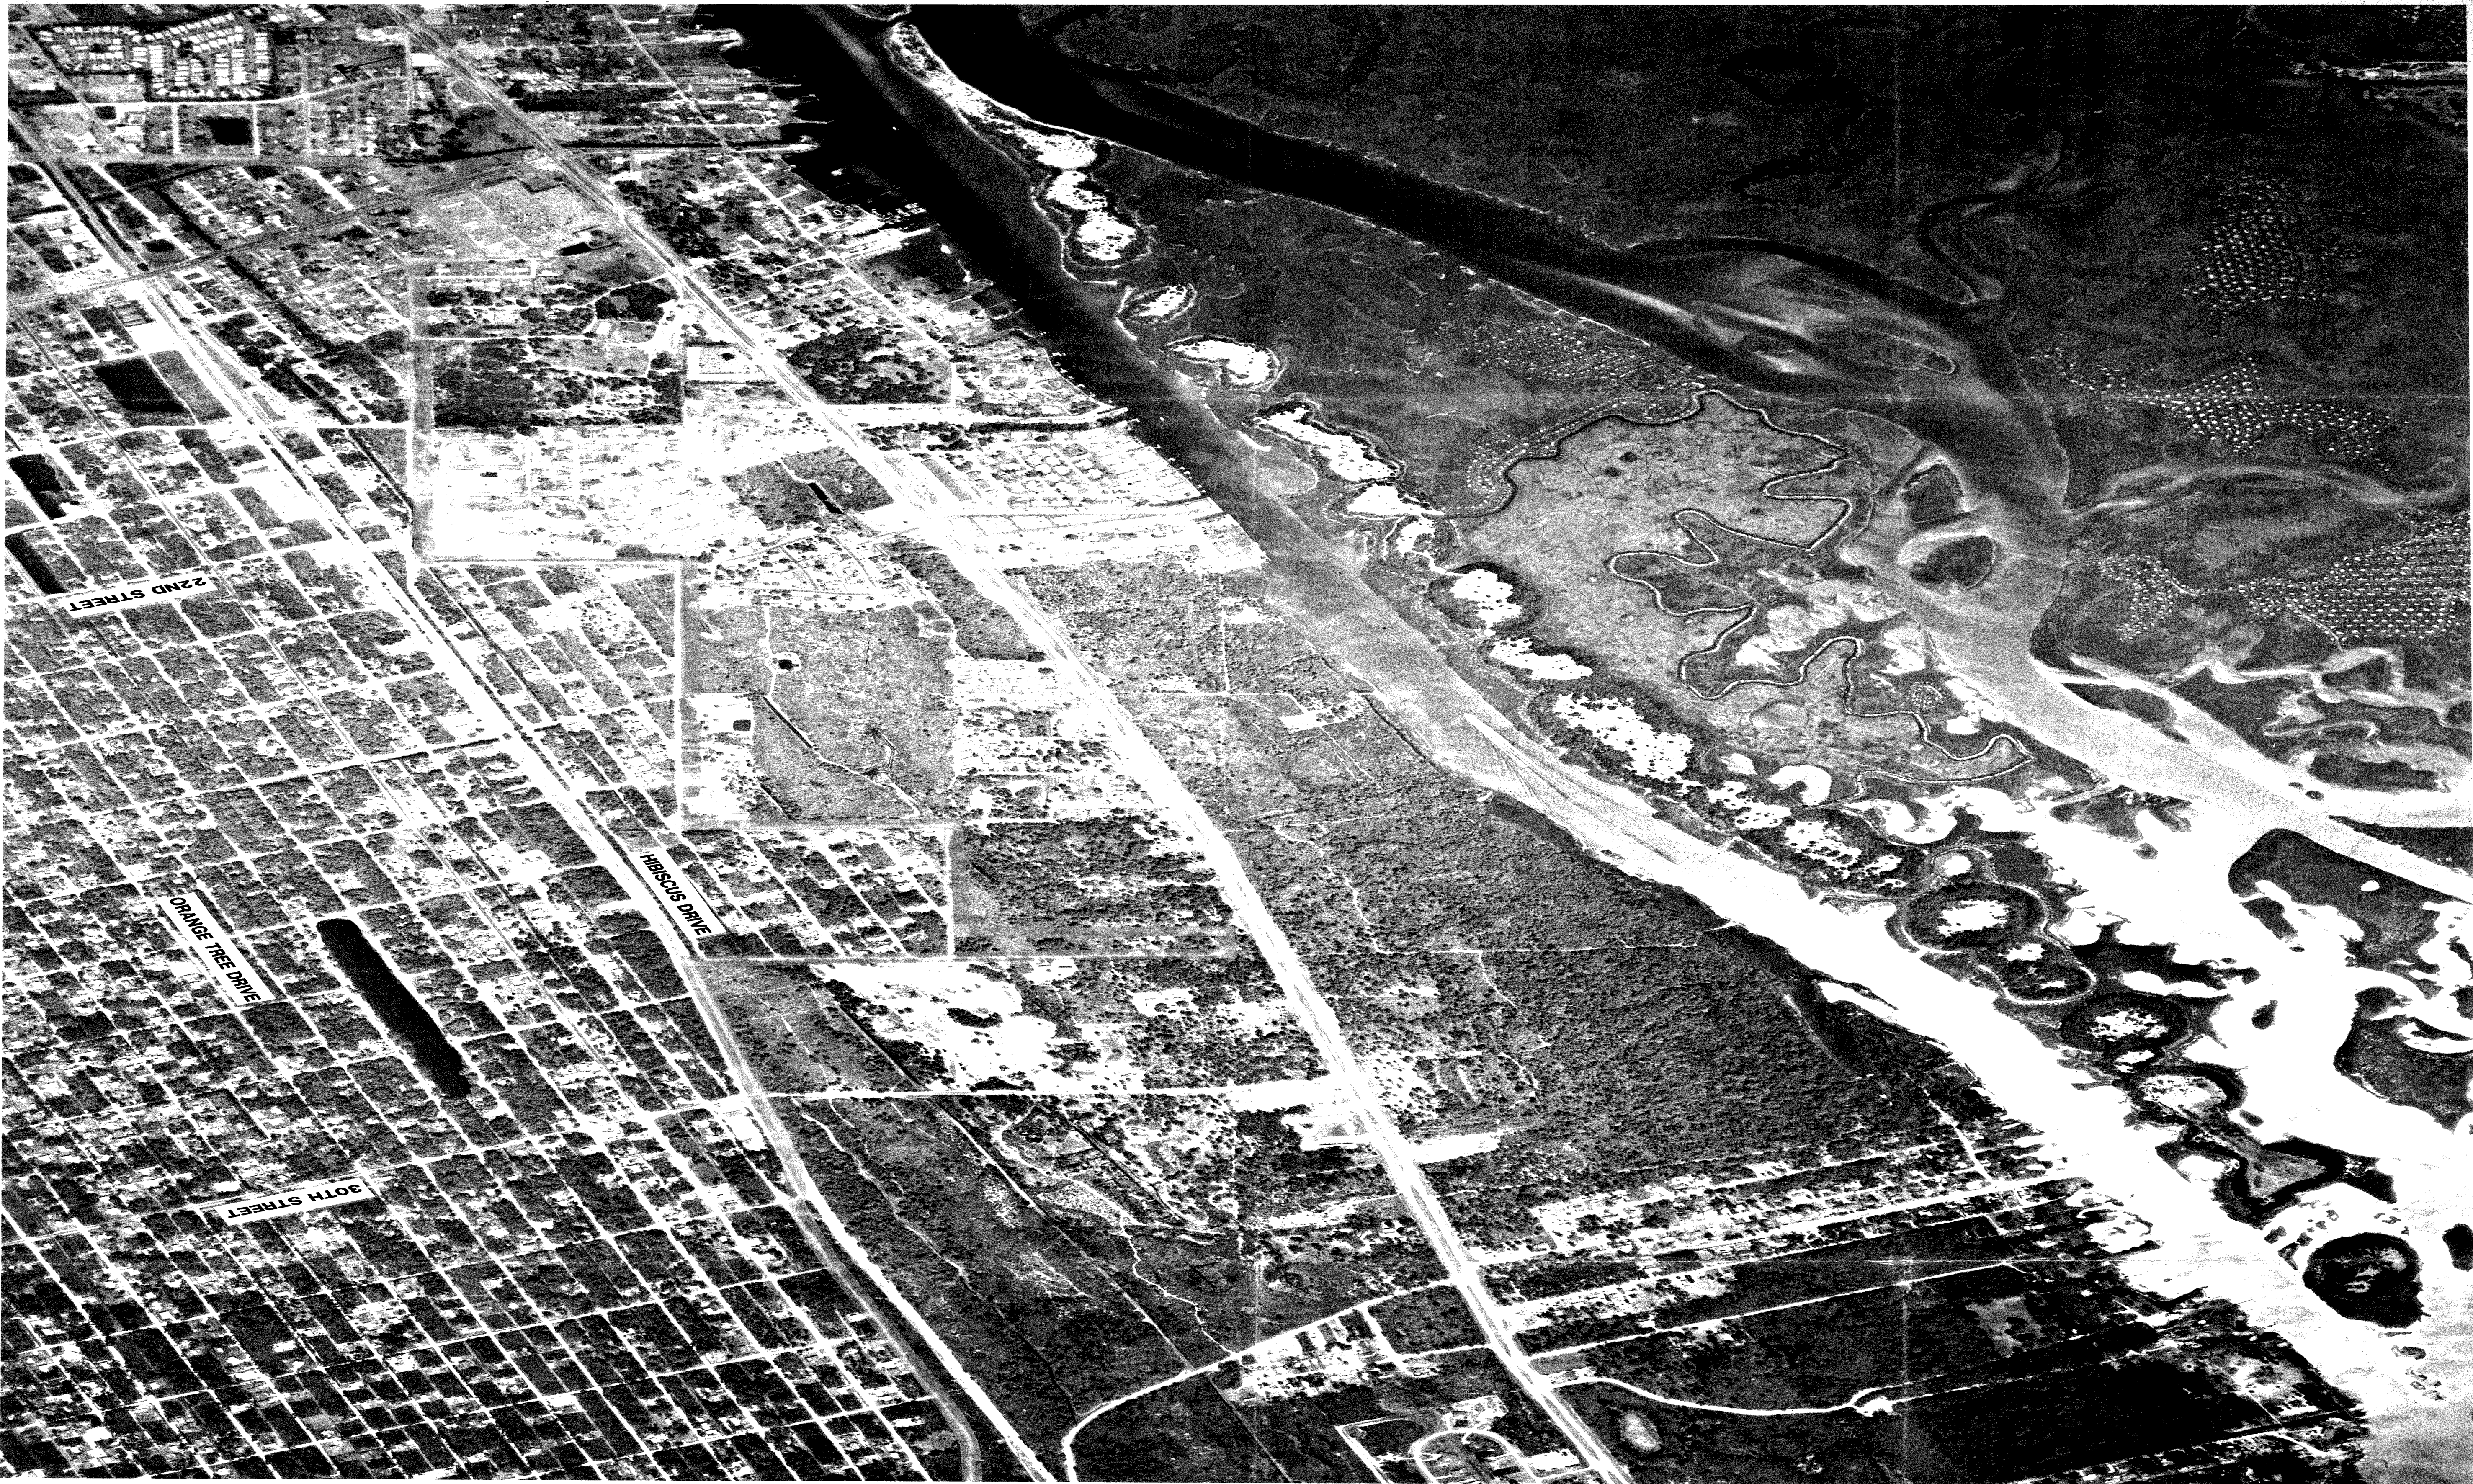

4-17-002-16

RECEIVED
MAR 06 1991
RECORDS
ORLANDO

[Signature]
3/3/91

AERIAL MAP EXHIBIT A1

PHOTO SCALE:
1" = 400'

PHOTOS TAKEN:
SPRING, 1987


 NORTH

SHEET NUMBER:
8401

6	5	4	3	2	1
7	8	9	10	11	12
13	14	15	16	17	18
19	20	21	22	23	24
25	26	27	28	29	30
31	32	33	34	35	36
SEC. 12, 13, 14, 15, 16, 17, 18, 19, 20, 21, 22, 23, 24, 25, 26, 27, 28, 29, 30, 31, 32, 33, 34, 35, 36					
TWP. 18 S.					
RNG. 34 E.					

GENERAL DATA:
AERIAL PHOTOGRAPHY & PHOTOGRAPHIC
REPRODUCTIONS BY:
AERIAL CARTOGRAPHICS OF AMERICA
ORLANDO, FL.
FLIGHT SCALE 1" = 24000

COUNTY OF VOLUSIA, FLORIDA
PLANNING & ZONING DEPARTMENT

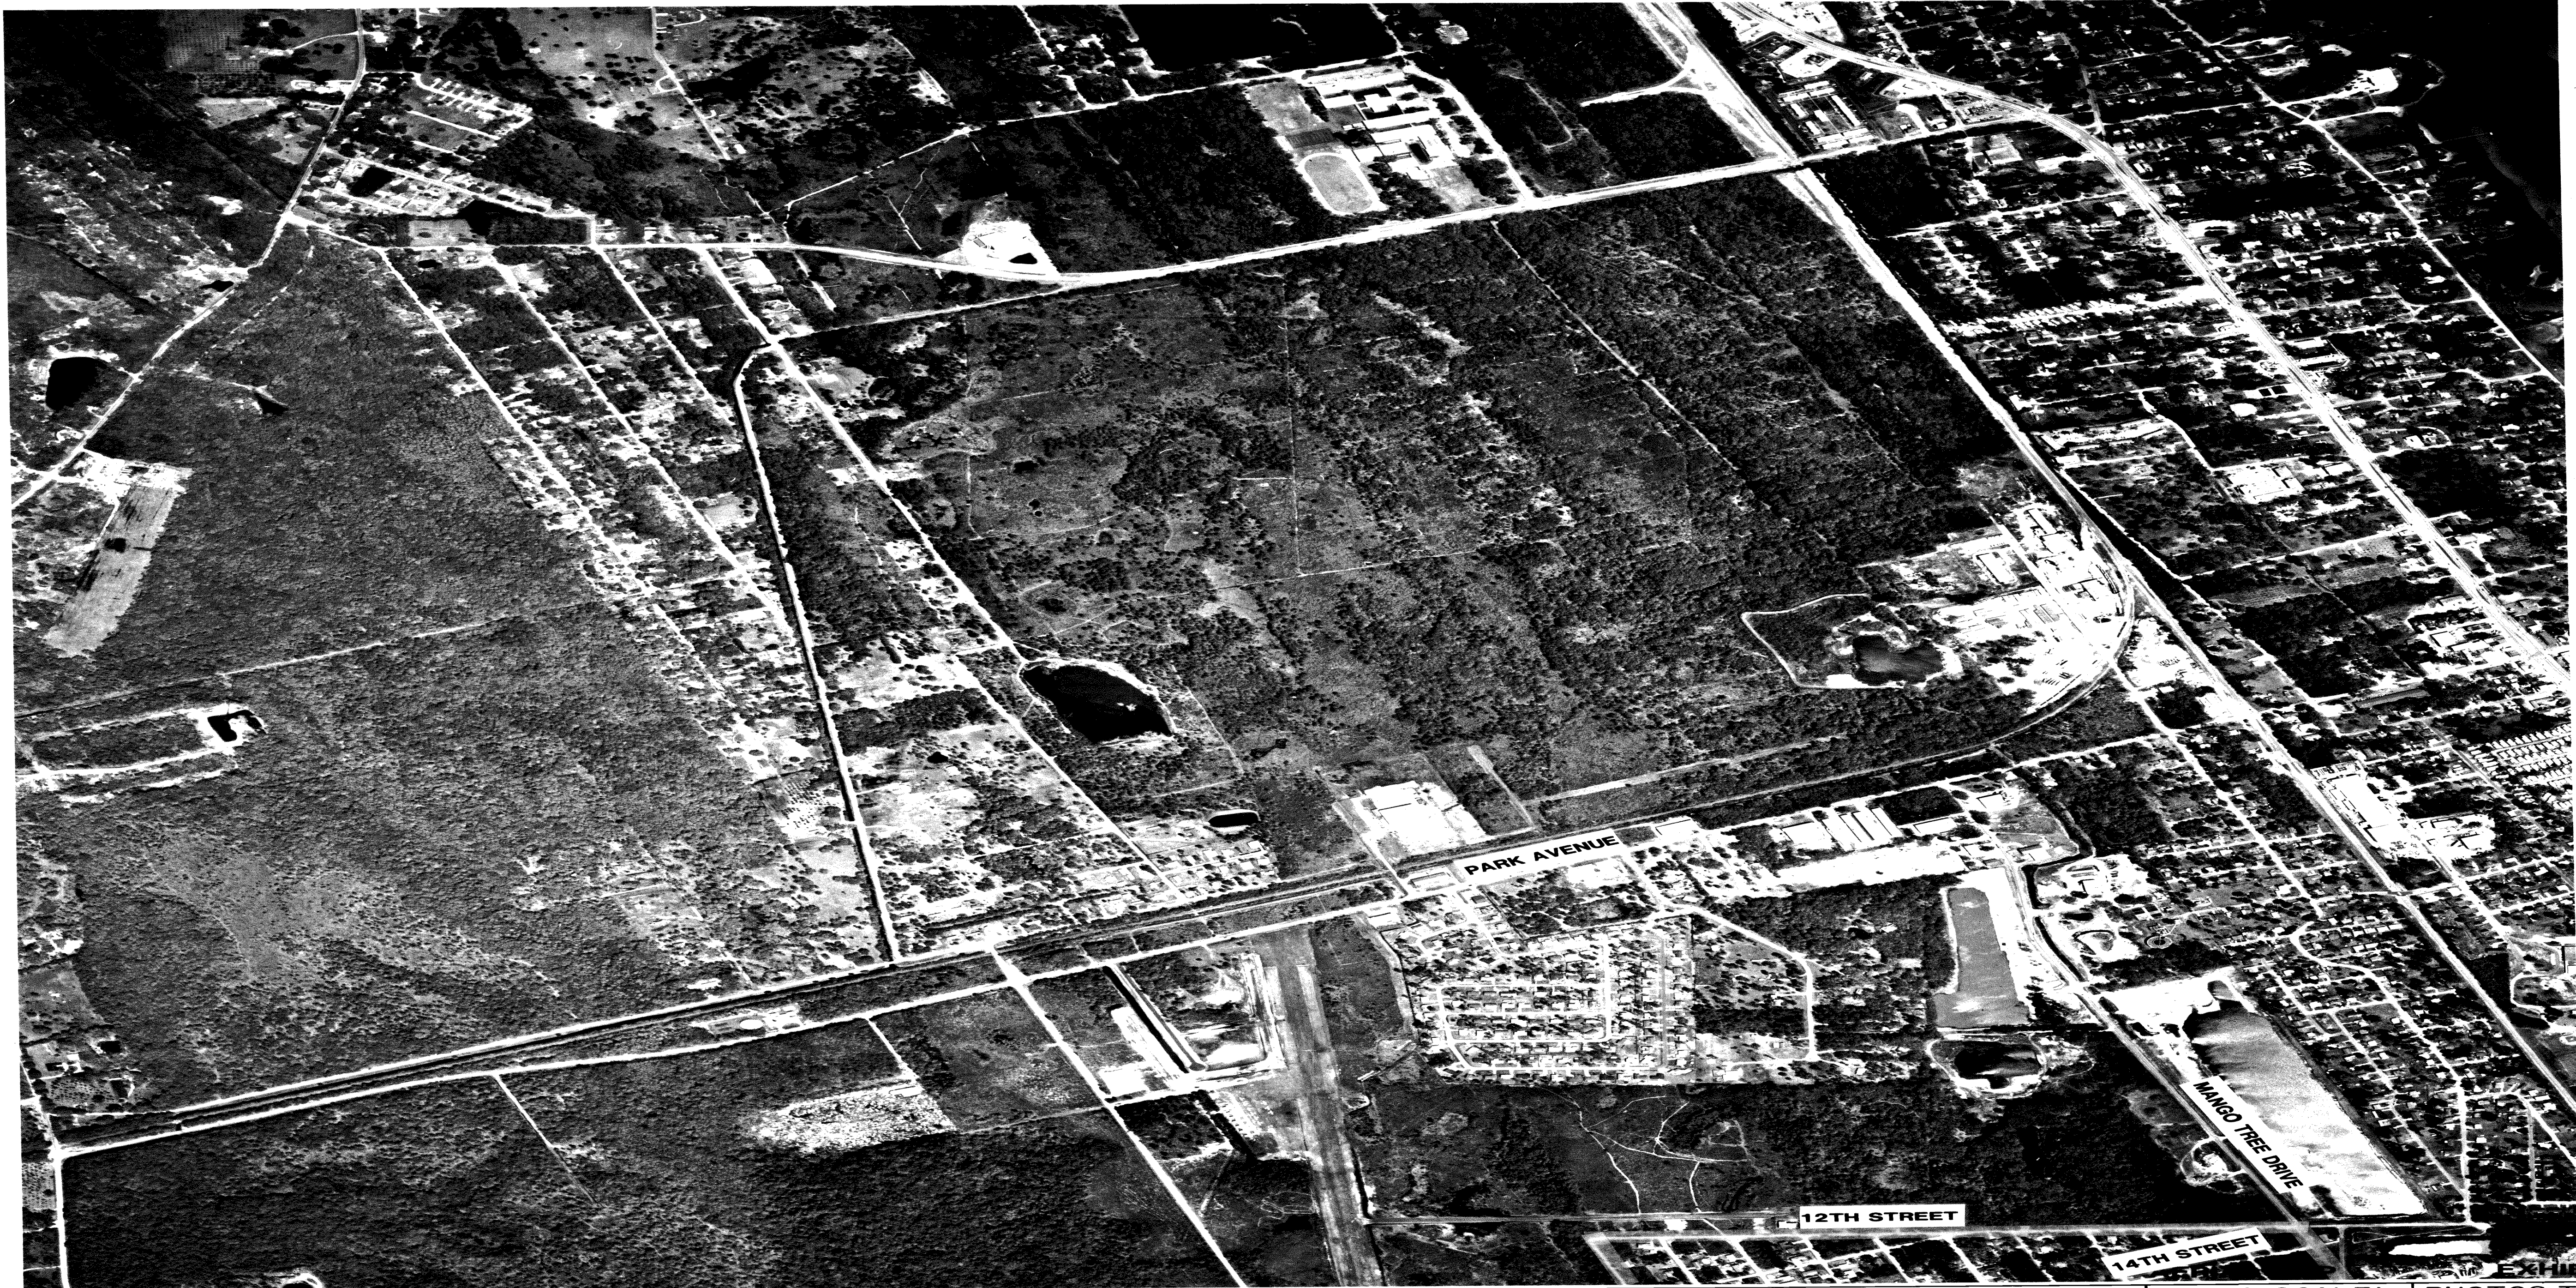

447-01246

2/1/88
2/1/88

EXHIBIT A2

GENERAL DATA:
AERIAL PHOTOGRAPHY & PHOTOGRAPHIC
REPRODUCTIONS BY:
AERIAL CARTOGRAPHICS OF AMERICA
ORLANDO, FL.
FLIGHT SCALE 1" = 24000

COUNTY OF VOLUSIA, FLORIDA

PLANNING & ZONING DEPARTMENT

6	5	4	3	2	1
7	8	9	10	11	12
13	14	15	16	17	18
19	20	21	22	23	24
25	26	27	28	29	30
31	32	33	34	35	36
SEC. 29, 30, 31, 32					
TWP. 17 S.					
RNG. 34 E.					

PHOTO SCALE:
1" = 400'
MAR 11 1988
NORTH
ORLANDO

PHOTOS TAKEN:
SPRING, 1987
SHEET NUMBER:
7429



GENERAL DATA:

AERIAL PHOTOGRAPHY & PHOTOGRAPHIC
REPRODUCTIONS BY
AERIAL CARTOGRAPHICS OF AMERICA
ORLANDO, FL
FLIGHT SCALE 1" = 24000

COUNTY OF VOLUSIA, FLORIDA

PLANNING & ZONING DEPARTMENT

6	5	4	3	2	1
7	8	9	10	11	12
13	14	15	16	17	18
19	20	21	22	23	24
25	26	27	28	29	30
31	32	33	34	35	36

SEC. 34.3.10
TWP. 18 S
RNG. 34 E.

PHOTO SCALE:
1" = 400'

 **NORTH**

PHOTOS TAKEN:
SPRING, 1987

SHEET NUMBER:
8403

4-17-01649


**CITY OF EDGEWATER
FLORIDA SHORES
MASTER DRAINAGE
BASIN PLAN
VOLUSIA COUNTY, FLORIDA**

INDEX OF DRAWINGS

1. MASTER DRAINAGE KEY MAP
2. MASTER DRAINAGE BASIN 1
3. MASTER DRAINAGE BASIN 2
4. MASTER DRAINAGE BASIN 3
5. MASTER DRAINAGE BASIN 4
6. MASTER DRAINAGE BASIN 5
7. MASTER DRAINAGE BASIN 6
8. MASTER DRAINAGE BASIN 7
9. MASTER DRAINAGE BASIN 8
10. MASTER DRAINAGE BASIN 9
11. MASTER DRAINAGE BASIN 10

**PREPARED FOR:
THE CITY OF EGDEWATER**

**PREPARED BY:
DYER, RIDDLE, MILLS & PRECOURT, INC.
1505 EAST COLONIAL DRIVE
ORLANDO, FLORIDA 32853-8505
TEL. (407) 896-0594**

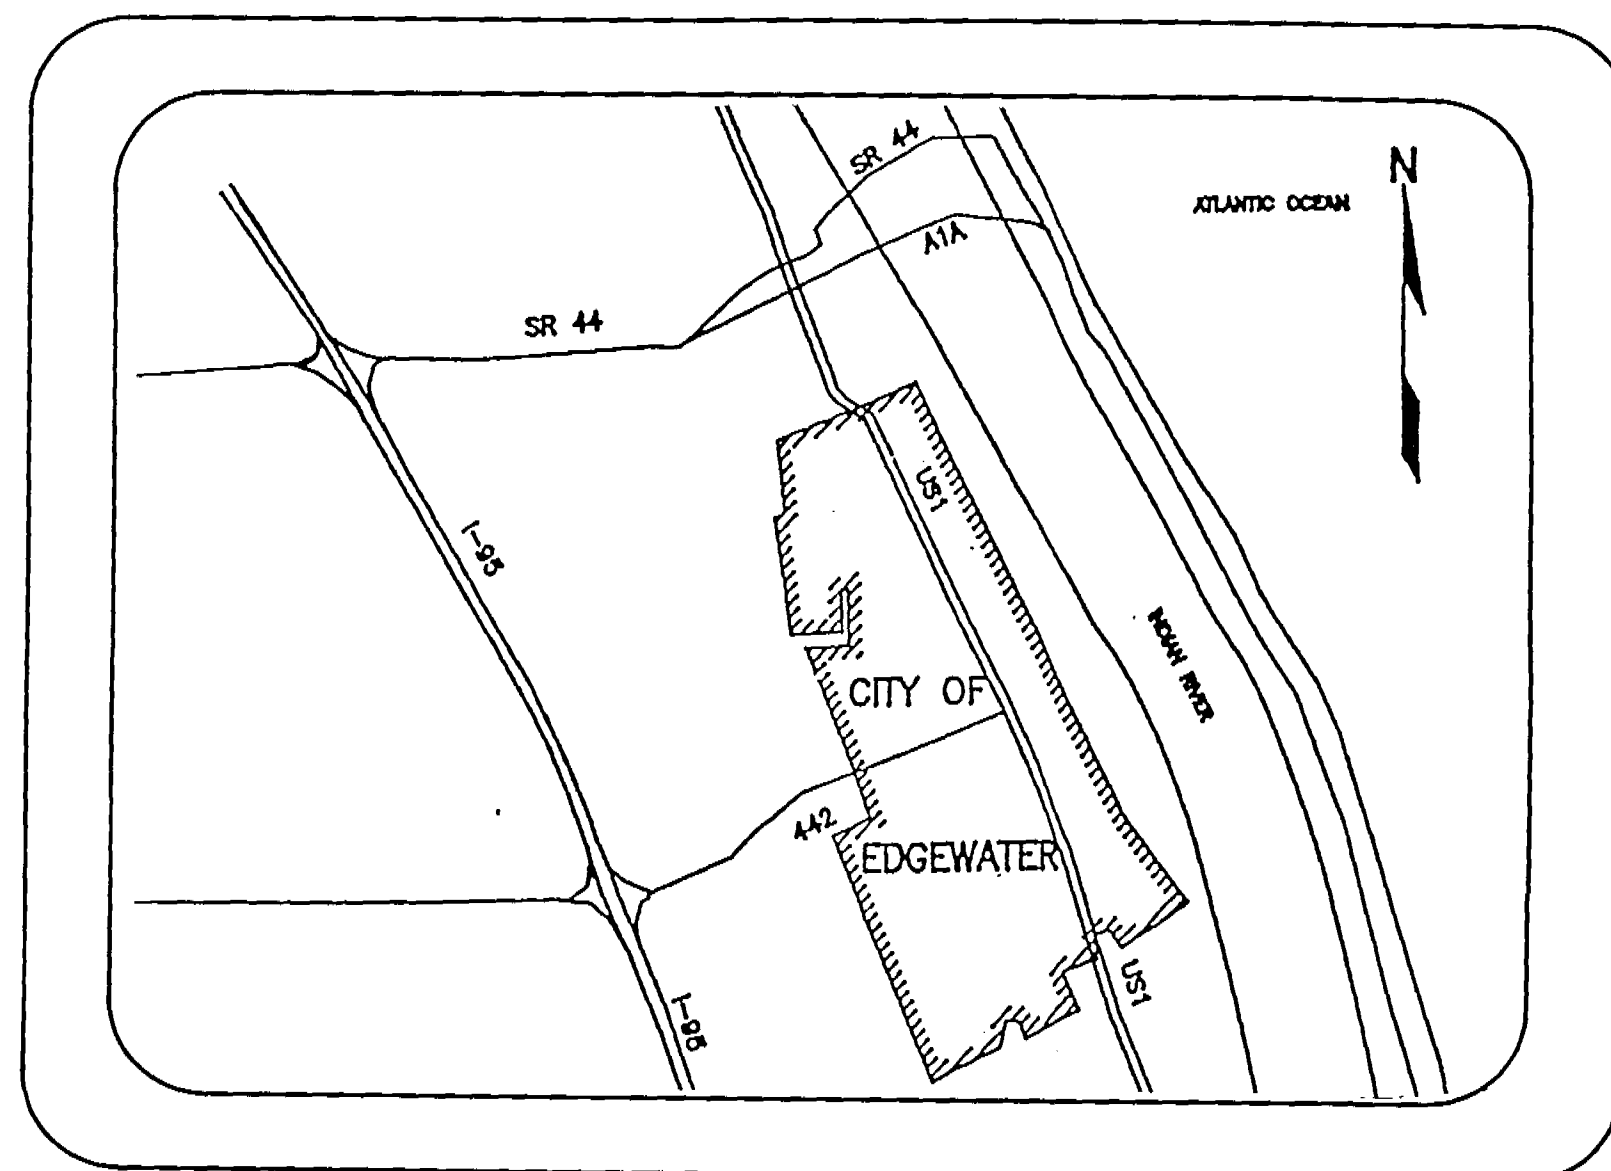


VICINITY MAP

RECEIVED
APR 29 1991
4-127-0192 AG
RECORDS
ORLANDO

APR 26 1991

JOB NO. 87-400.17

4/28/91

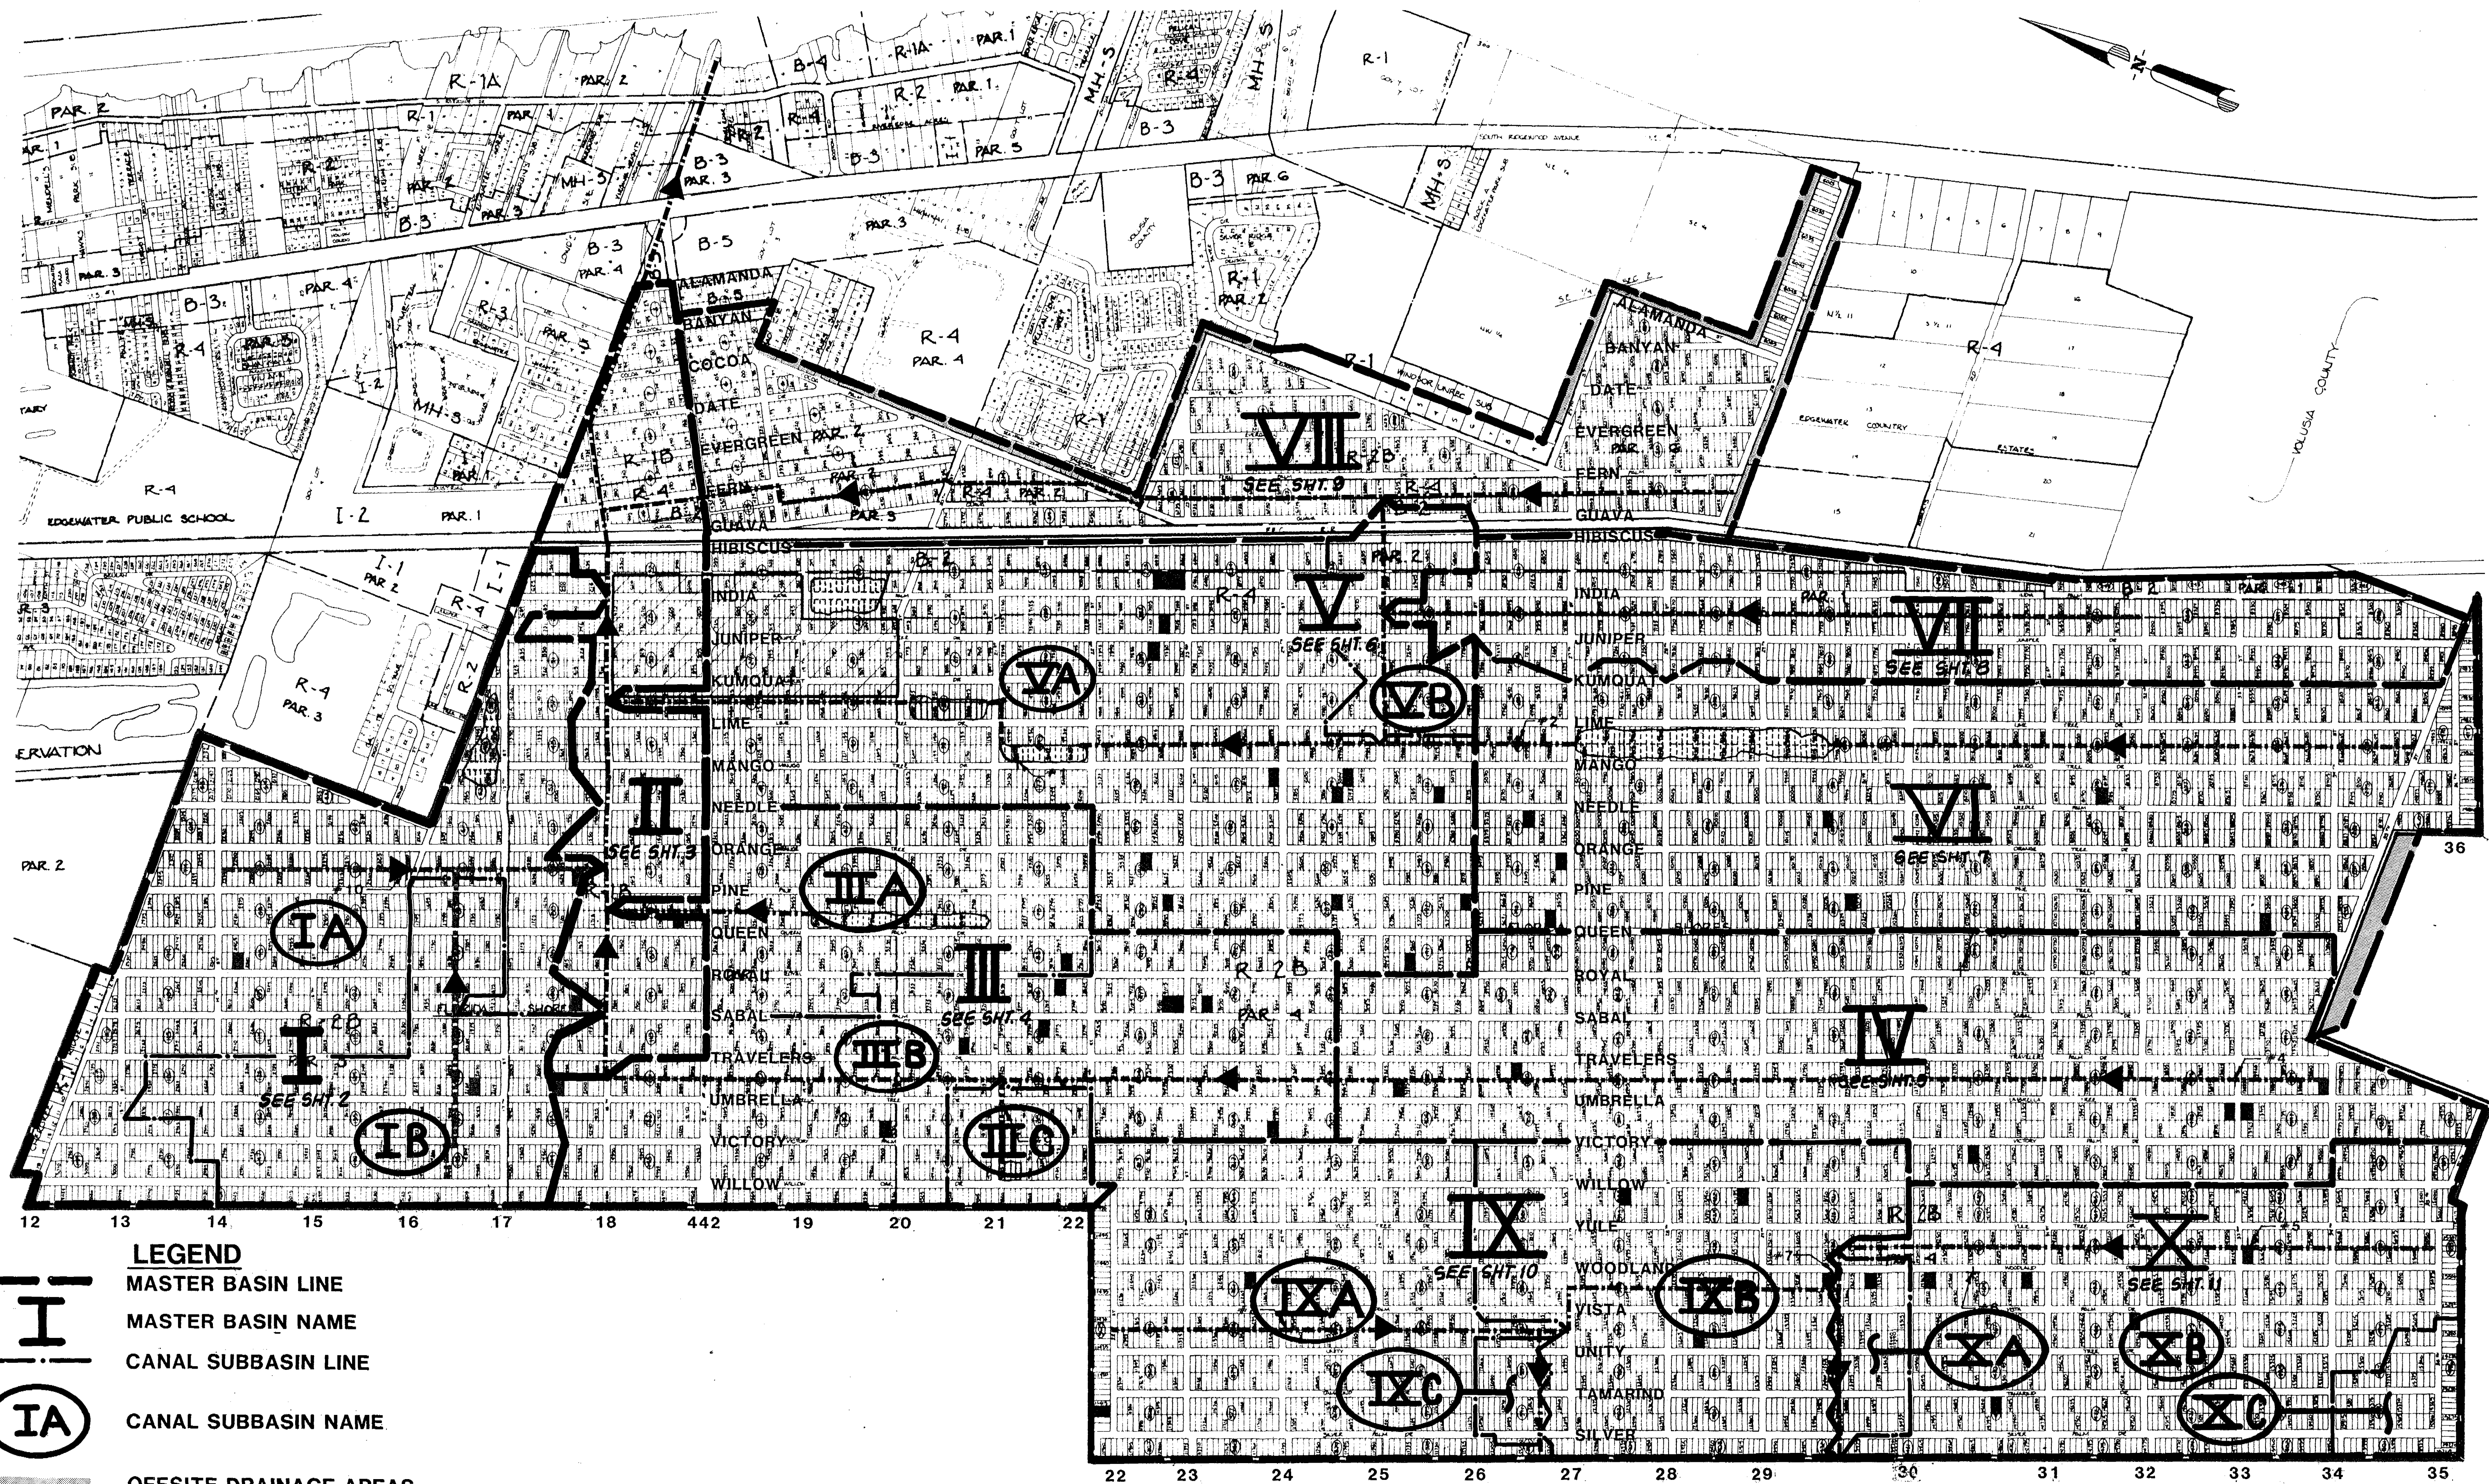

DATE	REVISIONS	REVISED BY	CHECKED BY
3-6-91	AS SUBMITTED TO SJRWMD		

EDGEWATER, FLORIDA


DESIGNED BY	DRAWN BY	CHECKED BY	APPROVED BY

PROJECT NO.	87-400.17
NOV, 1990	
1"-600'	
SHEET	1 OF 11



SEE BASIN 2

SEE BASIN 3

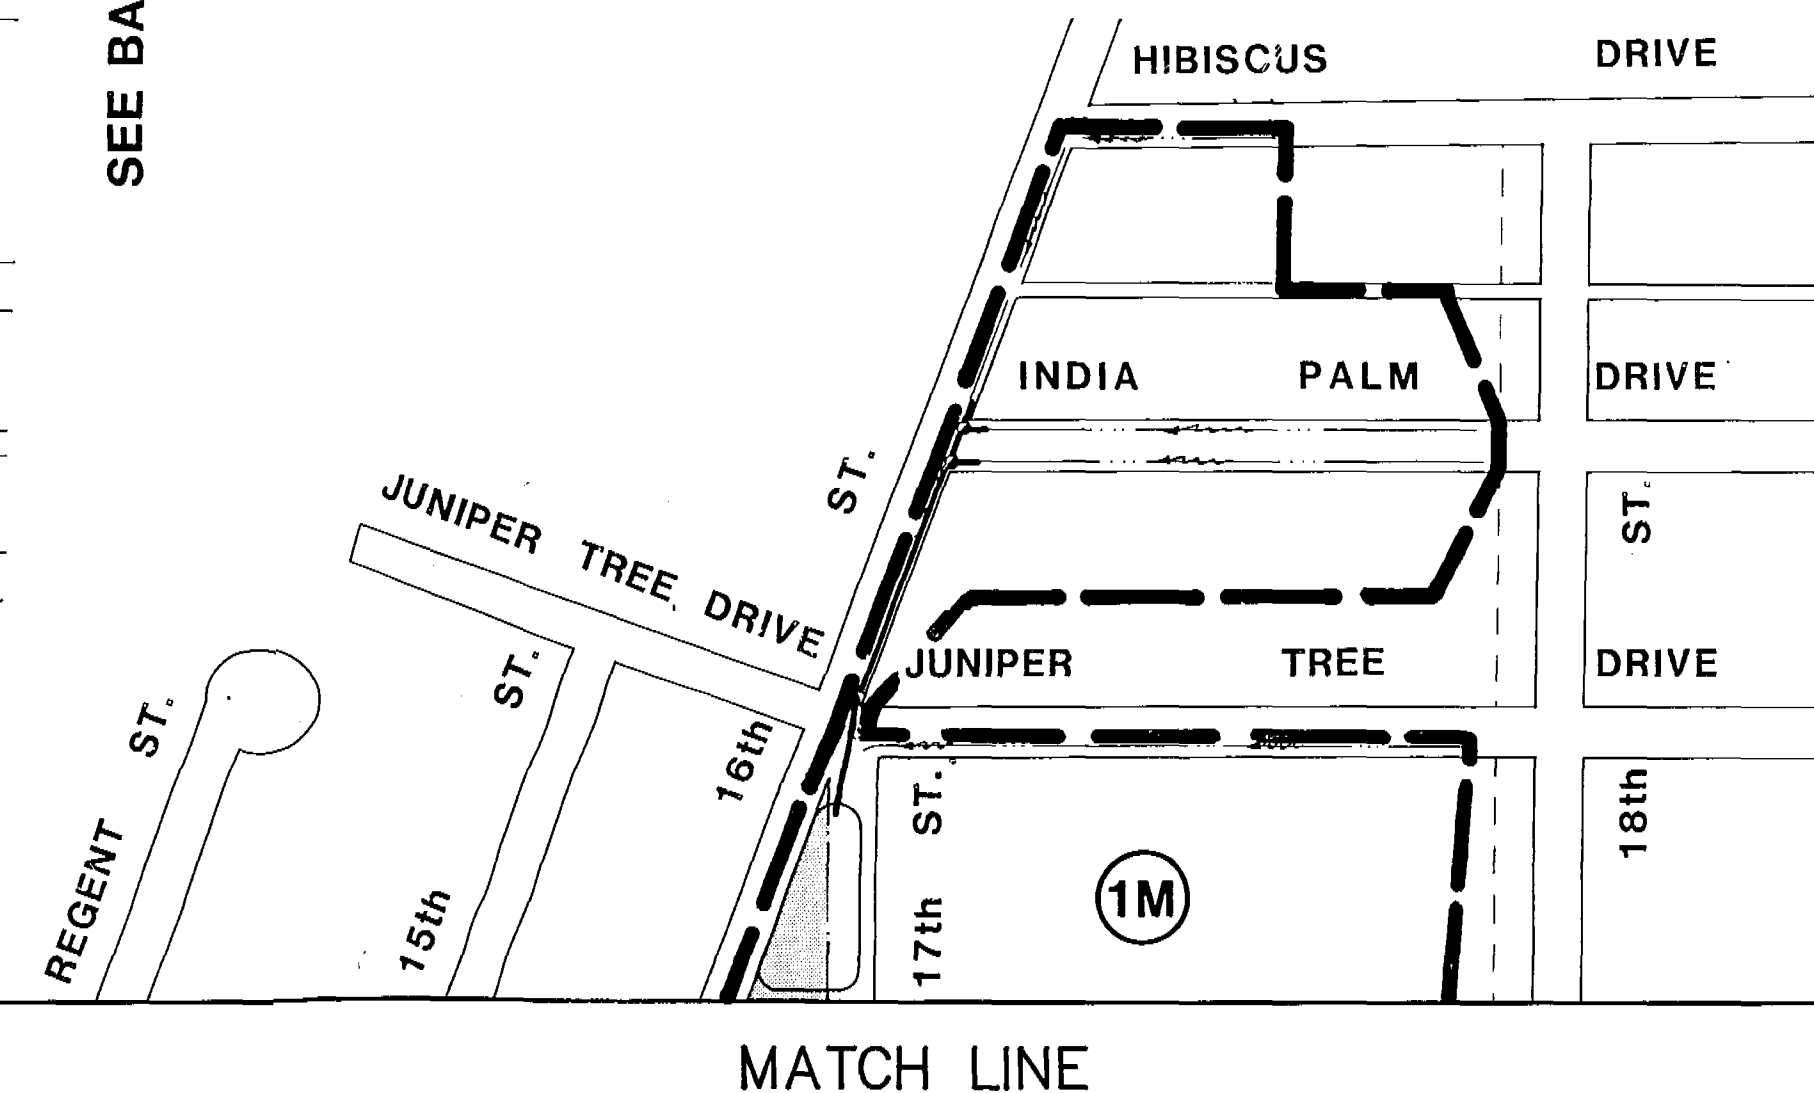

SEE BASIN 2

LEGEND

- MASTER DRAINAGE BASIN LINE
- CANAL SUBBASIN LINE
- SYSTEM BASIN LINE
- SYSTEM BASIN NAME
- CANAL EASEMENT
- DRY CANAL EASEMENT
- LAKE LOT
- PROP. CHECK DAM
- PROP. CONTROL STRUCTURE
- FLOW DIRECTIONAL ARROW

APR 26 1991

4-17-91	REVISIONS PER SJRWMD	MVC	TAT	CADD	NAME	DATE
3-6-91	AS SUBMITTED TO SJRWMD			DESIGNED BY		
				DRAWN BY		
				CHECKED BY		
				APPROVED BY		
DATE	REVISIONS	REVISED BY	CHECKED BY	CADD FILE NAME		

DYER, RIDDLE, MILLS & PRECOURT, INC.
ENGINEERS • SURVEYORS • SCIENTISTS • PLANNERS
ORLANDO - TAMPA


MASTER DRAINAGE BASIN 1

CITY OF EDGWARE, FLORIDA
FLORIDA SHORES CAPITAL IMPROVEMENTS

PROJECT NO.	87-400
DATE	AUGUST, 1990
SCALE	1" = 200'±
SHEET	2 OF 11


RECORDS
ORLANDO

SEE BASIN 3

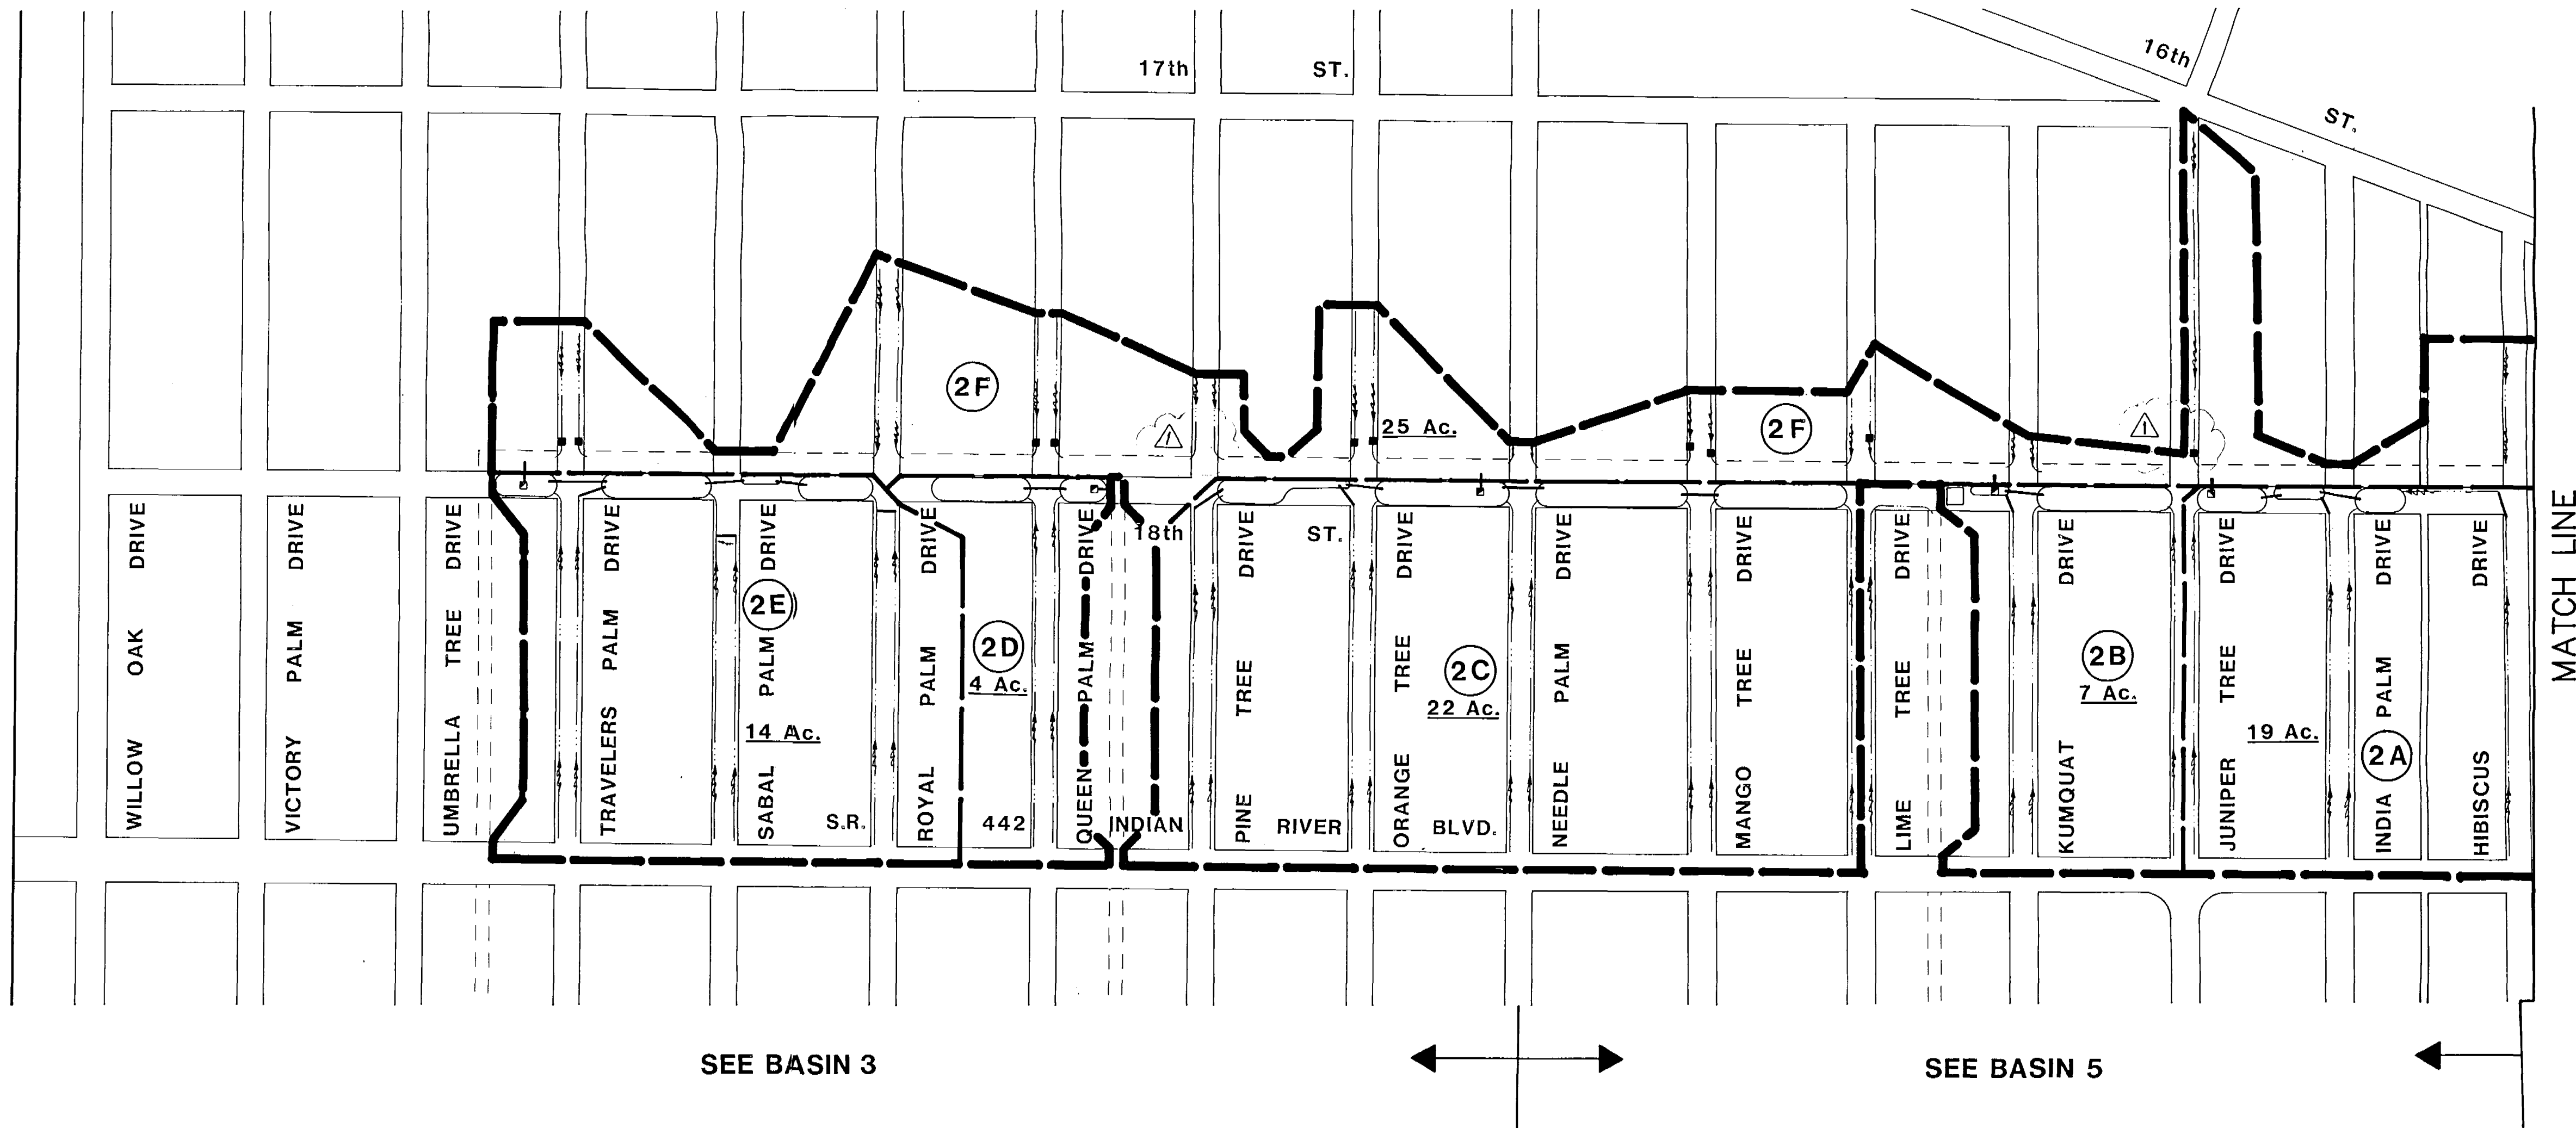

SEE BASIN 1

MATCH LINE

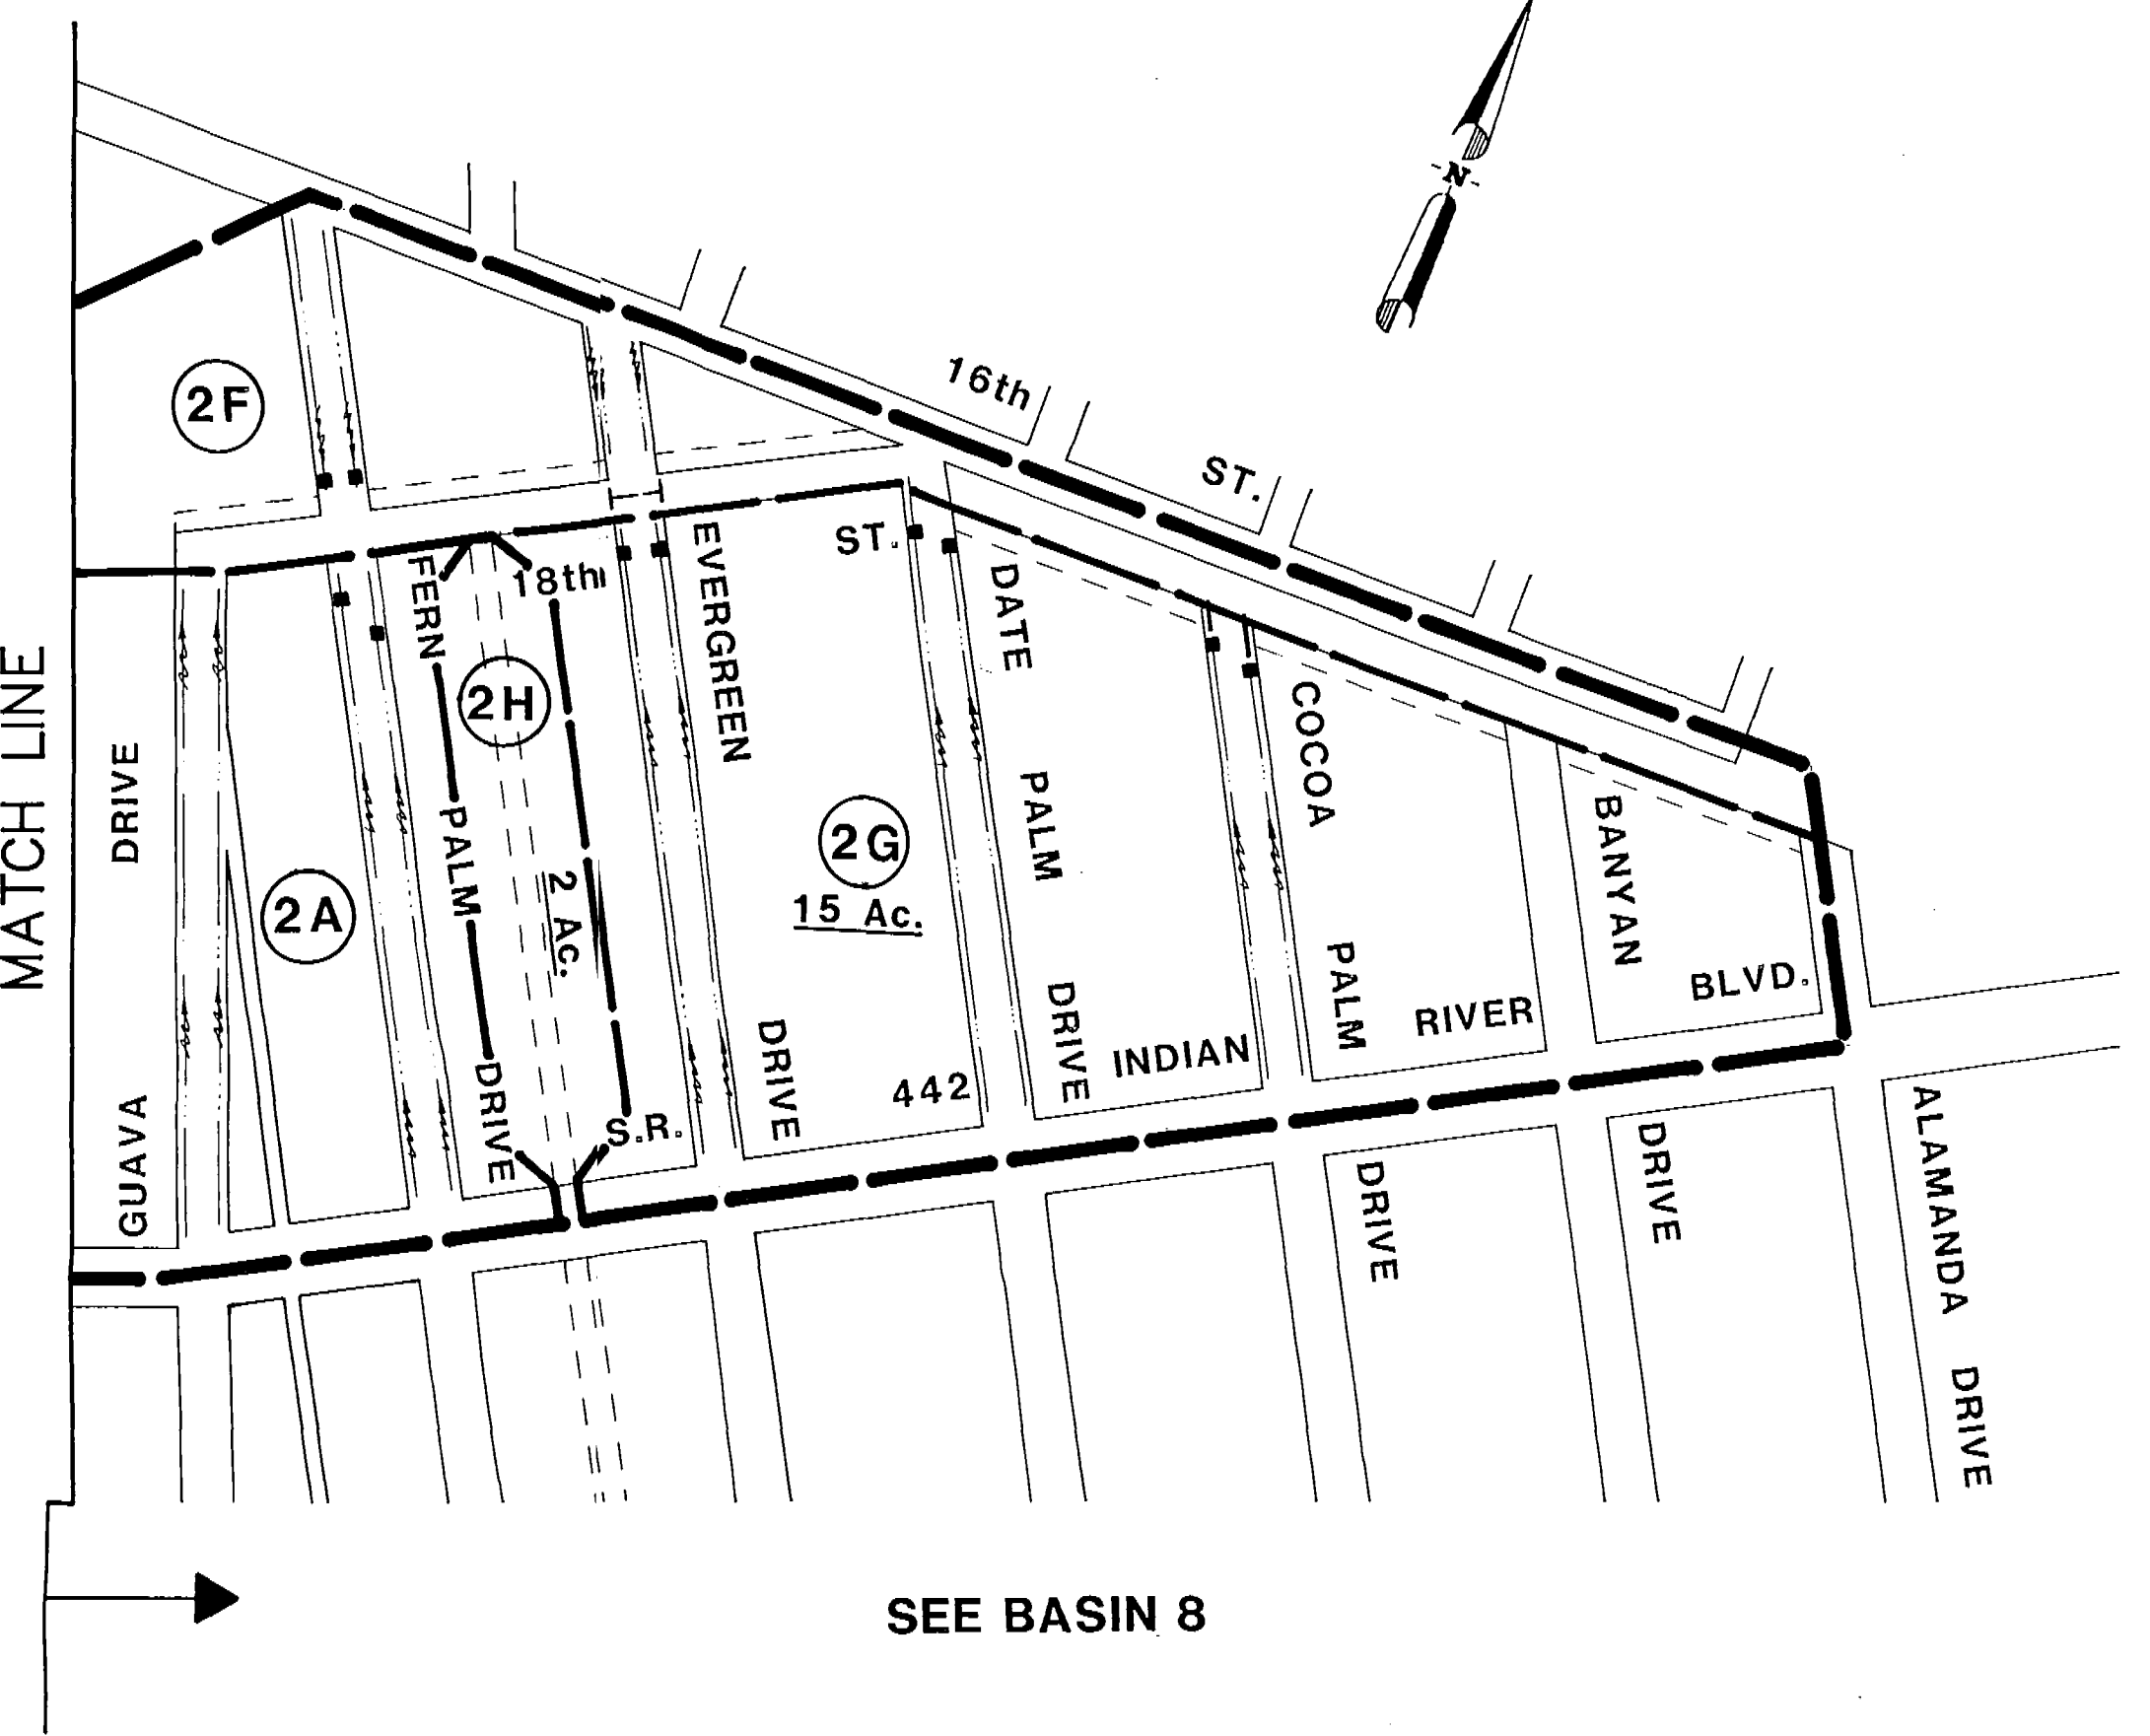

SEE BASIN 8

SEE BASIN 3

SEE BASIN 5

LEGEND

- MASTER DRAINAGE BASIN LINE
- SYSTEM BASIN LINE
- SYSTEM BASIN NAME
- CANAL EASEMENT
- PROP. CHECK DAM
- PROP. CONTROL STRUCTURE
- FLOW DIRECTIONAL ARROW

DATE	REVISIONS	REVISED BY	CHECKED BY	CADD FILE NAME
4-17-91	REVISIONS PER SJRWMD	MJC	TAT	
3-6-91	AS SUBMITTED TO SJRWMD			

DYER, RIDDLE, MILLS & PRECOURT, INC.
ENGINEERS • SURVEYORS • SCIENTISTS • PLANNERS
ORLANDO - TAMPA

MASTER DRAINAGE BASIN 2

CITY OF EDGATER, FLORIDA
FLORIDA SHORES CAPITAL IMPROVEMENTS RECORDS
ORLANDO

PROJECT NO.	87-400
DATE	AUGUST, 1990
SCALE	1" = 200'±
SHEET	3 OF 11



APR 26 1991

MASTER DRAINAGE BASIN


CITY OF EDGWATER, FLORIDA
FLORIDA SHORES CAPITAL IMPROVEMENTS

APR 3 1991
4-127-012 AG
RECORDS
ORLANDO



DATE
AUGUST, 1990

SCALE
1" = 200' ±

SHEET
4 OF 11

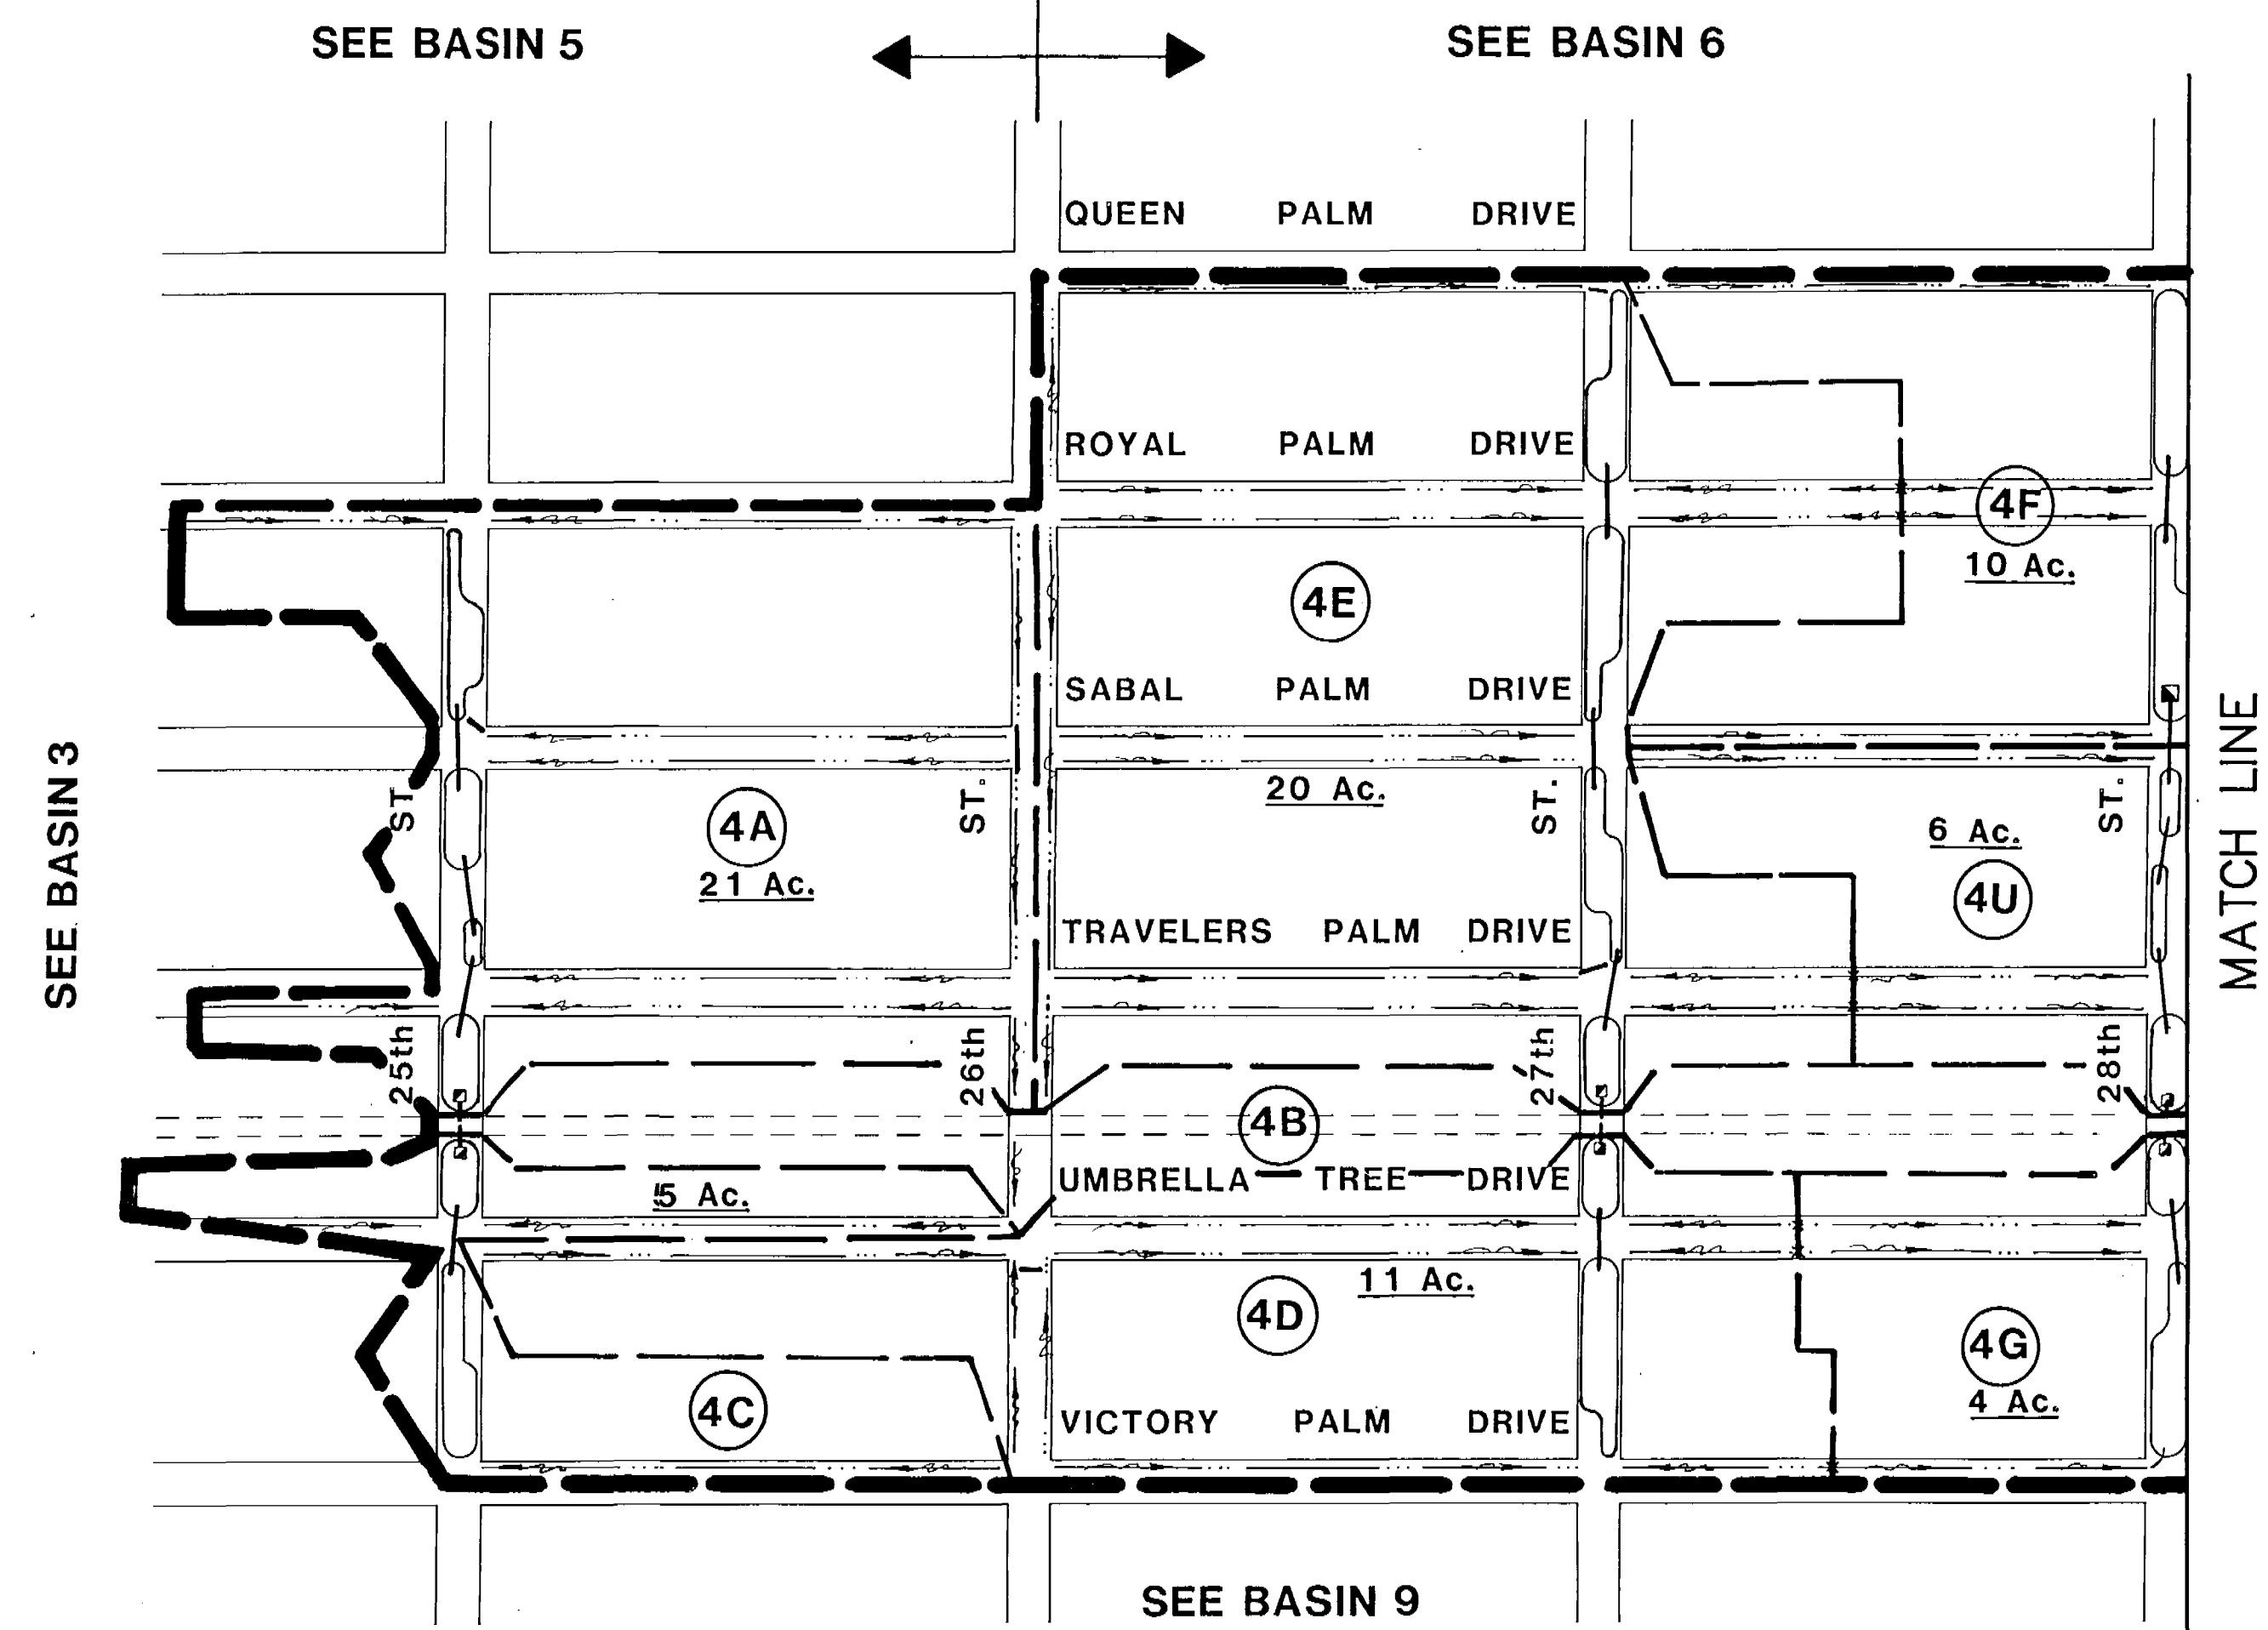

- LEGEND**
- MASTER DRAINAGE BASIN LINE
 - SYSTEM BASIN LINE
 - ④A SYSTEM BASIN NAME
 - CANAL EASEMENT
 - /// DRY DRAINAGE EASEMENT
 - PROP. CHECK DAM
 - PROP. CONTROL STRUCTURE
 - FLOW DIRECTIONAL ARROW

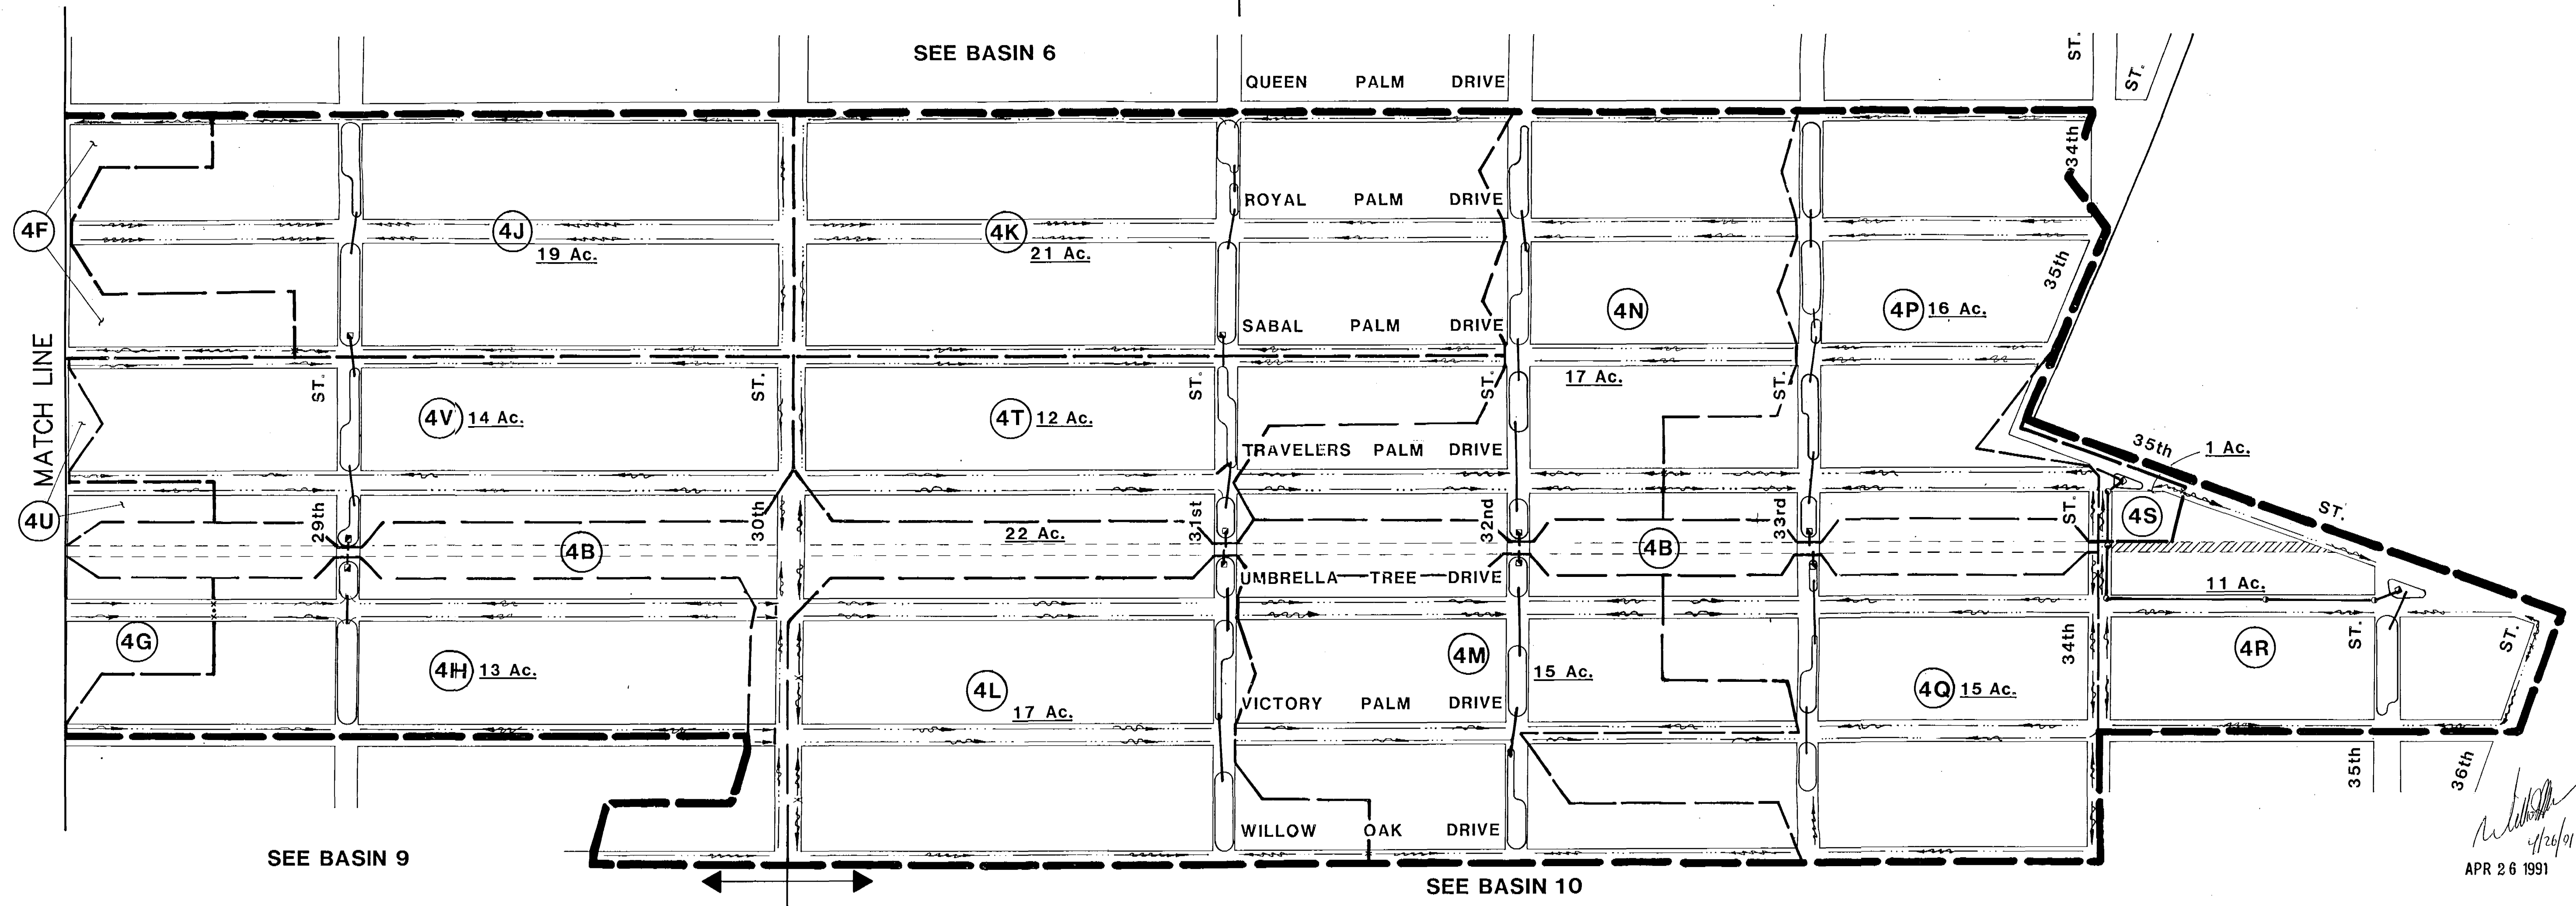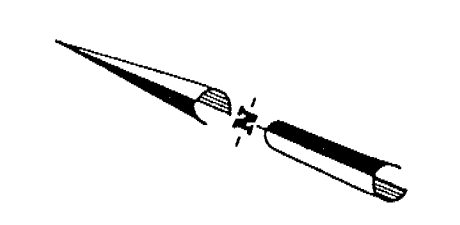

DATE	3-6-91	REVISIONS	AS SUBMITTED TO SJRWMD	REVISED BY	CHECKED BY	CADD FILE NAME
DESIGNED BY		DRAWN BY		CHECKED BY		
APPROVED BY						


DYER, RIDDLE, MILLS & PRECOURT, INC.
 ENGINEERS • SURVEYORS • SCIENTISTS • PLANNERS
 ORLANDO - TAMPA

MASTER DRAINAGE BASIN 4

CITY OF EDgewater, FLORIDA
 FLORIDA SHORES CAPITAL IMPROVEMENT RECORDS
 ORLANDO

PROJECT NO. 87-400
 DATE AUGUST, 1990
 SCALE 1" = 200' ±
 SHEET 5 OF 11

SEE BASIN 2

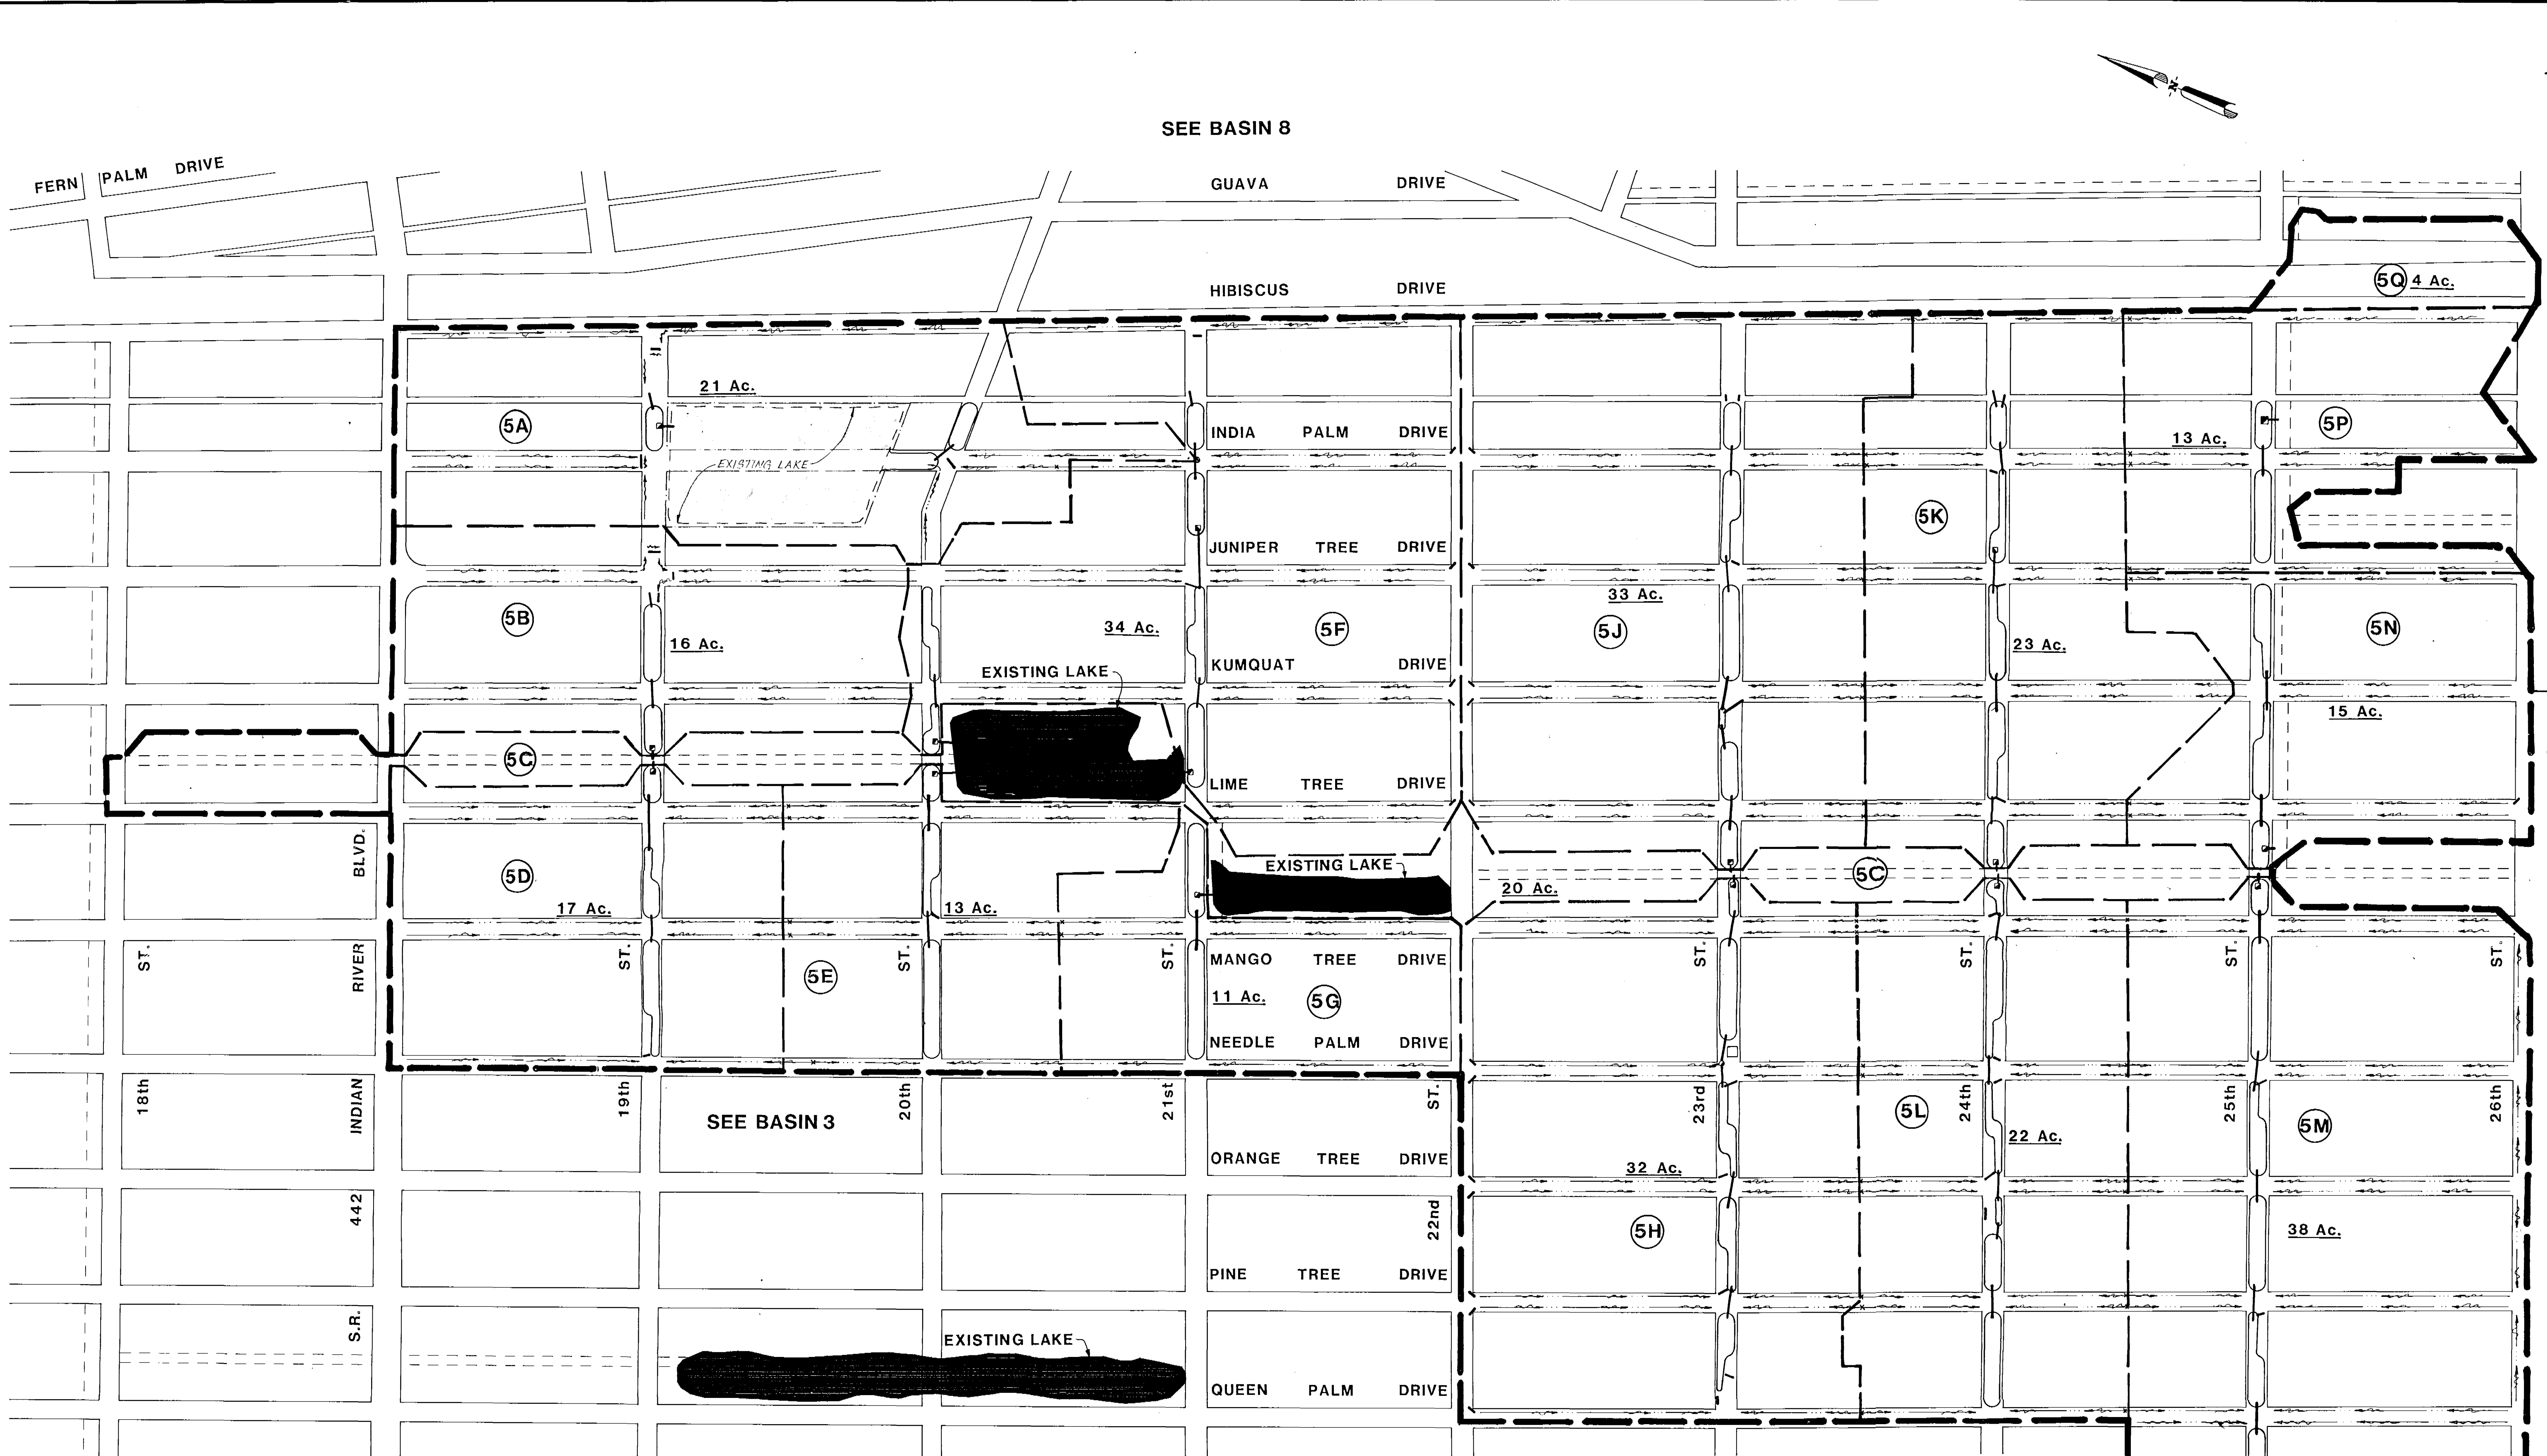

SEE BASIN 7


SEE BASIN 6

SEE BASIN 9

LEGEND

- MASTER DRAINAGE BASIN LINE
- CANAL SUBBASIN LINE
- SYSTEM BASIN LINE
- SYSTEM BASIN NAME
- CANAL EASEMENT
- LAKE LOT
- PROP. CHECK DAM
- PROP. CONTROL STRUCTURE
- FLOW DIRECTIONAL ARROW

DATE	REVISIONS	REVISED BY	CHECKED BY	CADD	NAME	DATE
3-6-91	AS SUBMITTED TO SJRWMD					

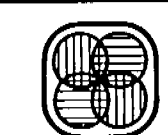

DYER, RIDDLE, MILLS & PRECOURT, INC.
ENGINEERS • SURVEYORS • SCIENTISTS • PLANNERS
ORLANDO — TAMPA



MASTER DRAINAGE BASIN 5

CITY OF EDgewater, FLORIDA
FLORIDA SHORES CAPITAL IMPROVEMENTS

RECEIVED
APR 29 1991
4-127-0192/AG
RECORDS
ORLANDO

PROJECT NO. 87-400
DATE AUGUST, 1990
SCALE 1" = 200'±
SHEET 6 of 11

APR 26 1991

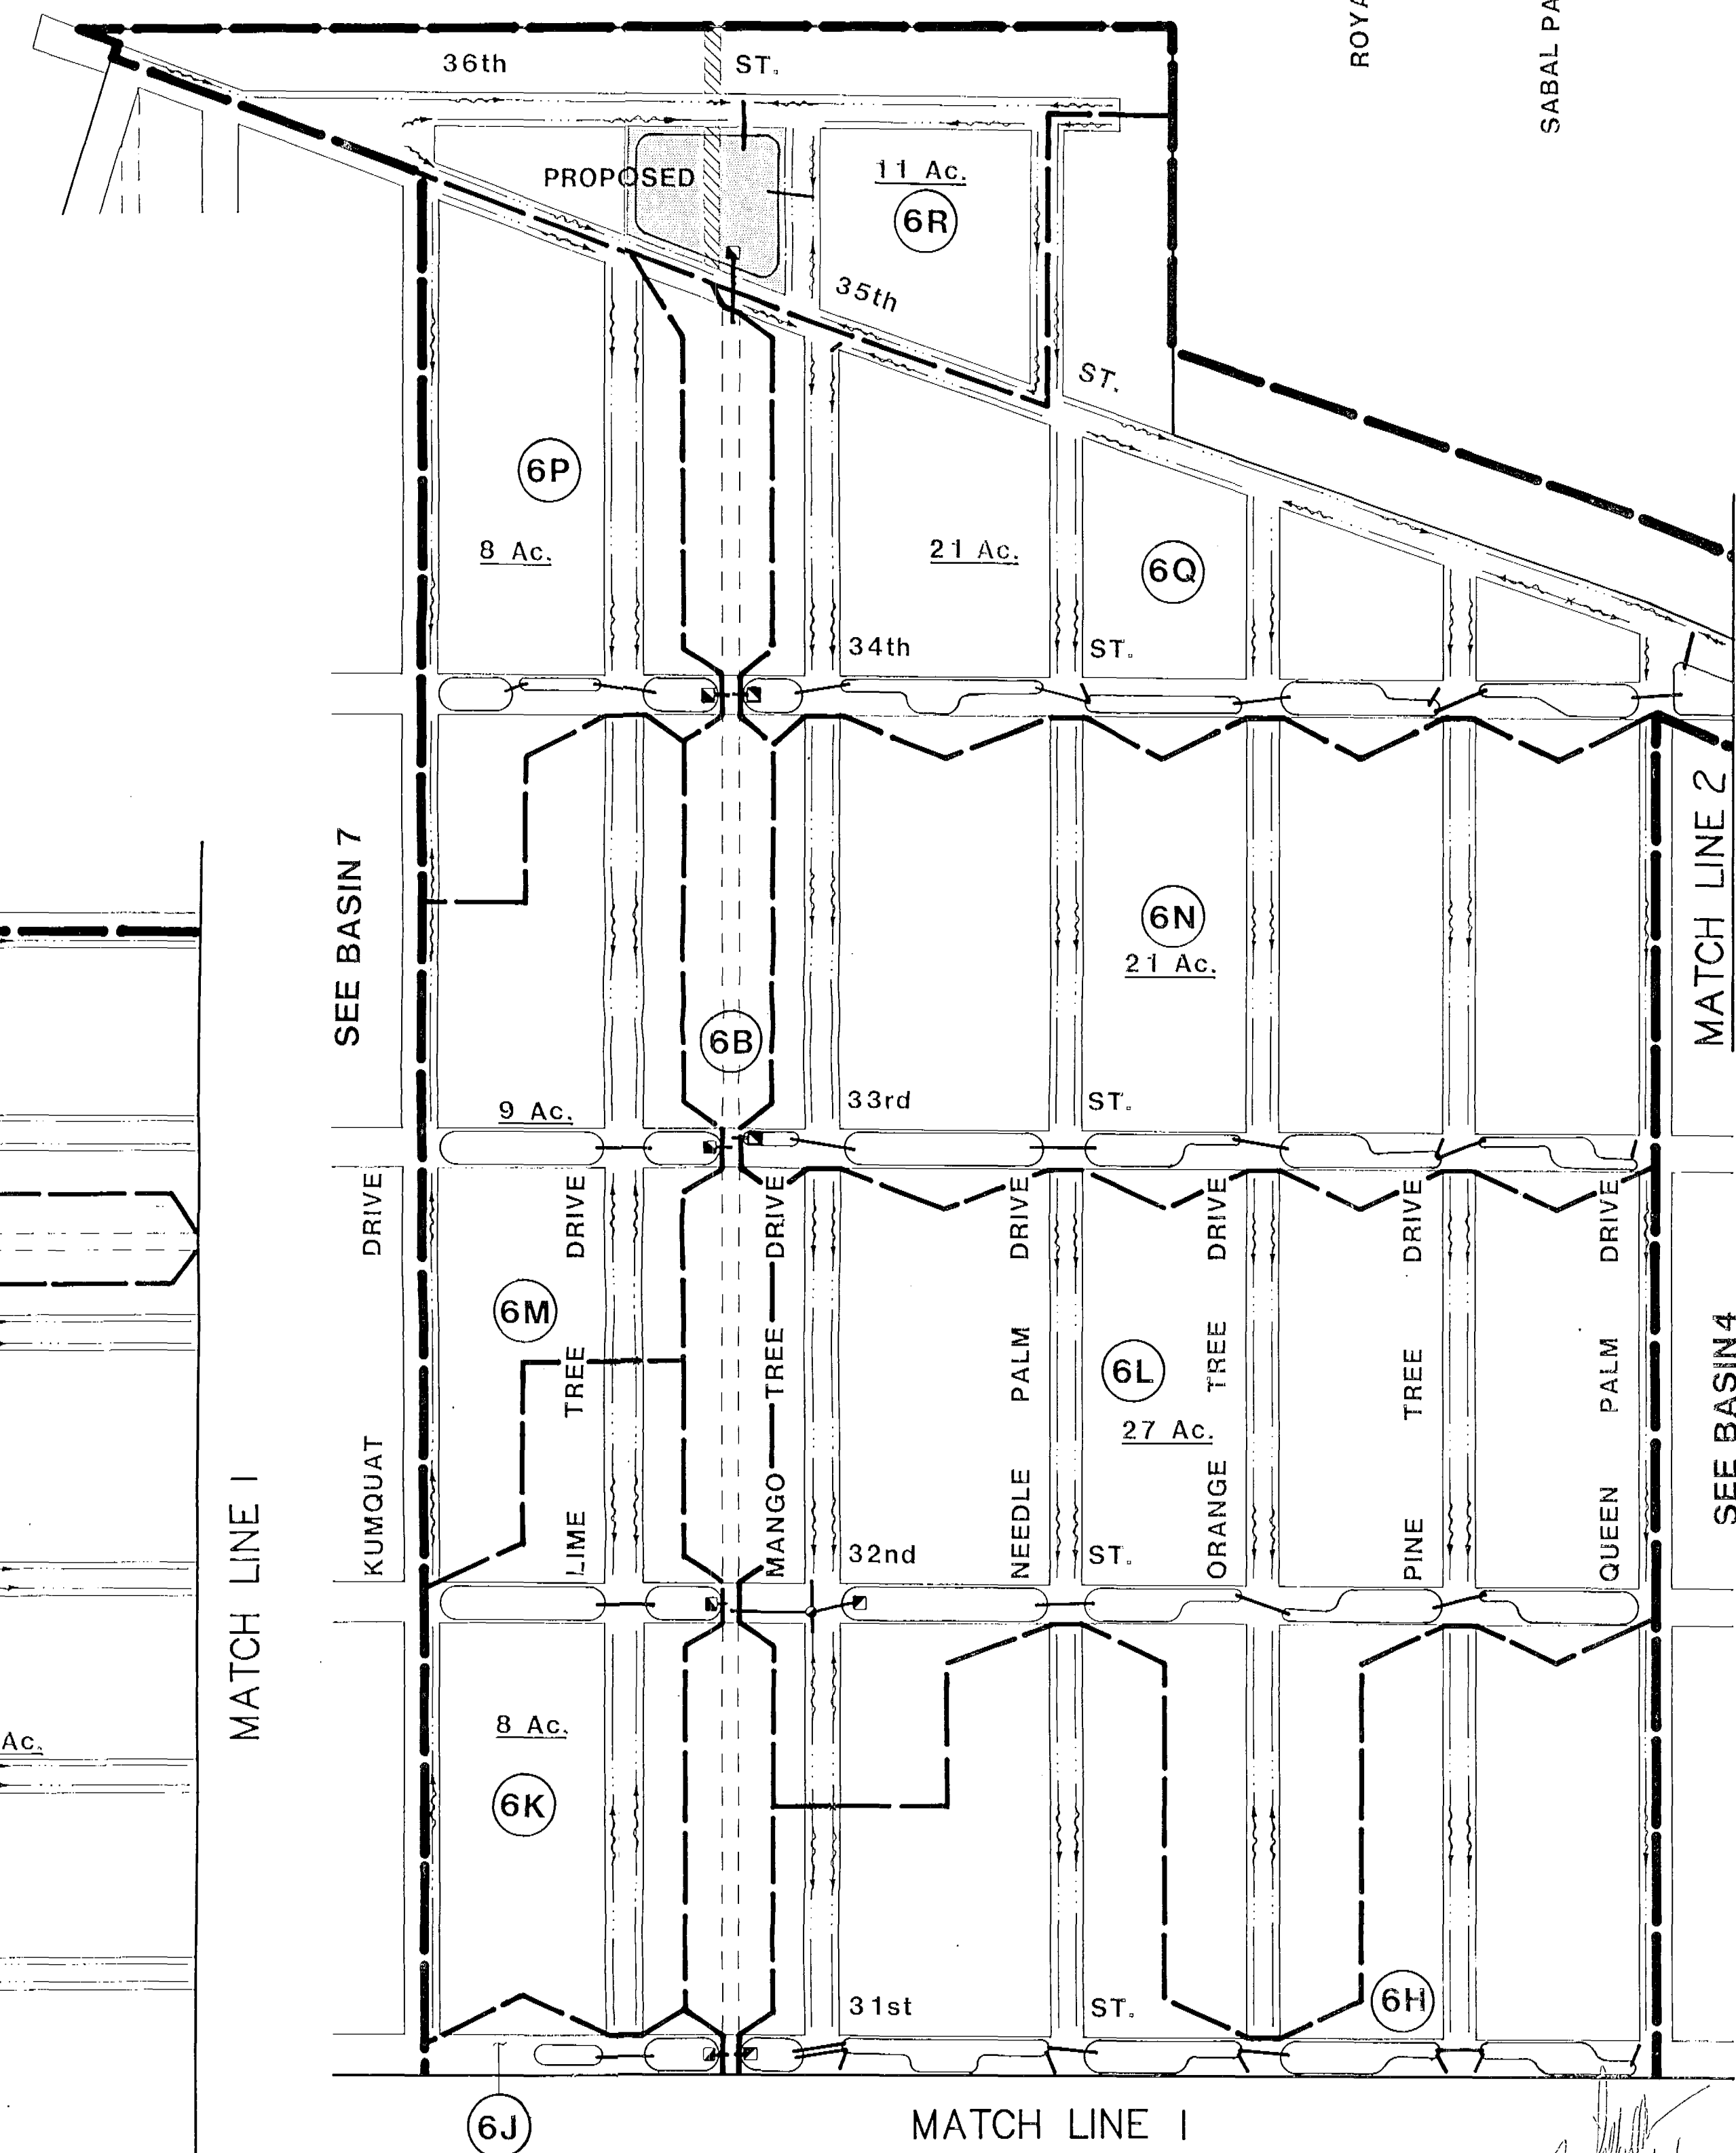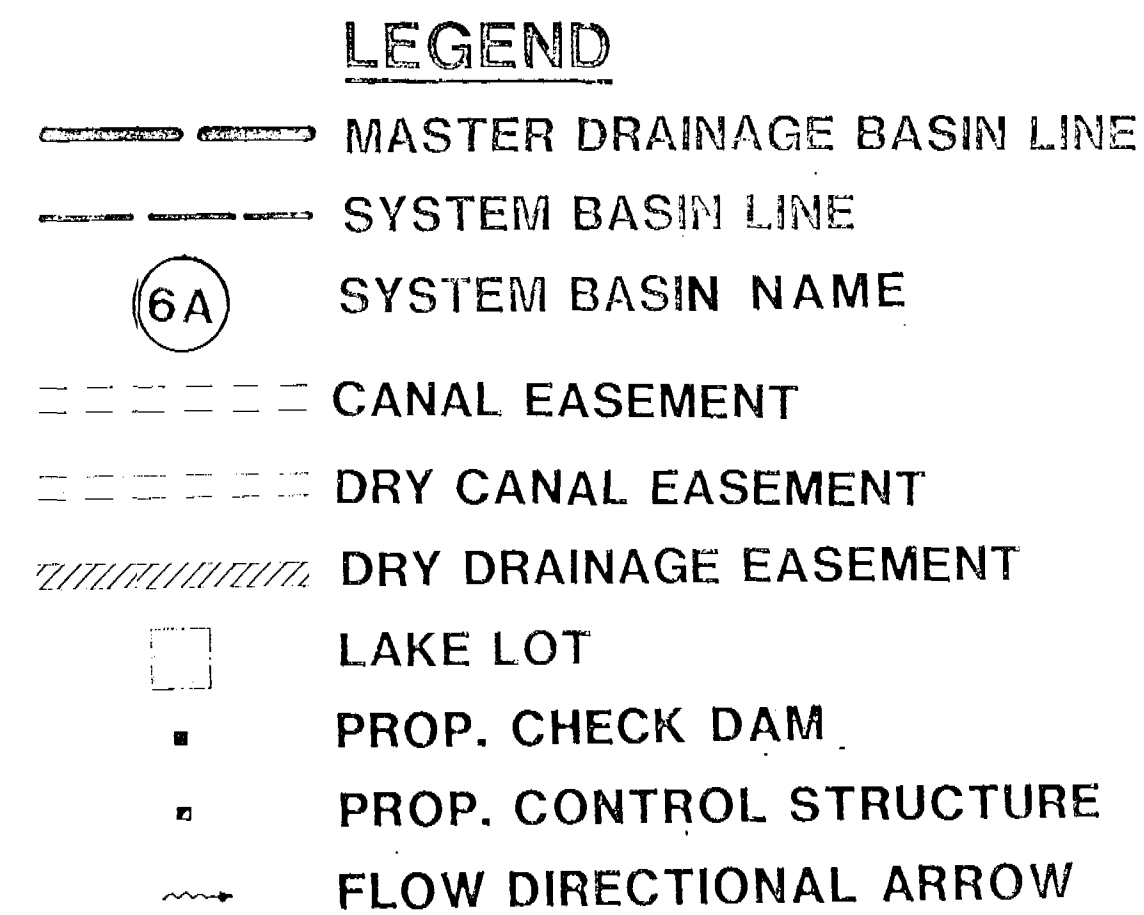

				CADD	NAME	DATE
				DESIGNED BY		
				DRAWN BY		
				CHECKED BY		
3-6-91	AS SUBMITTED TO SJRWMD			APPROVED BY		
DATE	REVISIONS	REVISED BY	CHECKED BY	CADD FILE NAME		


DYER, RIDDLE, MILLS & PRECOURT, INC.
ENGINEERS • SURVEYORS • SCIENTISTS • PLANNERS
ORLANDO — TAMPA

MASTER DRAINAGE BASIN 6



CITY OF EDGWATER, FLORIDA
FLORIDA SHORES CAPITAL IMPROVEMENTS

PROJECT NO.
87-400

DATE
AUGUST, 1990


SCALE
1" = 200'±


SHEET 7 OF 11

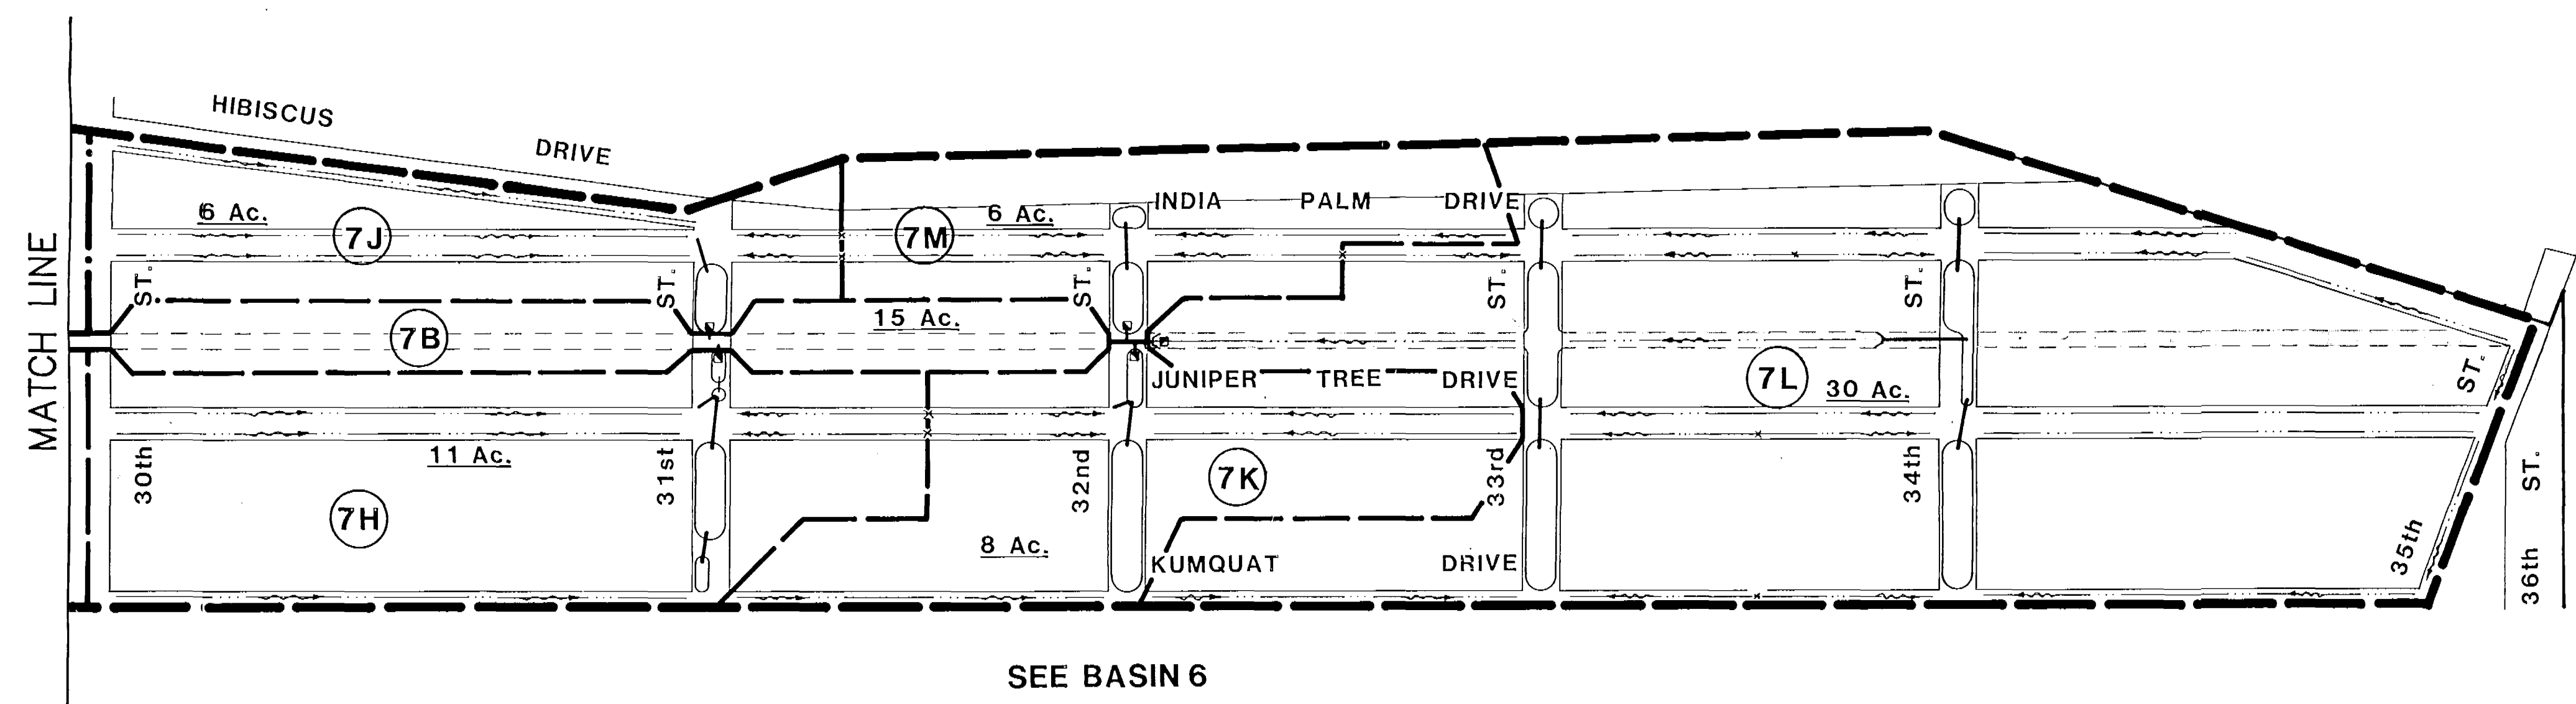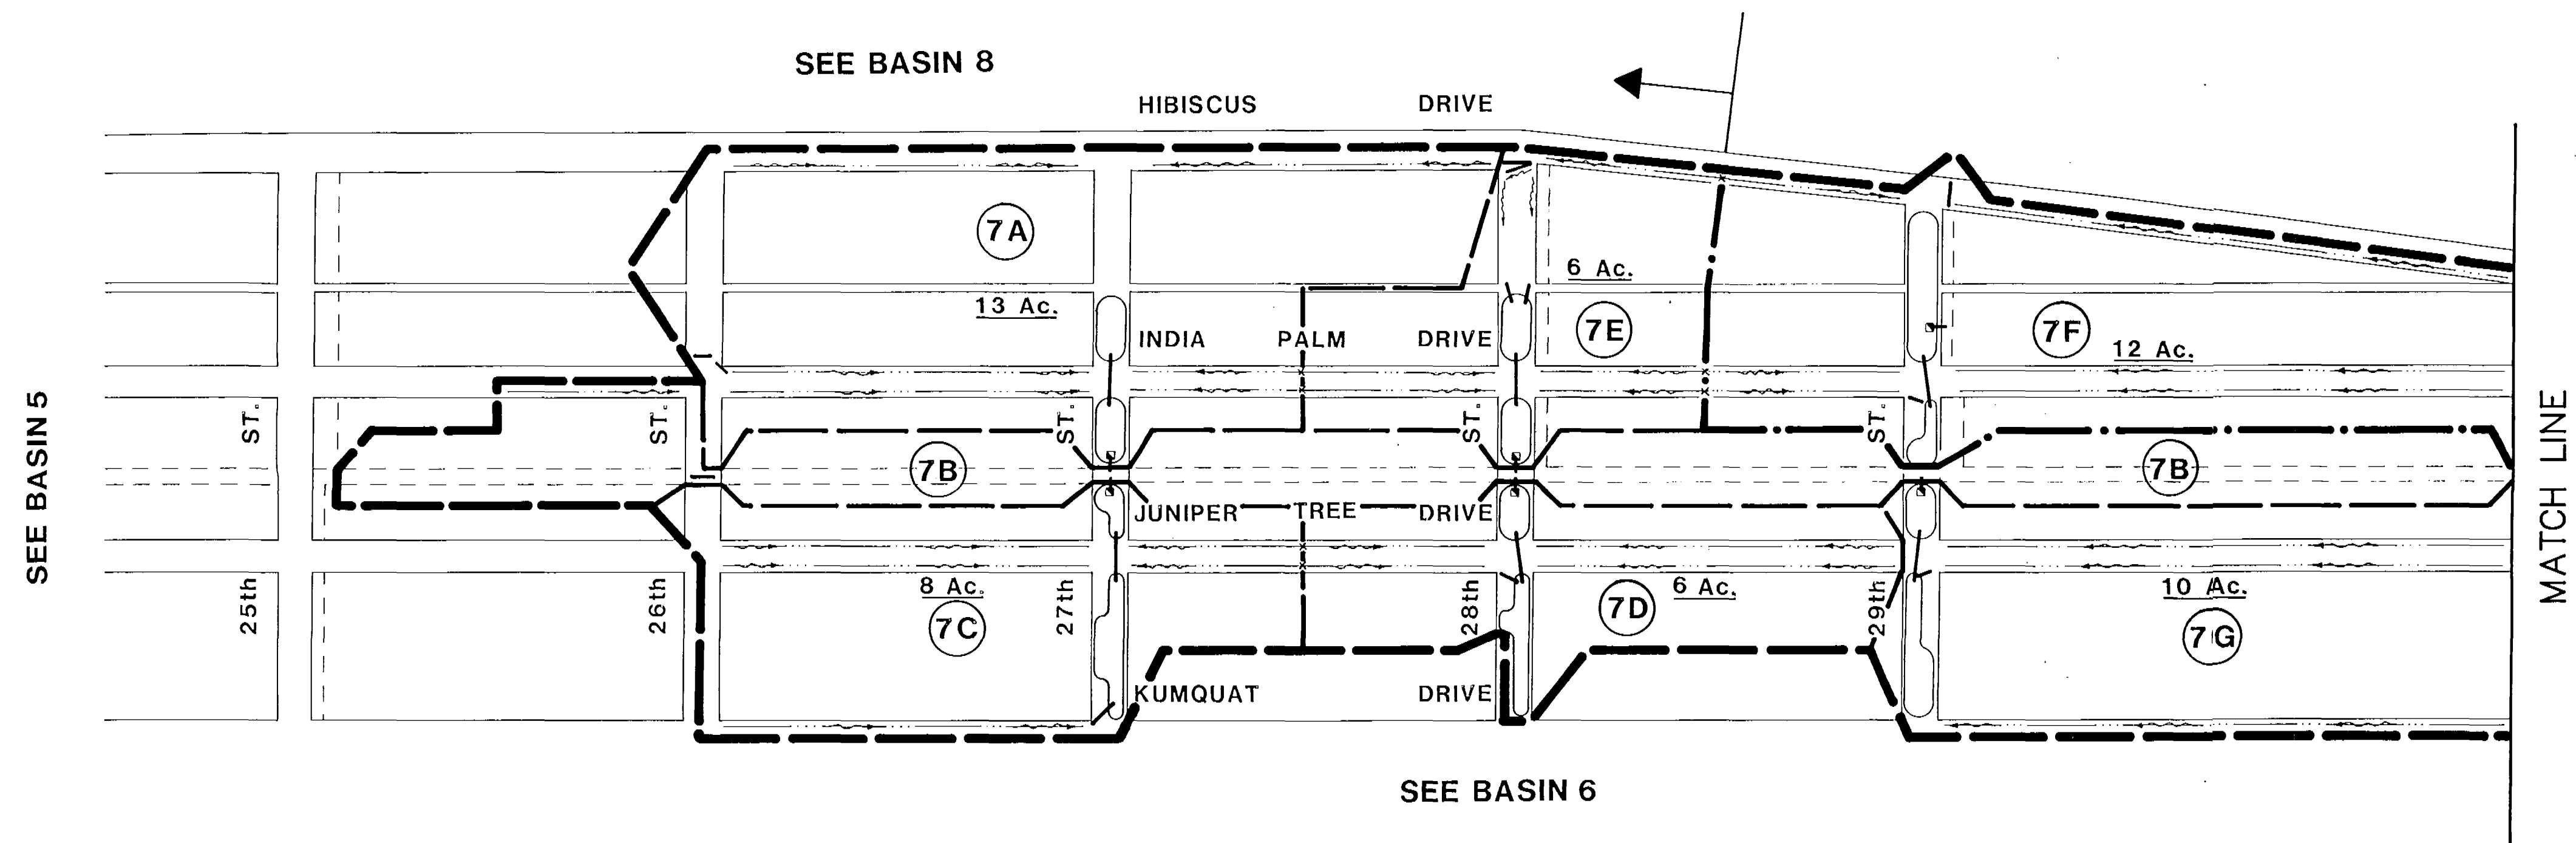

- LEGEND**
- PROP. CHECK DAM
 - PROP. CONTROL STRUCTURE
 - FLOW DIRECTIONAL ARROW
 - MASTER DRAINAGE BASIN LINE
 - CANAL SUBBASIN LINE
 - SYSTEM BASIN LINE
 - ⑦A SYSTEM BASIN NAME
 - CANAL EASEMENT
 - DRY CANAL EASEMENT


[Signature]
4/26/91
APR 26 1991

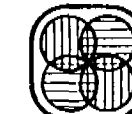					CADD	NAME	DATE	 DYER, RIDDLE, MILLS & PRECOURT, INC. ENGINEERS • SURVEYORS • SCIENTISTS • PLANNERS ORLANDO — TAMPA	MASTER DRAINAGE BASIN 7 CITY OF EDGwater, FLORIDA FLORIDA SHORES CAPITAL IMPROVEMENTS	PROJECT NO. 87-400
					DESIGNED BY	—	—			DATE AUGUST, 1990
					DRAWN BY	—	—			SCALE 1" = 200'±
					CHECKED BY	—	—			RECORDS
3-6-91	AS SUBMITTED TO SJRWMD				APPROVED BY	—	—			SHEET 8 OF 11
DATE	REVISIONS		REVISED BY	CHECKED BY	CADD FILE NAME					

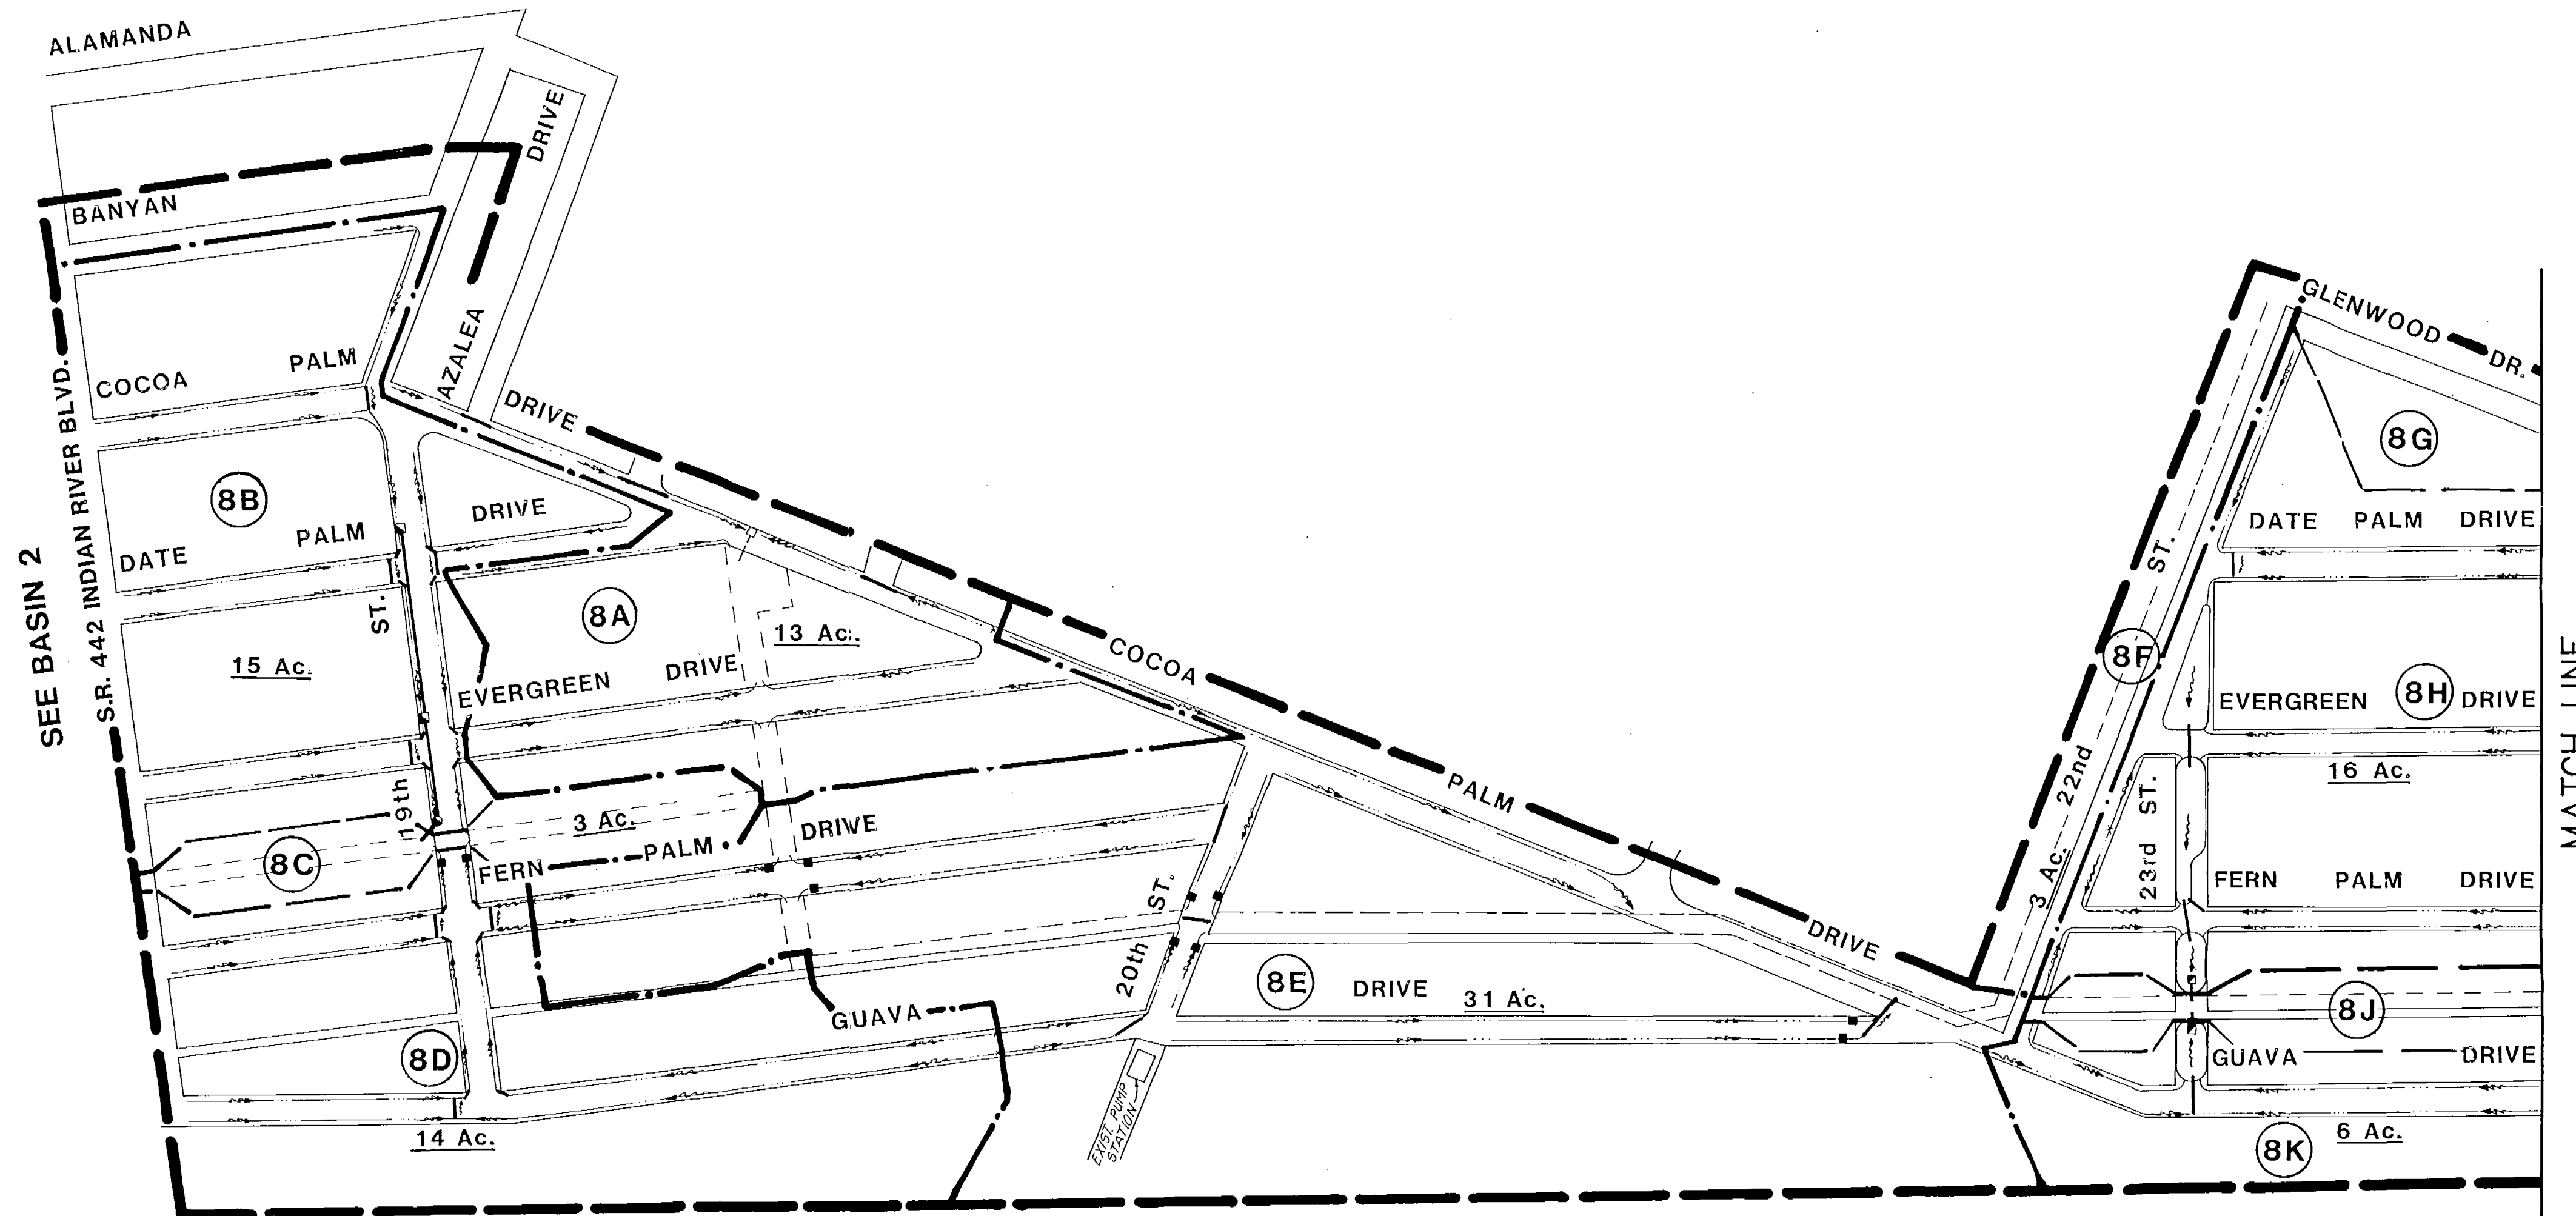


MATCH LINE

SEE BASIN 5

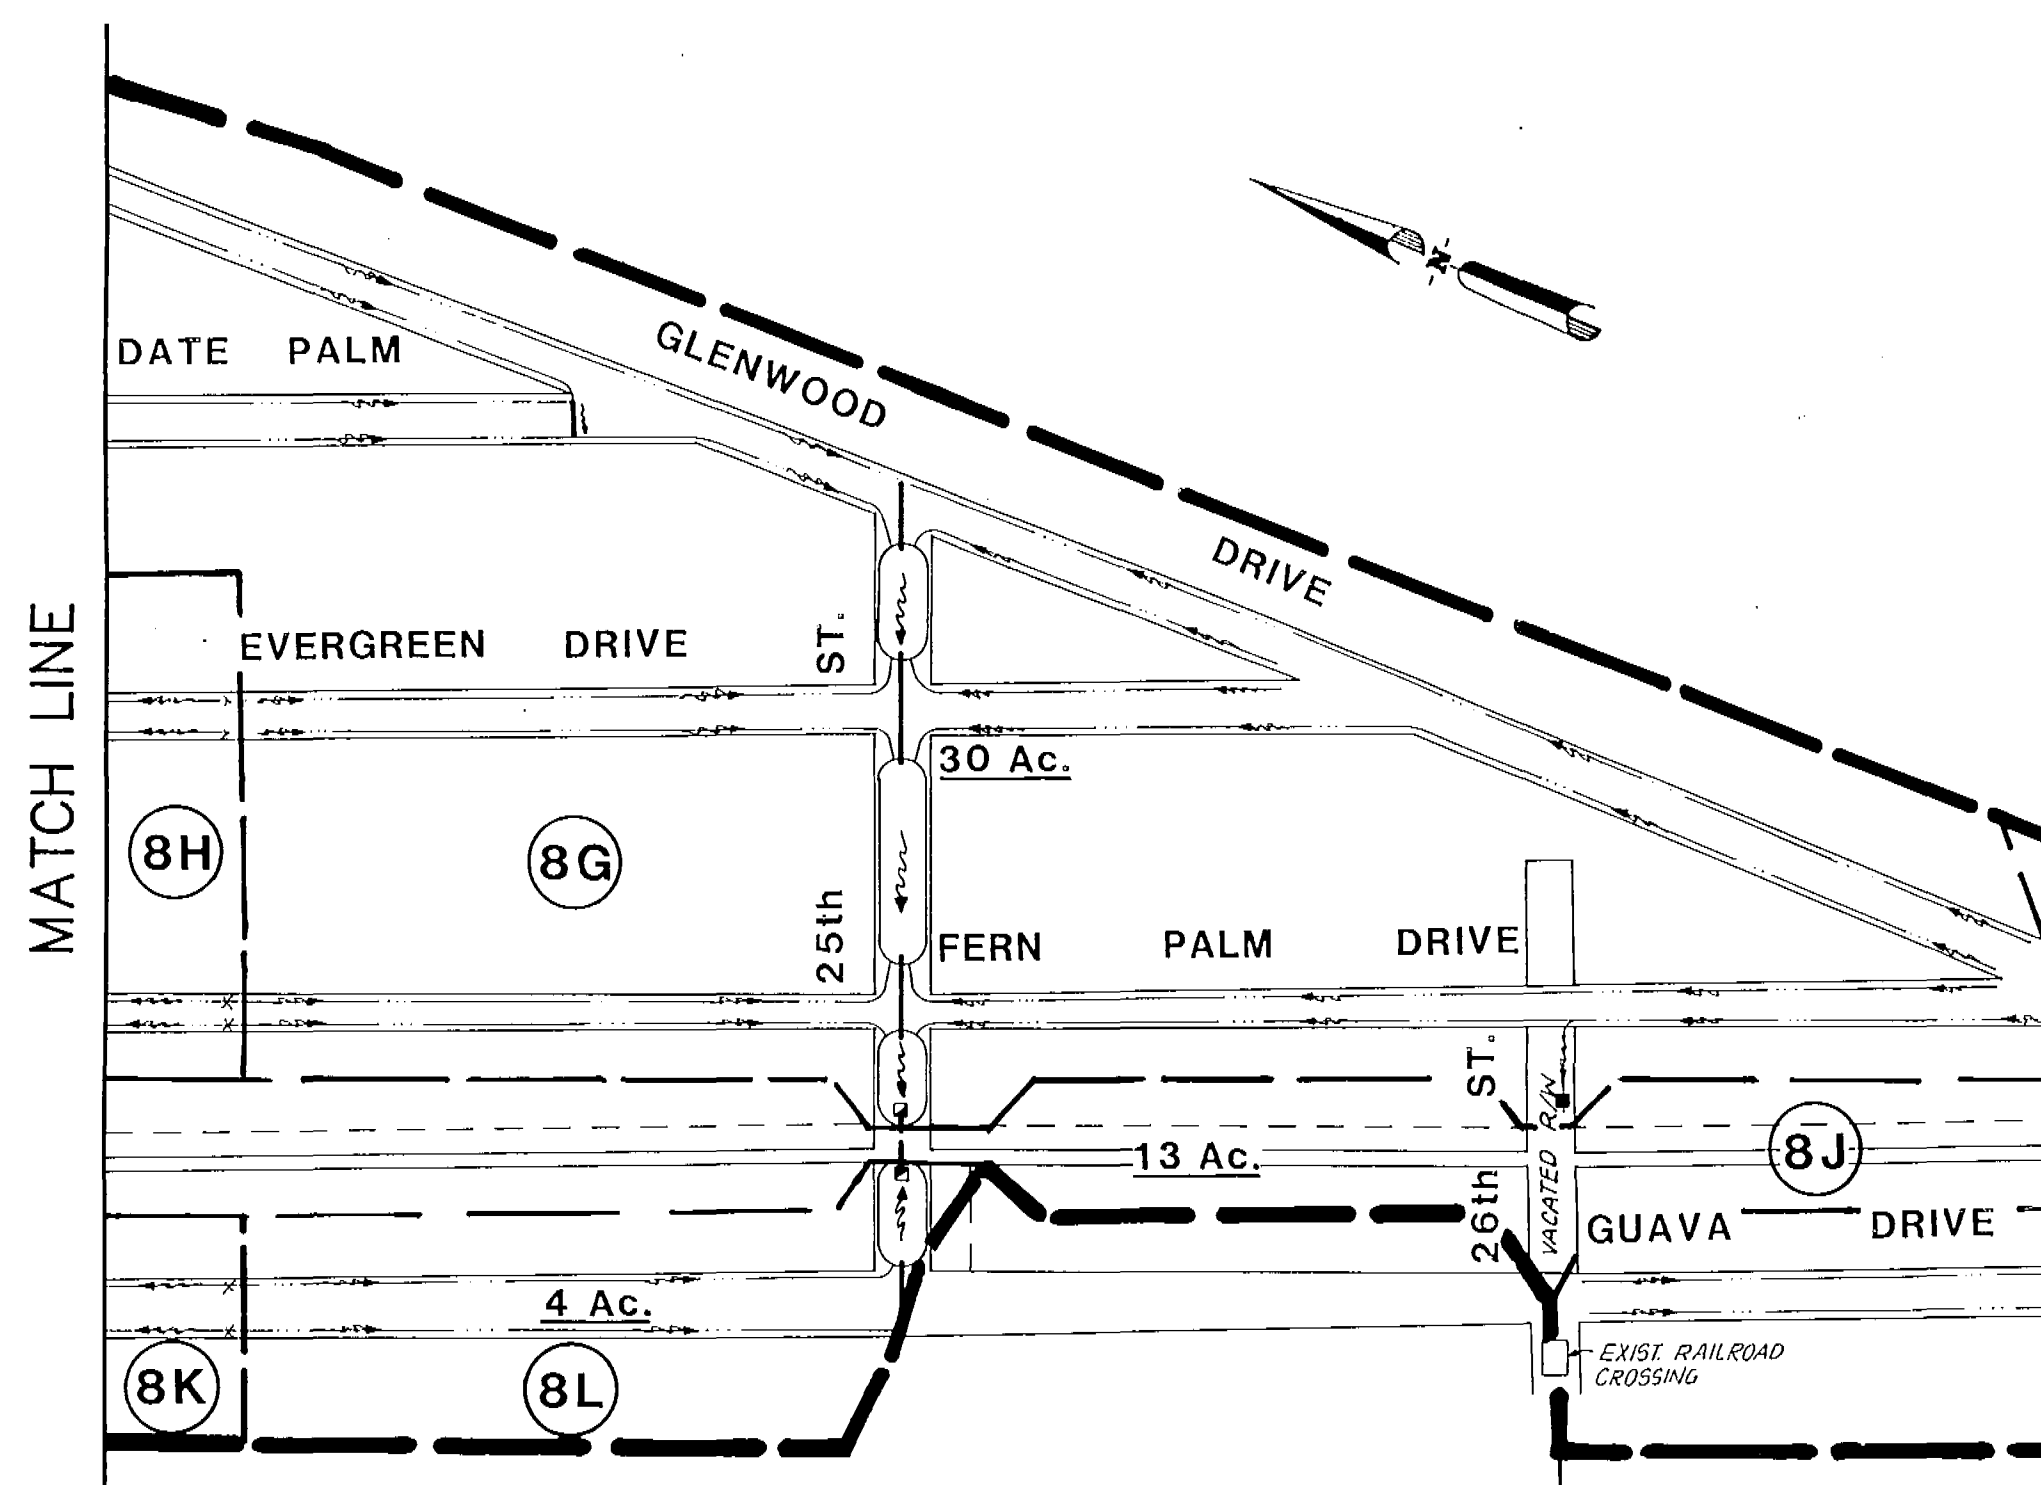

MATCH LINE

SEE BASIN 5

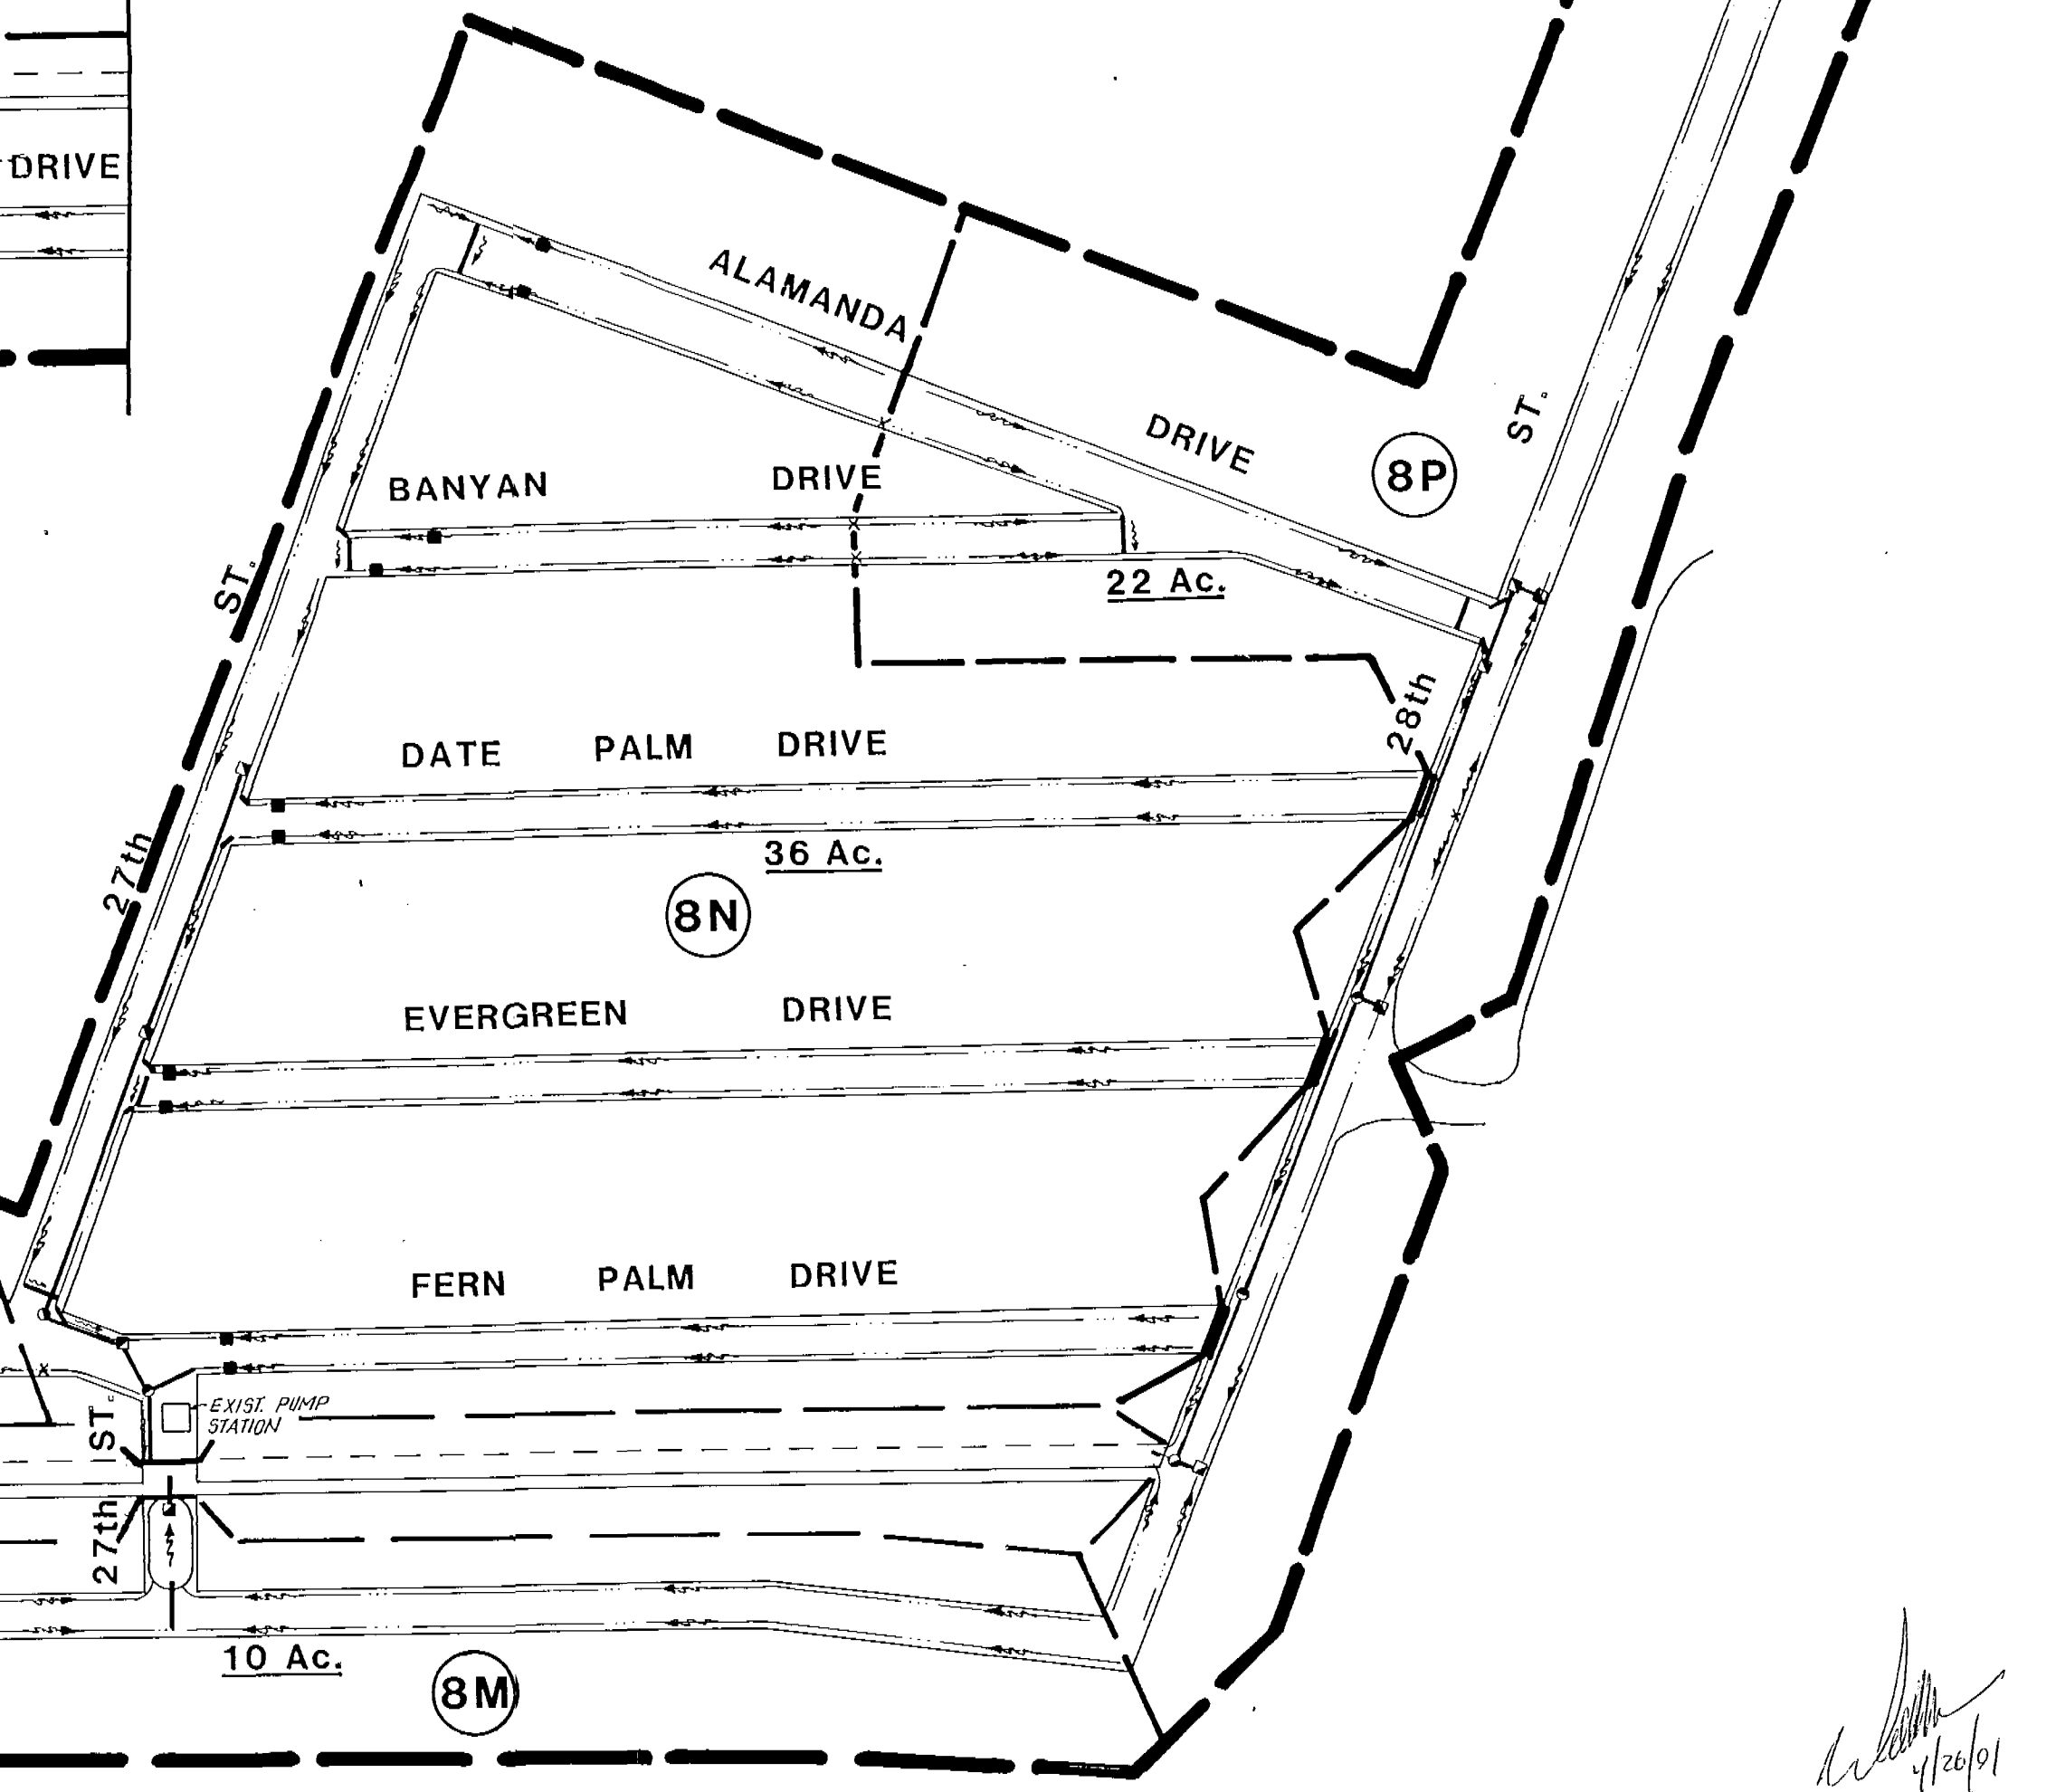

SEE BASIN 7

LEGEND

- MASTER DRAINAGE BASIN LINE
- CANAL SUBBASIN LINE
- SYSTEM BASIN LINE
- SYSTEM BASIN NAME
- CANAL EASEMENT
- PROP. CHECK DAM
- PROP. CONTROL STRUCTURE
- FLOW DIRECTIONAL ARROW


DATE	REVISIONS	REVISED BY	CHECKED BY	CADD FILE NAME	CADD	NAME	DATE
3-6-91	AS SUBMITTED TO SJRWMD				DESIGNED BY		
					DRAWN BY		
					CHECKED BY		
					APPROVED BY		


DYER, RIDdle, MILLS & PRECOURT, INC.
 ENGINEERS • SURVEYORS • SCIENTISTS • PLANNERS
 ORLANDO — TAMPA

MASTER DRAINAGE BASIN 8
 CITY OF EDGwater, FLORIDA
 FLORIDA SHORES CAPITAL IMPROVEMENTS


PROJECT NO.	87-400
DATE	AUGUST, 1990
SCALE	1" = 200'
SHEET	9 OF 11

APR 26 1991
 APR 26 1991

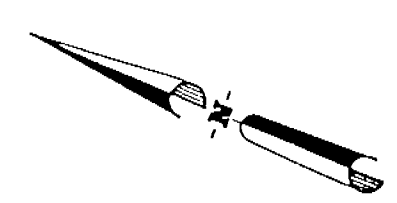

SEE BASIN 3

SEE BASIN 4

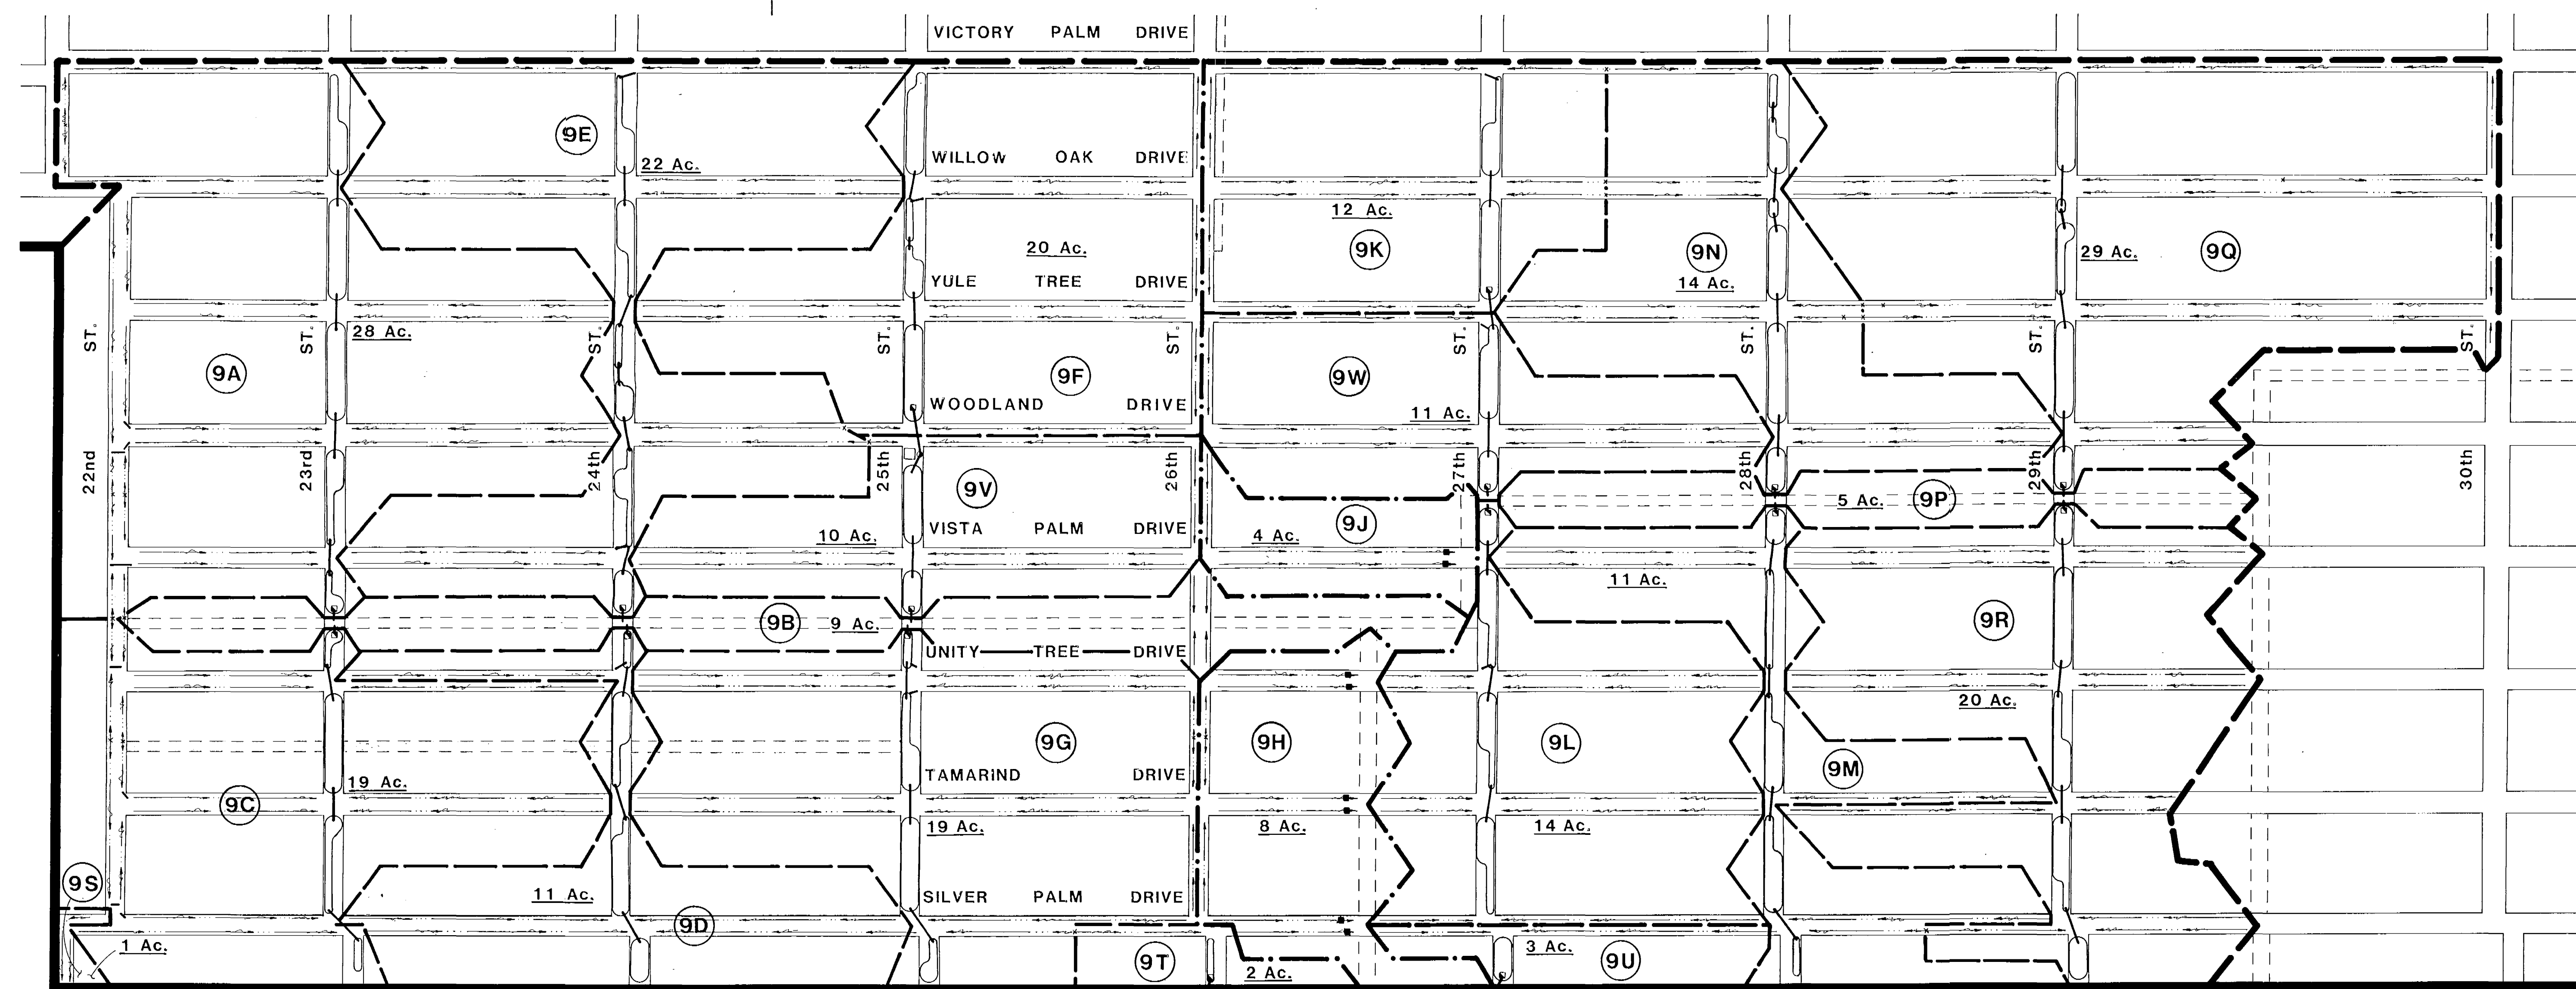


SEE BASIN 10

LEGEND

- PROF. CONTROL STRUCTURE
- FLOW DIRECTIONAL ARROW
- CANAL EASEMENT
- DRY CANAL EASEMENT
- PROP. CHECK DAM
- MASTER DRAINAGE BASIN LINE
- CANAL SUBBASIN LINE
- SYSTEM BASIN LINE
- SYSTEM BASIN NAME

DATE		REVISIONS		REVISED BY	CHECKED BY	CADD FILE NAME	 DYER, RIDDLE, MILLS & PRECOURT, INC. ENGINEERS • SURVEYORS • SCIENTISTS • PLANNERS ORLANDO - TAMPA		PROJECT NO. 87-400 DATE AUGUST, 1990 SCALE 1" = 200'± APR 20 1991 RECORDS SHEET 10 OF 11	
3-6-91		AS SUBMITTED TO SJRWMD							MASTER DRAINAGE BASIN 9 CITY OF EDgewater, FLORIDA FLORIDA SHORES CAPITAL IMPROVEMENTS	

SEE BASIN 9

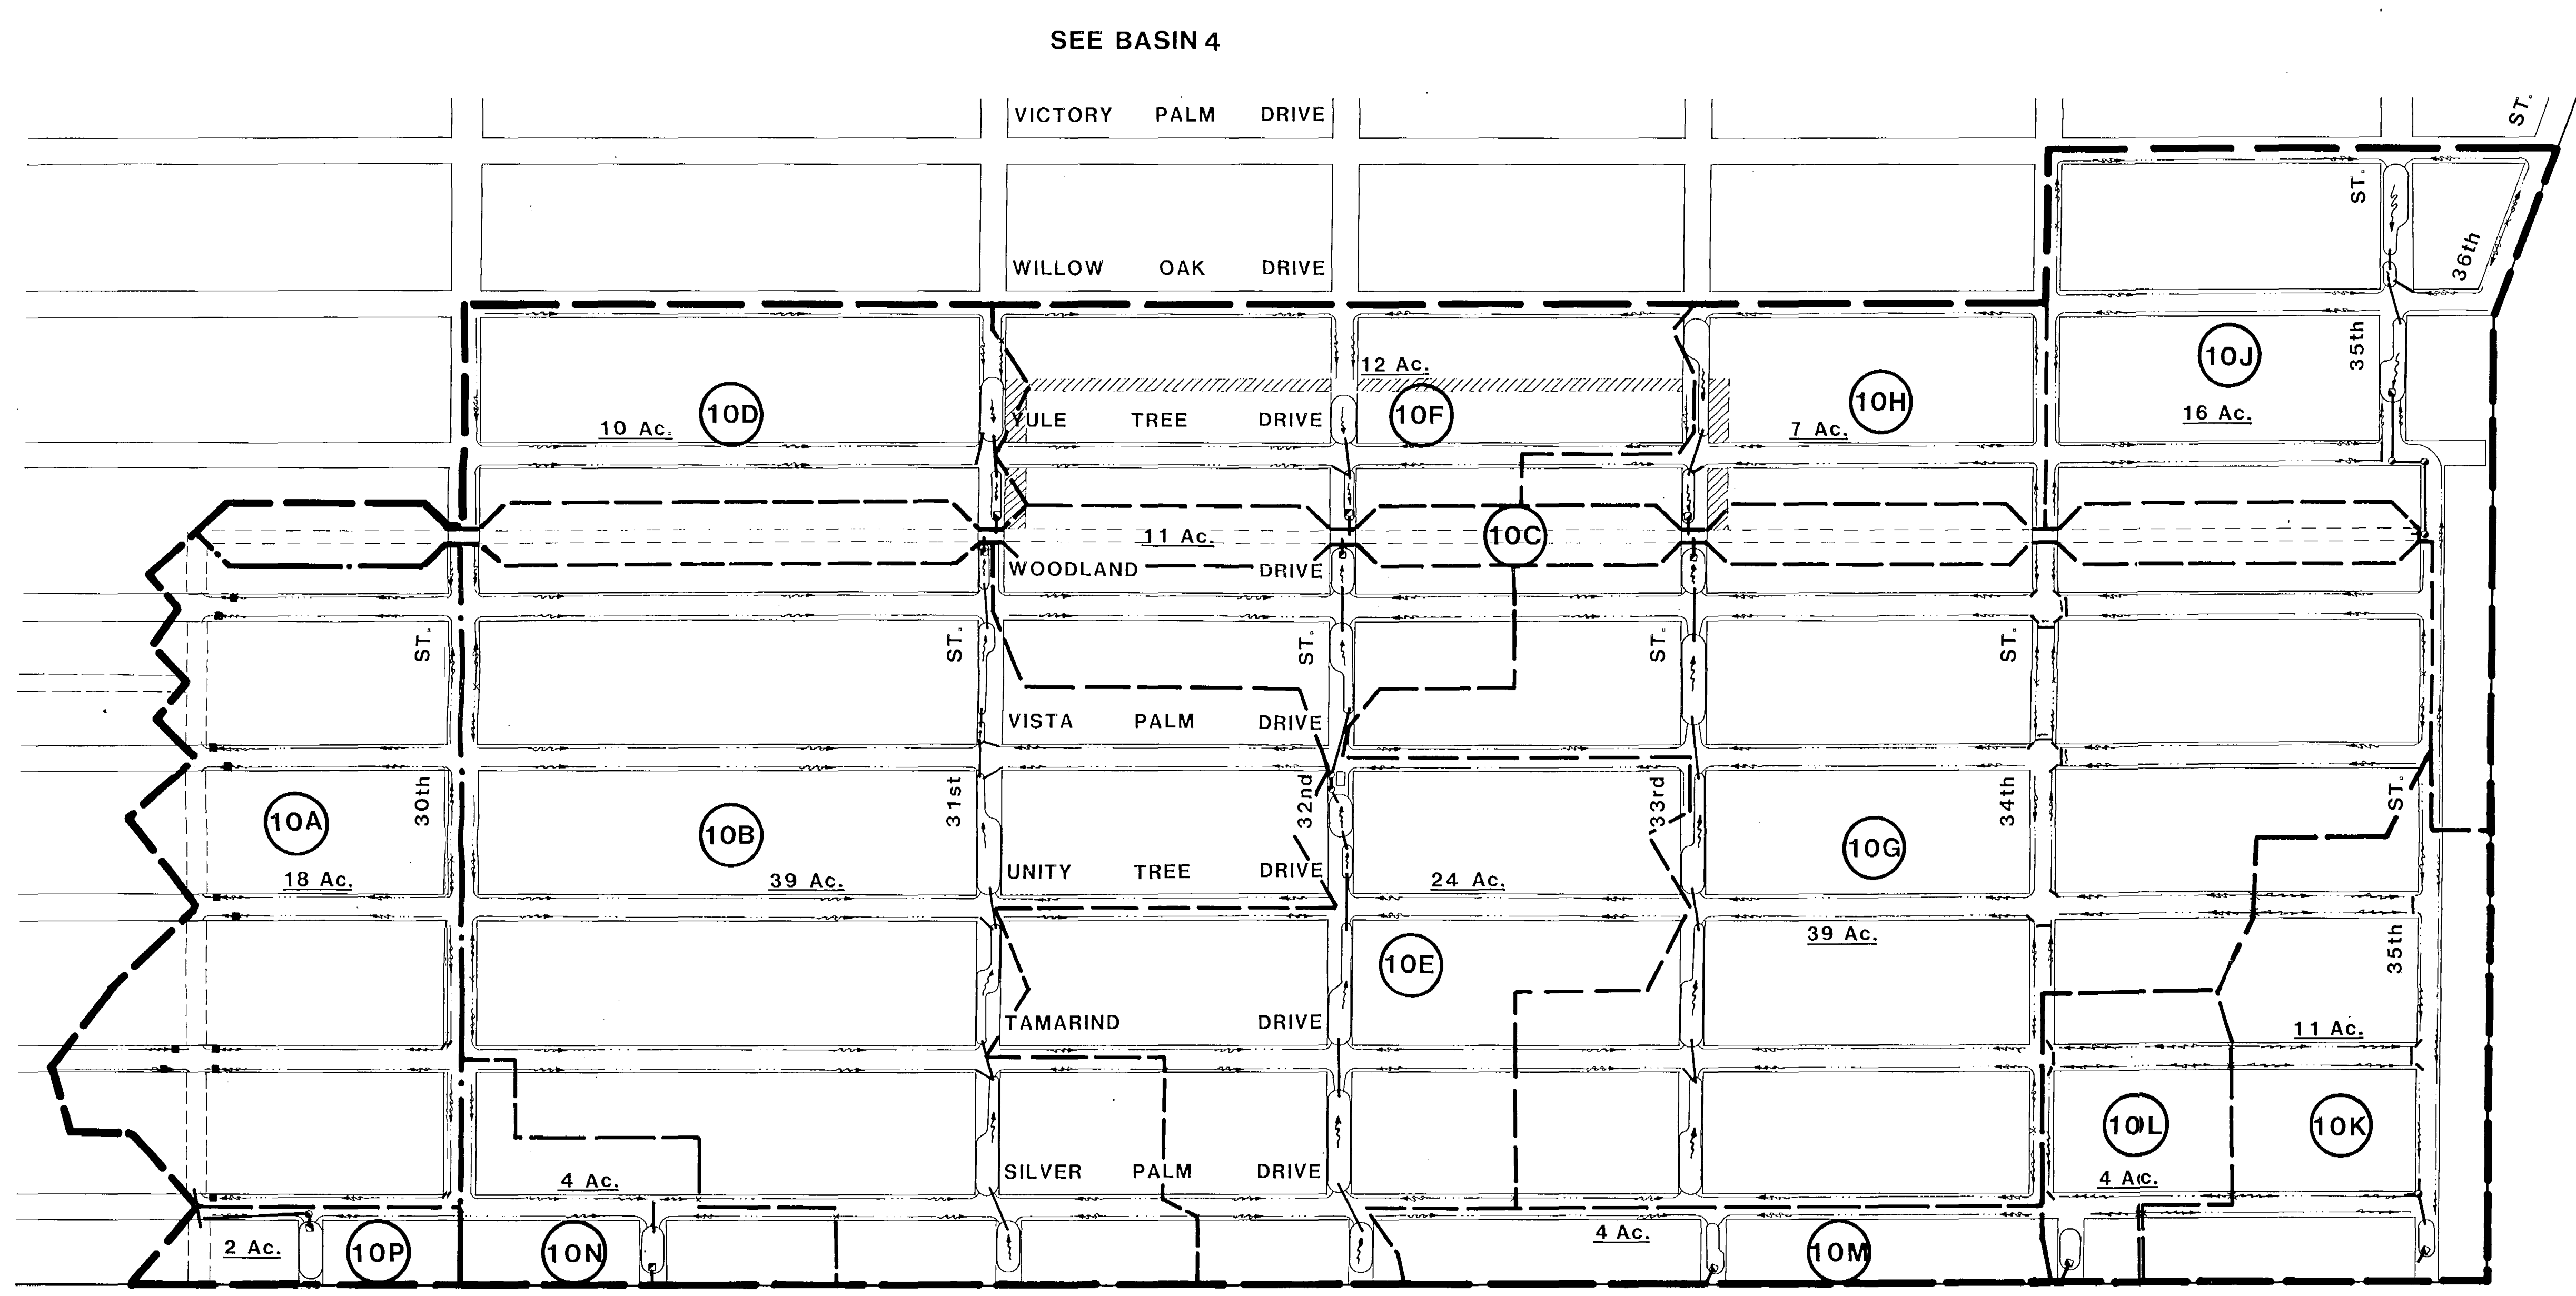


SEE BASIN 4

- LEGEND**
- PROP. CHECK DAM
 - PROP. CONTROL STRUCTURE
 - FLOW DIRECTIONAL ARROW
 - MASTER DRAINAGE BASIN LINE
 - · — CANAL SUBBASIN LINE
 - SYSTEM BASIN LINE
 - 10A SYSTEM BASIN NAME
 - CANAL EASEMENT
 - ~~~~~ DRY DRAINAGE EASEMENT

DATE	REVISIONS	REVISED BY	CHECKED BY	CADD FILE NAME
3-6-91	AS SUBMITTED TO SJRWMD			

CADD	NAME	DATE
DESIGNED BY	—	—
DRAWN BY	—	—
CHECKED BY	—	—
APPROVED BY	—	—

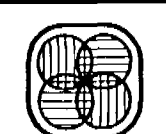
DYER, RIDDLE, MILLS & PRECOURT, INC.
ENGINEERS • SURVEYORS • SCIENTISTS • PLANNERS
ORLANDO — TAMPA

MASTER DRAINAGE BASIN 10
CITY OF EDgewater, FLORIDA
FLORIDA SHORES CAPITAL IMPROVEMENTS


PROJECT NO.	87-400
DATE	AUGUST, 1990
SCALE	1" = 200' ±
SHEET	11 OF 11

CITY OF EDGEWATER FLORIDA SHORES MASTER DRAINAGE BASIN PLAN

VOLUSIA COUNTY, FLORIDA

**PREPARED FOR:
THE CITY OF EGDEWATER**

**PREPARED BY:
DYER, RIDDLE, MILLS & PRECOURT, INC.
1505 EAST COLONIAL DRIVE
ORLANDO, FLORIDA 32853-8505
TEL. (407) 896-0594**

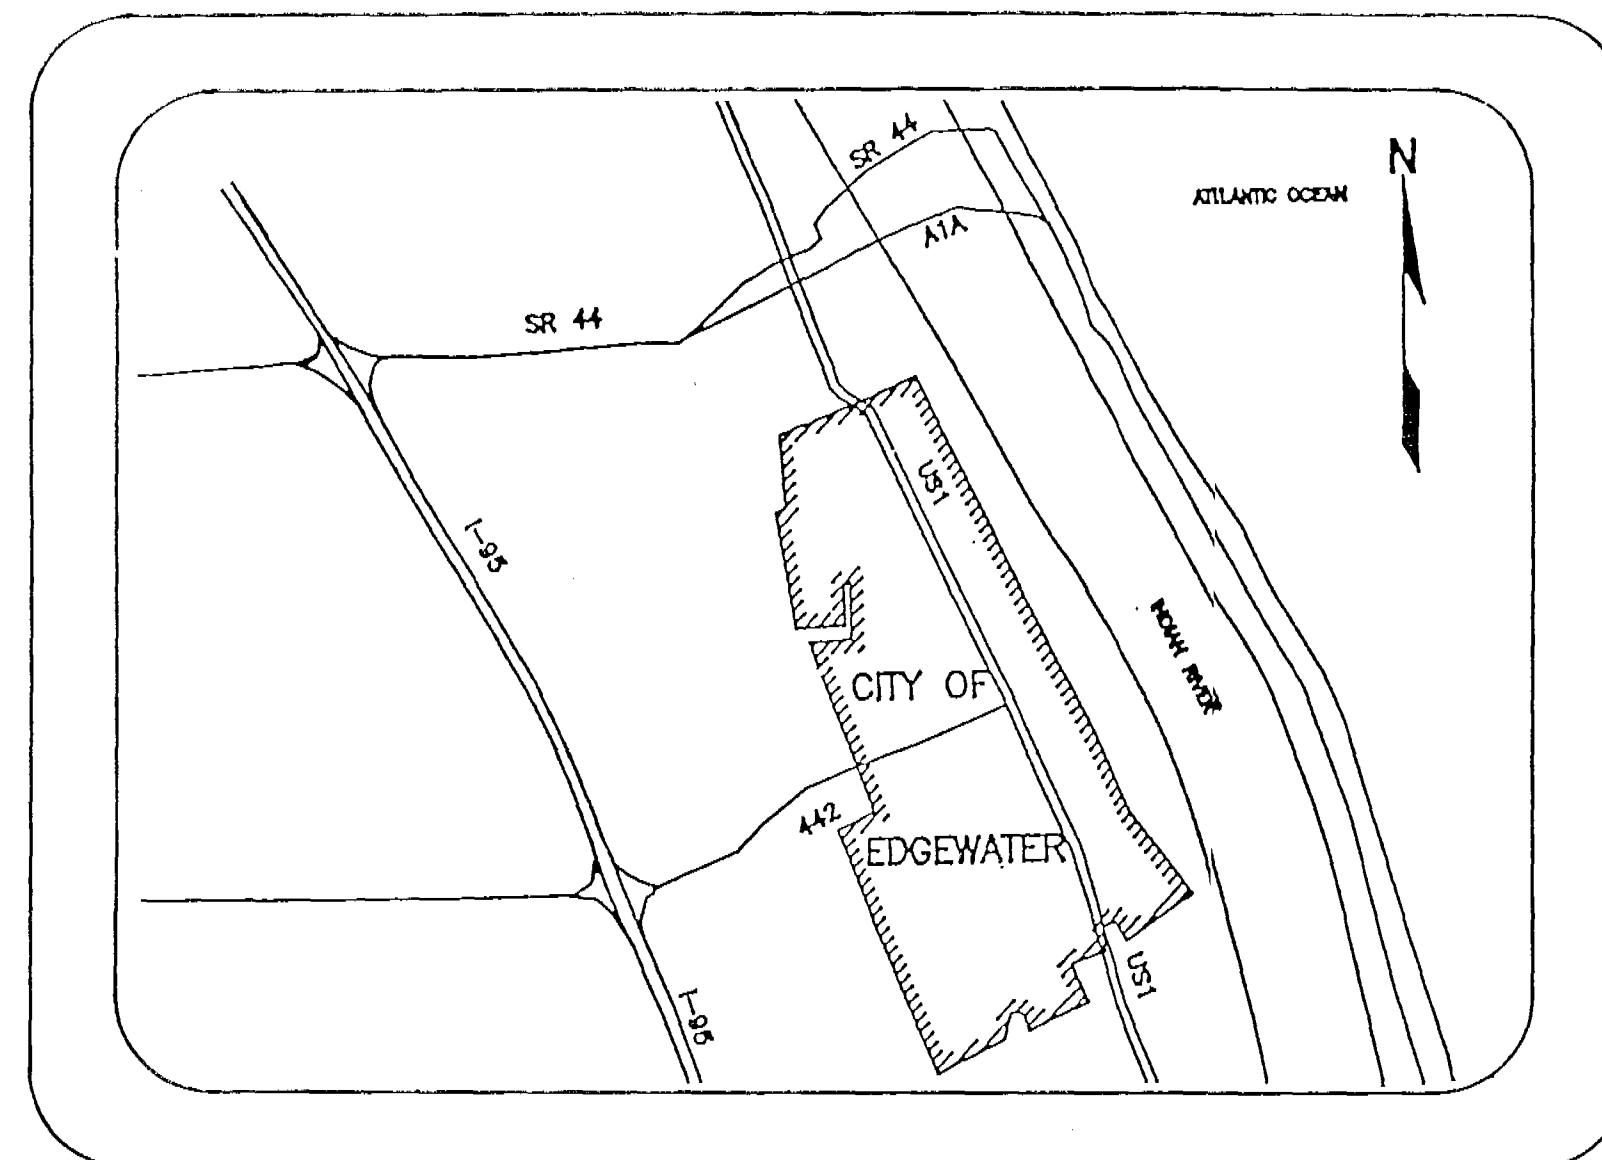


VICINITY MAP

INDEX OF DRAWINGS

1. MASTER DRAINAGE KEY MAP
2. MASTER DRAINAGE BASIN 1
3. MASTER DRAINAGE BASIN 2
4. MASTER DRAINAGE BASIN 3
5. MASTER DRAINAGE BASIN 4
6. MASTER DRAINAGE BASIN 5
7. MASTER DRAINAGE BASIN 6
8. MASTER DRAINAGE BASIN 7
9. MASTER DRAINAGE BASIN 8
10. MASTER DRAINAGE BASIN 9
11. MASTER DRAINAGE BASIN 10

RECEIVED
MAR 06 1991
4-187-0192AG
RECORDS
ORLANDO

JOB NO. 87-400.17

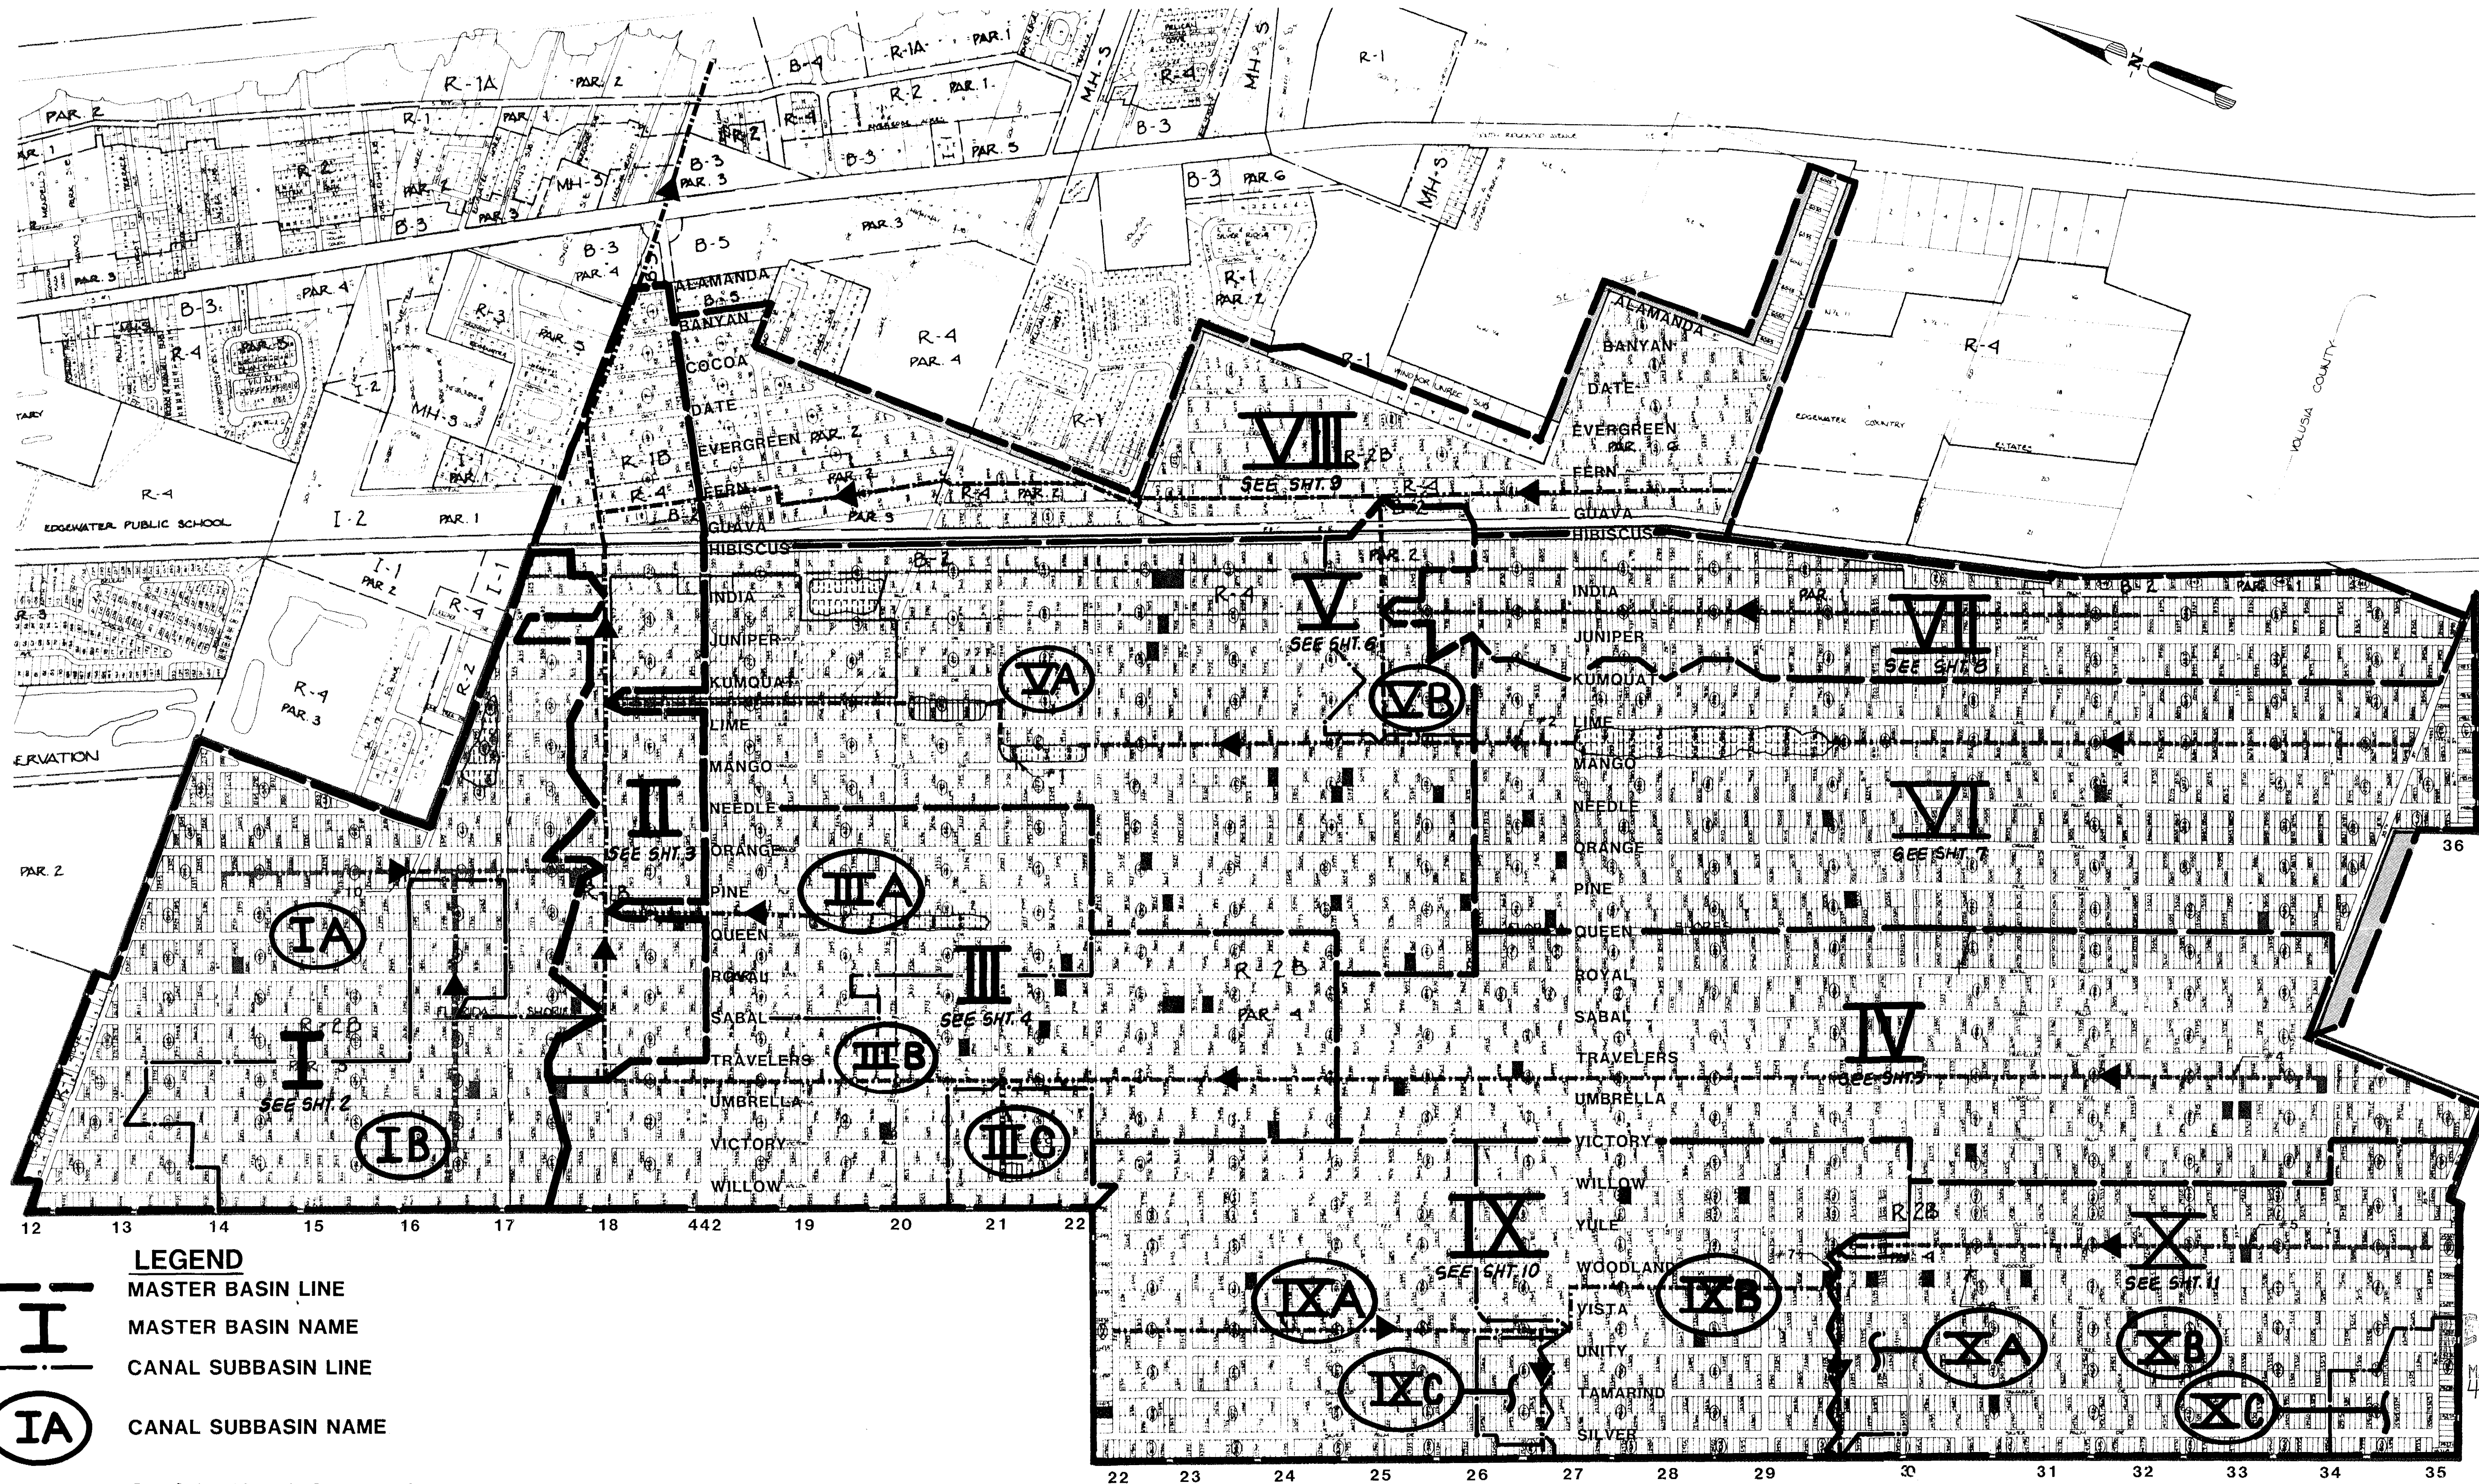

LEGEND

MASTER BASIN LINE

MASTER BASIN NAME

CANAL SUBBASIN LINE

CANAL SUBBASIN NAME

OFFSITE DRAINAGE AREAS

CANAL LOCATION & DIRECTION OF FLOW

FLORIDA SHORES DEVELOPMENT
CITY OF EDGEWATER.

DYER, RIDDLE, MILLS AND PRECOURT, INC.
ENGINEERS - SURVEYORS

ORLANDO

TAMPA

MASTER DRAINAGE KEY MAP

CITY OF EDGEWATER, FLORIDA
FLORIDA SHORES CAPITAL IMPROVEMENTS

PROJECT NO.

87-400.17

DATE

NOV, 1990



SCALE

1"=600'

SHEET

1 OF 11

MAR 04 1991

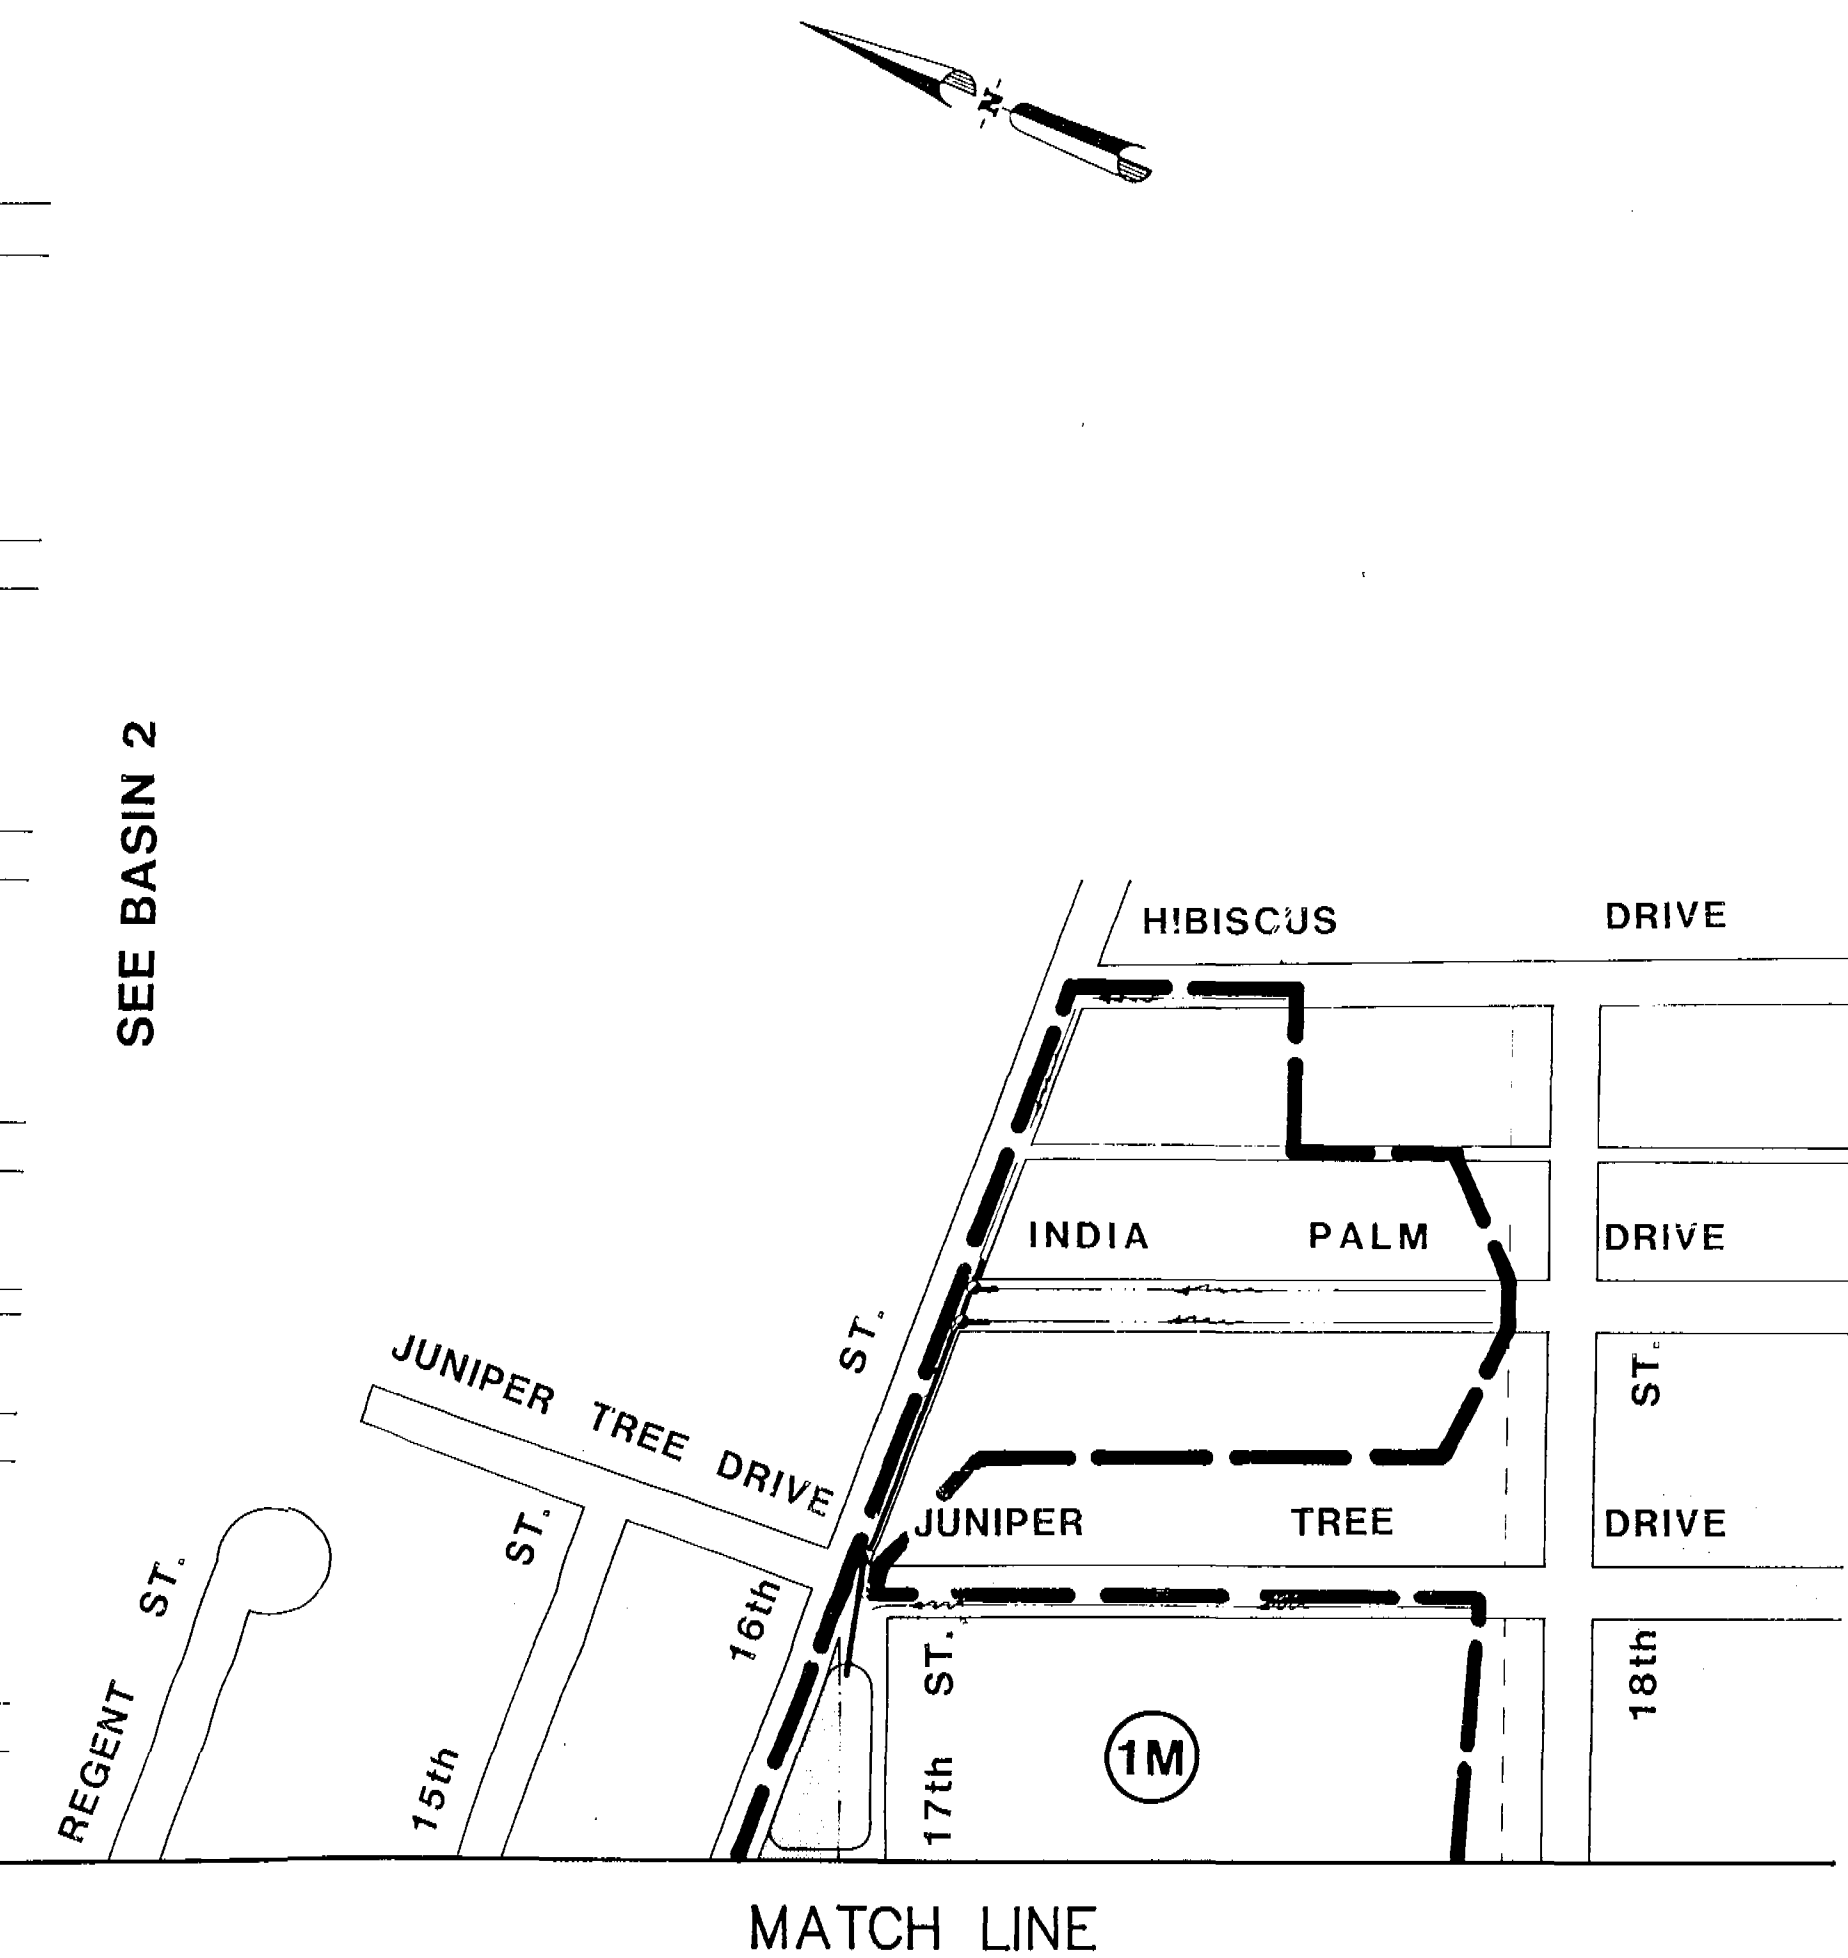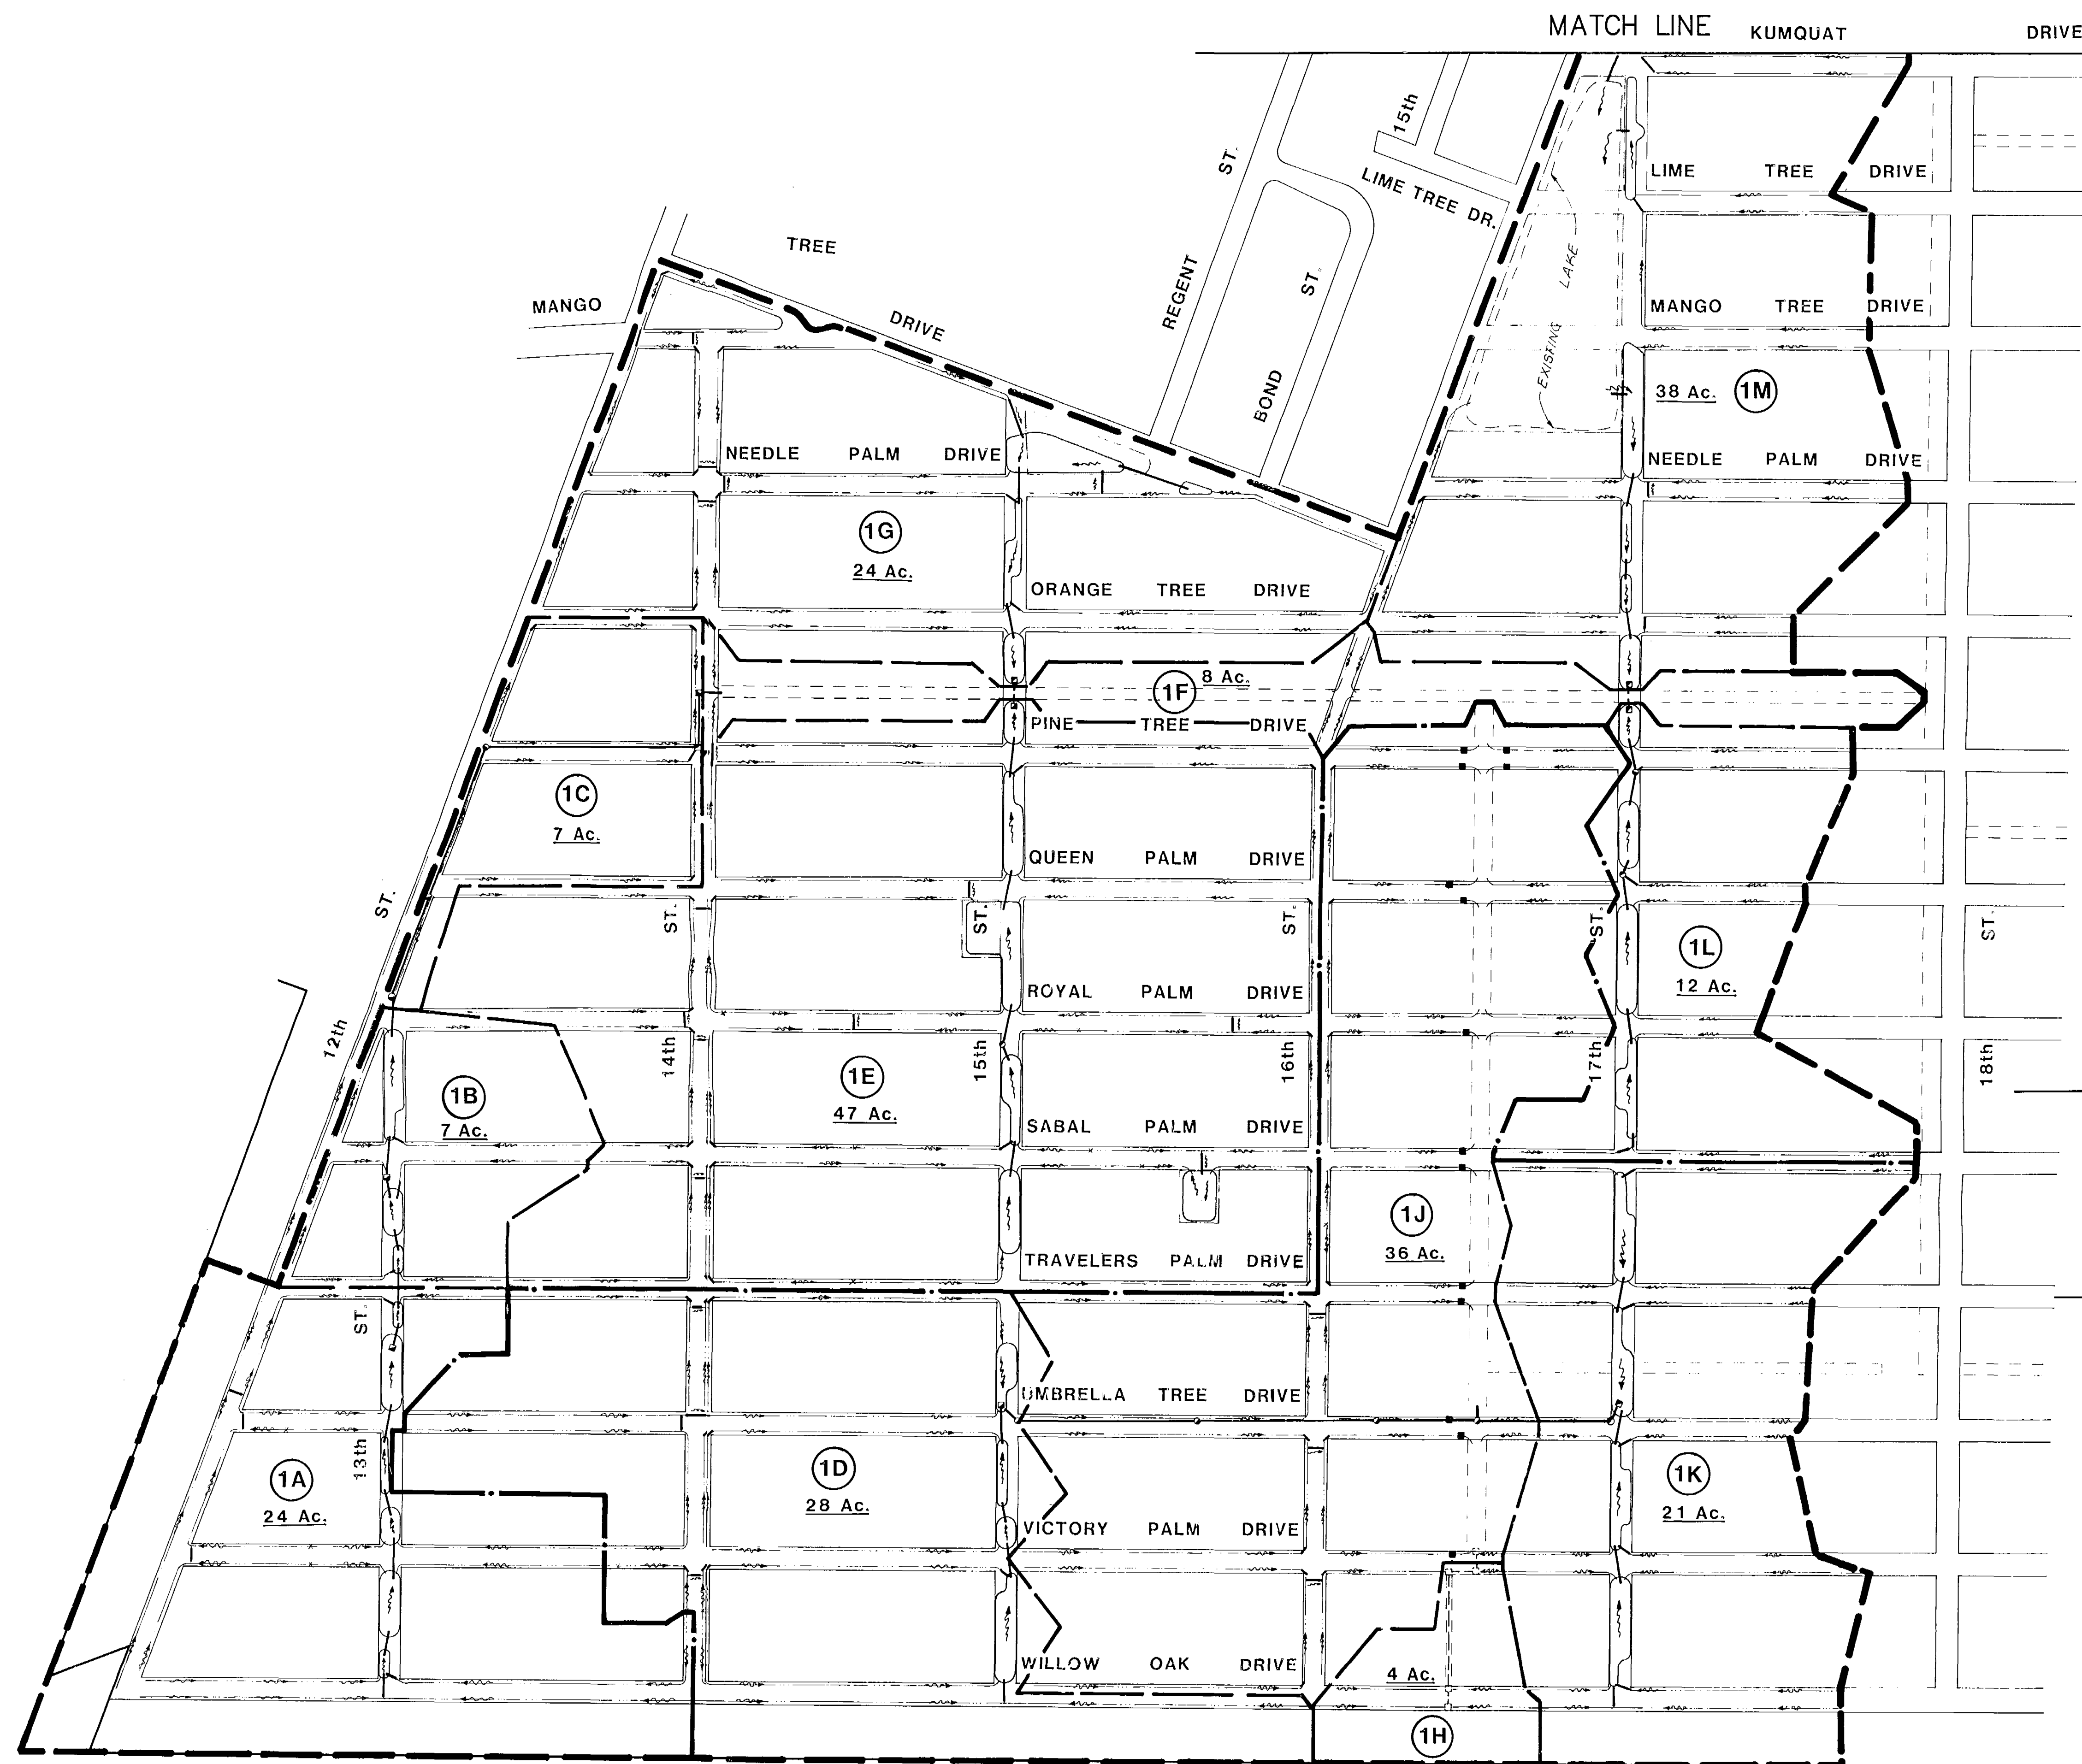

LEGEND

- | | | |
|---|----------------------------|---|
|  | MASTER DRAINAGE BASIN LINE | |
|  | CANAL SUBBASIN LINE | |
|  | SYSTEM BASIN LINE | |
|  | SYSTEM BASIN NAME | |
|  | CANAL EASEMENT |  |
|  | DRY CANAL EASEMENT | MAR 4-1971 |
|  | LAKE LOT | RI |
|  | PROP. CHECK DAM | OR |
|  | PROP. CONTROL STRUCTURE | |
|  | FLOW DIRECTIONAL ARROW | |


						CADD	NAME	DATE
						DESIGNED BY	---	---
						DRAWN BY	---	---
						CHECKED BY	---	---
						APPROVED BY	---	---
DATE	REVISIONS	REVISED BY	CHECKED BY	CADD FILE NAME				


DYER, RIDDLE, MILLS & PRECOURT, INC.
ENGINEERS • SURVEYORS • SCIENTISTS • PLANNERS
ORLANDO — TAMPA

MASTER DRAINAGE BASIN 1

CITY OF EDGWATER, FLORIDA
FLORIDA SHORES CAPITAL IMPROVEMENTS

PROJECT NO.	87-400
DATE	AUGUST, 1990
SCALE	1" = 200'±
SHEET	2 OF 11

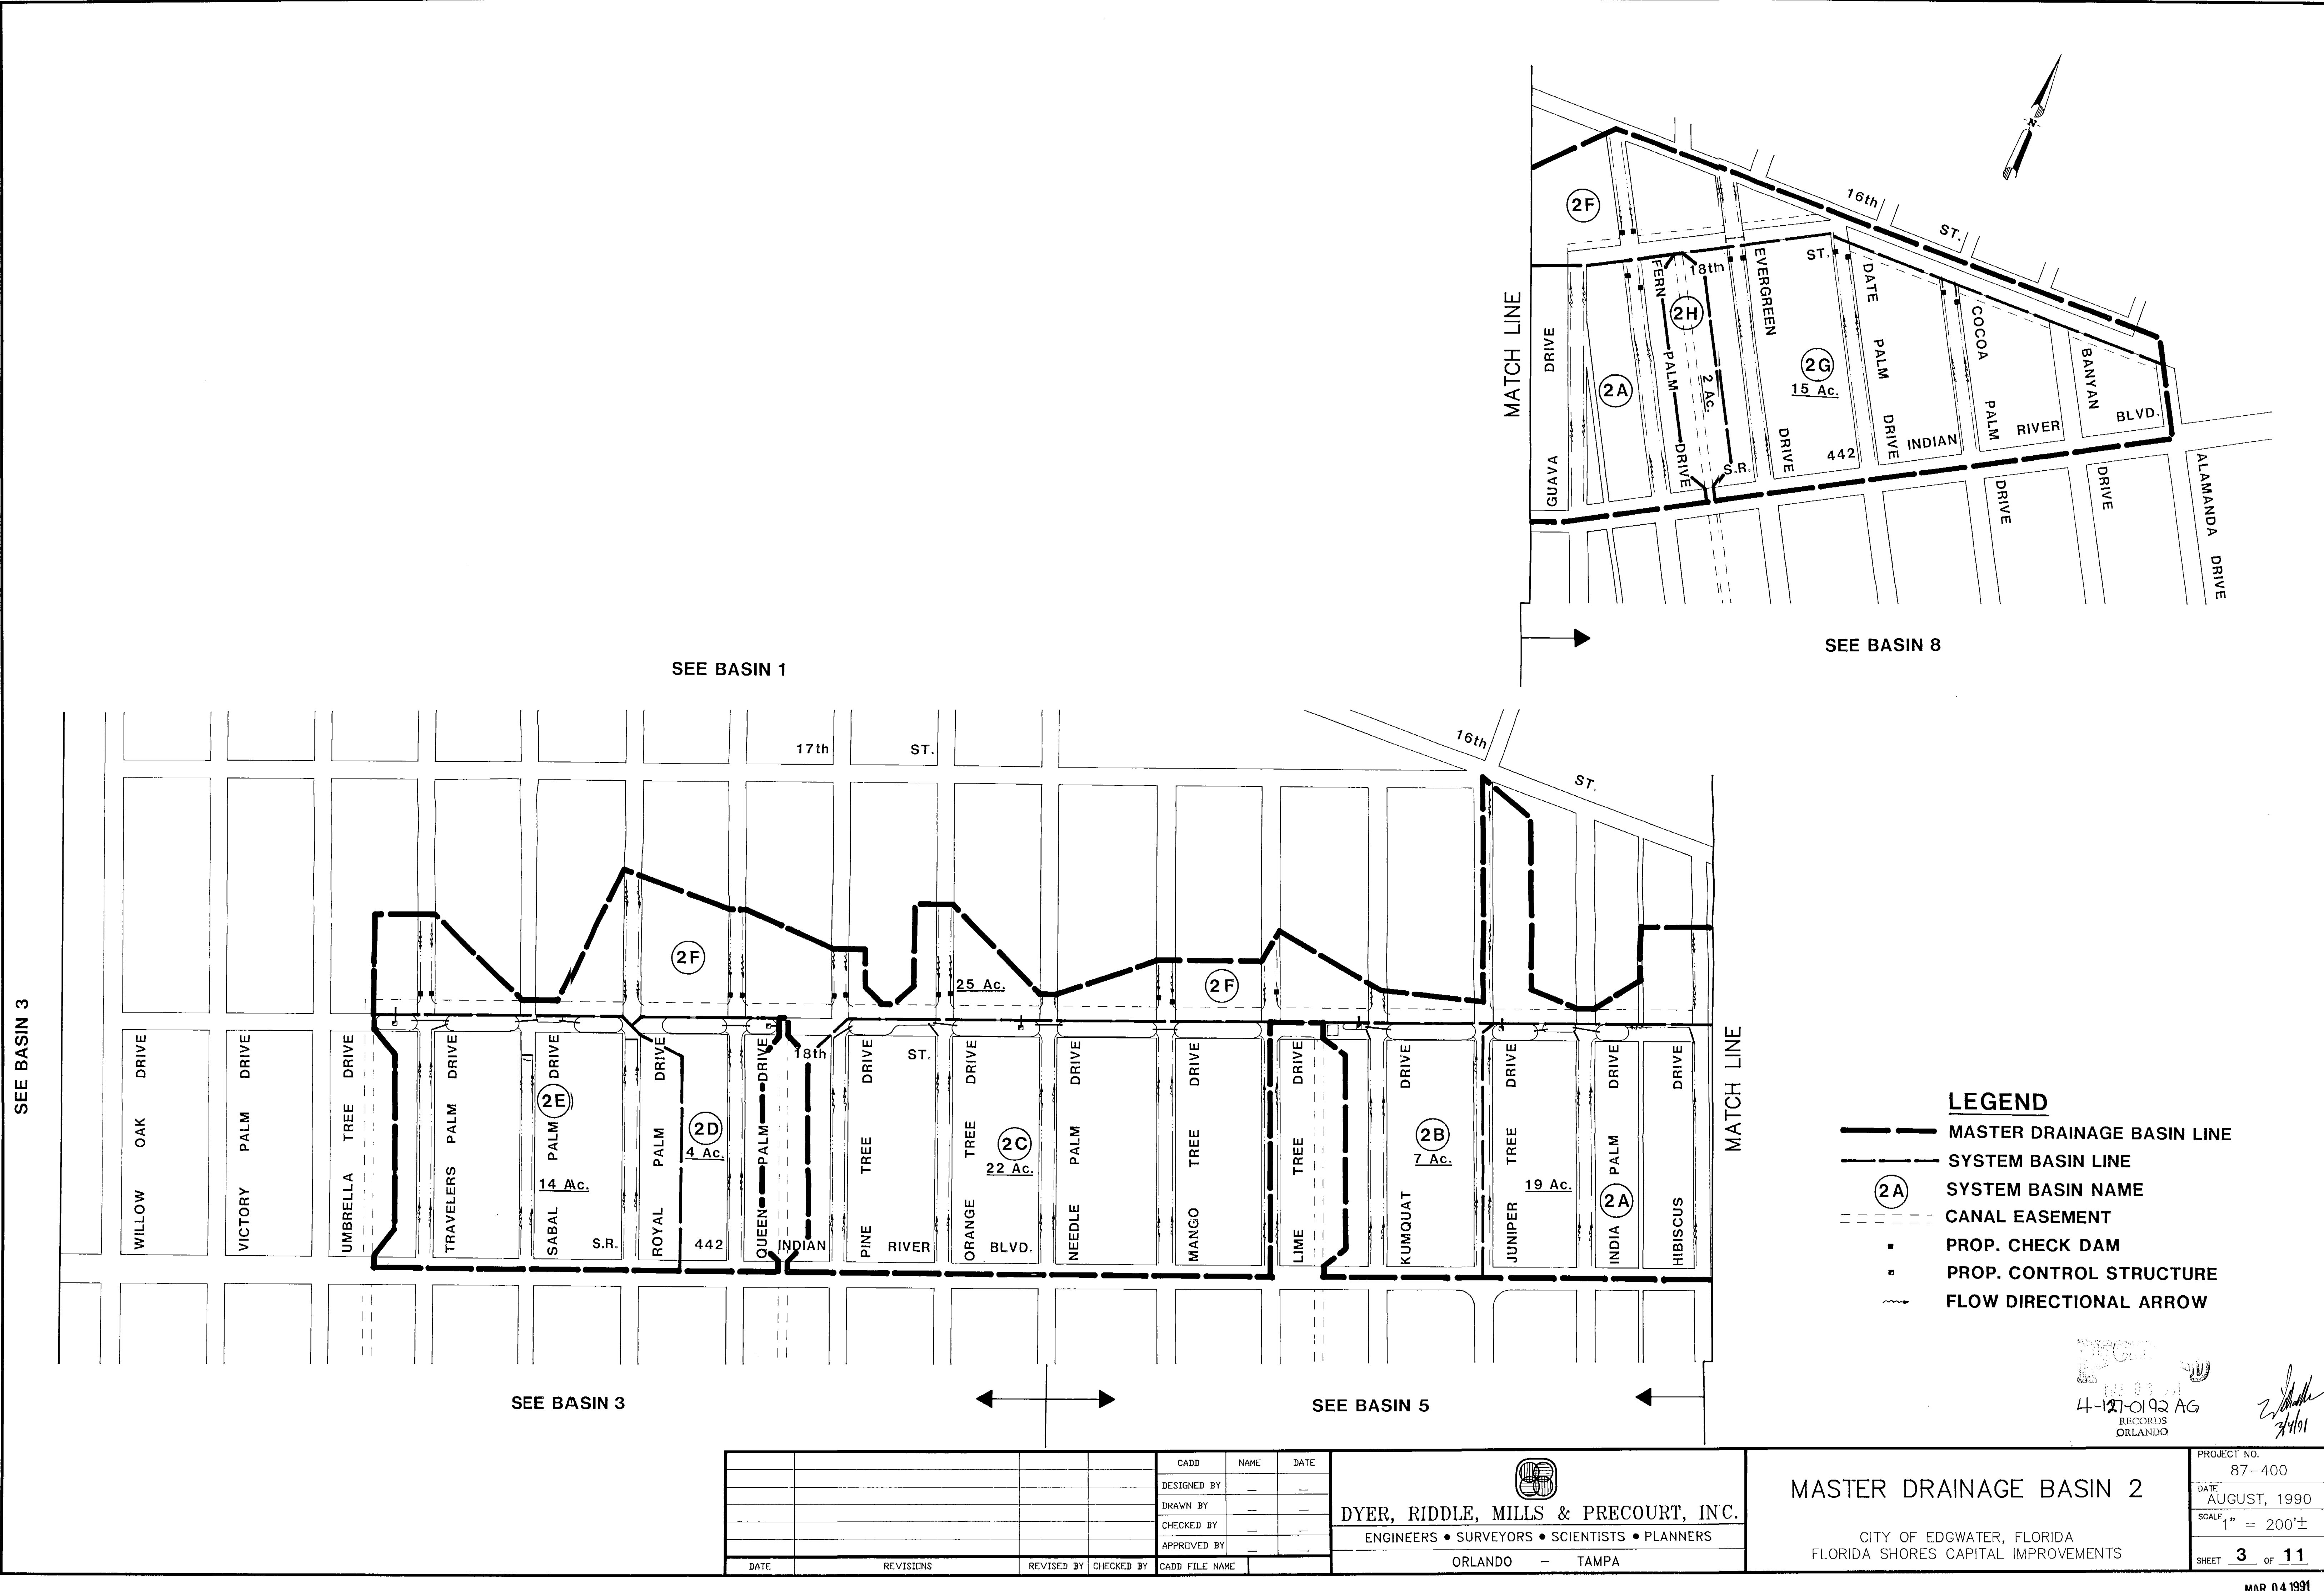

SEE BASIN 3

SEE BASIN 1

SEE BASIN 8

SEE BASIN 3


SEE BASIN 5

- LEGEND**
- MASTER DRAINAGE BASIN LINE
 - SYSTEM BASIN LINE
 - SYSTEM BASIN NAME
 - CANAL EASEMENT
 - PROP. CHECK DAM
 - PROP. CONTROL STRUCTURE
 - FLOW DIRECTIONAL ARROW

4-12-0192 AG
RECORDS
ORLANDO

[Signature]
3/4/91

				CADD	NAME	DATE
				DESIGNED BY	---	---
				DRAWN BY	---	---
				CHECKED BY	---	---
				APPROVED BY	---	---
DATE	REVISIONS	REVISED BY	CHECKED BY	CADD FILE NAME		

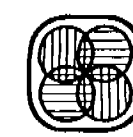

DYER, RIDDLE, MILLS & PRECOURT, INC.
ENGINEERS • SURVEYORS • SCIENTISTS • PLANNERS
ORLANDO — TAMPA

MASTER DRAINAGE BASIN 2

CITY OF EDGwater, FLORIDA
FLORIDA SHORES CAPITAL IMPROVEMENTS


PROJECT NO.
87-400

DATE
AUGUST, 1990

SCALE
1" = 200'±

SHEET **3** OF **11**

A technical drawing of a split pin fastener, also known as a cotter pin. It consists of a long, thin cylindrical body with a pointed end and a wider, hexagonal-shaped head. A small, rectangular tab or 'wing' extends from the side of the head, used for locking the pin in place. The drawing is a simple line illustration showing the profile of the pin.

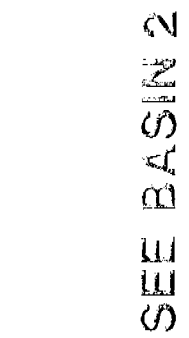

2
 3
 4
 5
 6
 7
 8
 9

4
 5
 6
 7
 8
 9
 10

LEGEND

———— MASTER DRAINAGE BASIN LINE

E ———•———— CANAL SUBBASIN LINE

———— SYSTEM BASIN LINE

⊙(3K) SYSTEM BASIN NAME

----- CANAL EASEMENT

□ LAKE LOT

4-27-0192AG
RECORDS
ORLANDO


DYER, RIDDLE, MILLS & PRECOURT, INC.
ENGINEERS • SURVEYORS • SCIENTISTS • PLANNERS
ORLANDO — TAMPA

PROJECT NO. 87--400


DATE AUGUST, 1990

SCALE 1" = 200'±

SHEET 4 OF 11

BR 04291


SEE BASIN 2

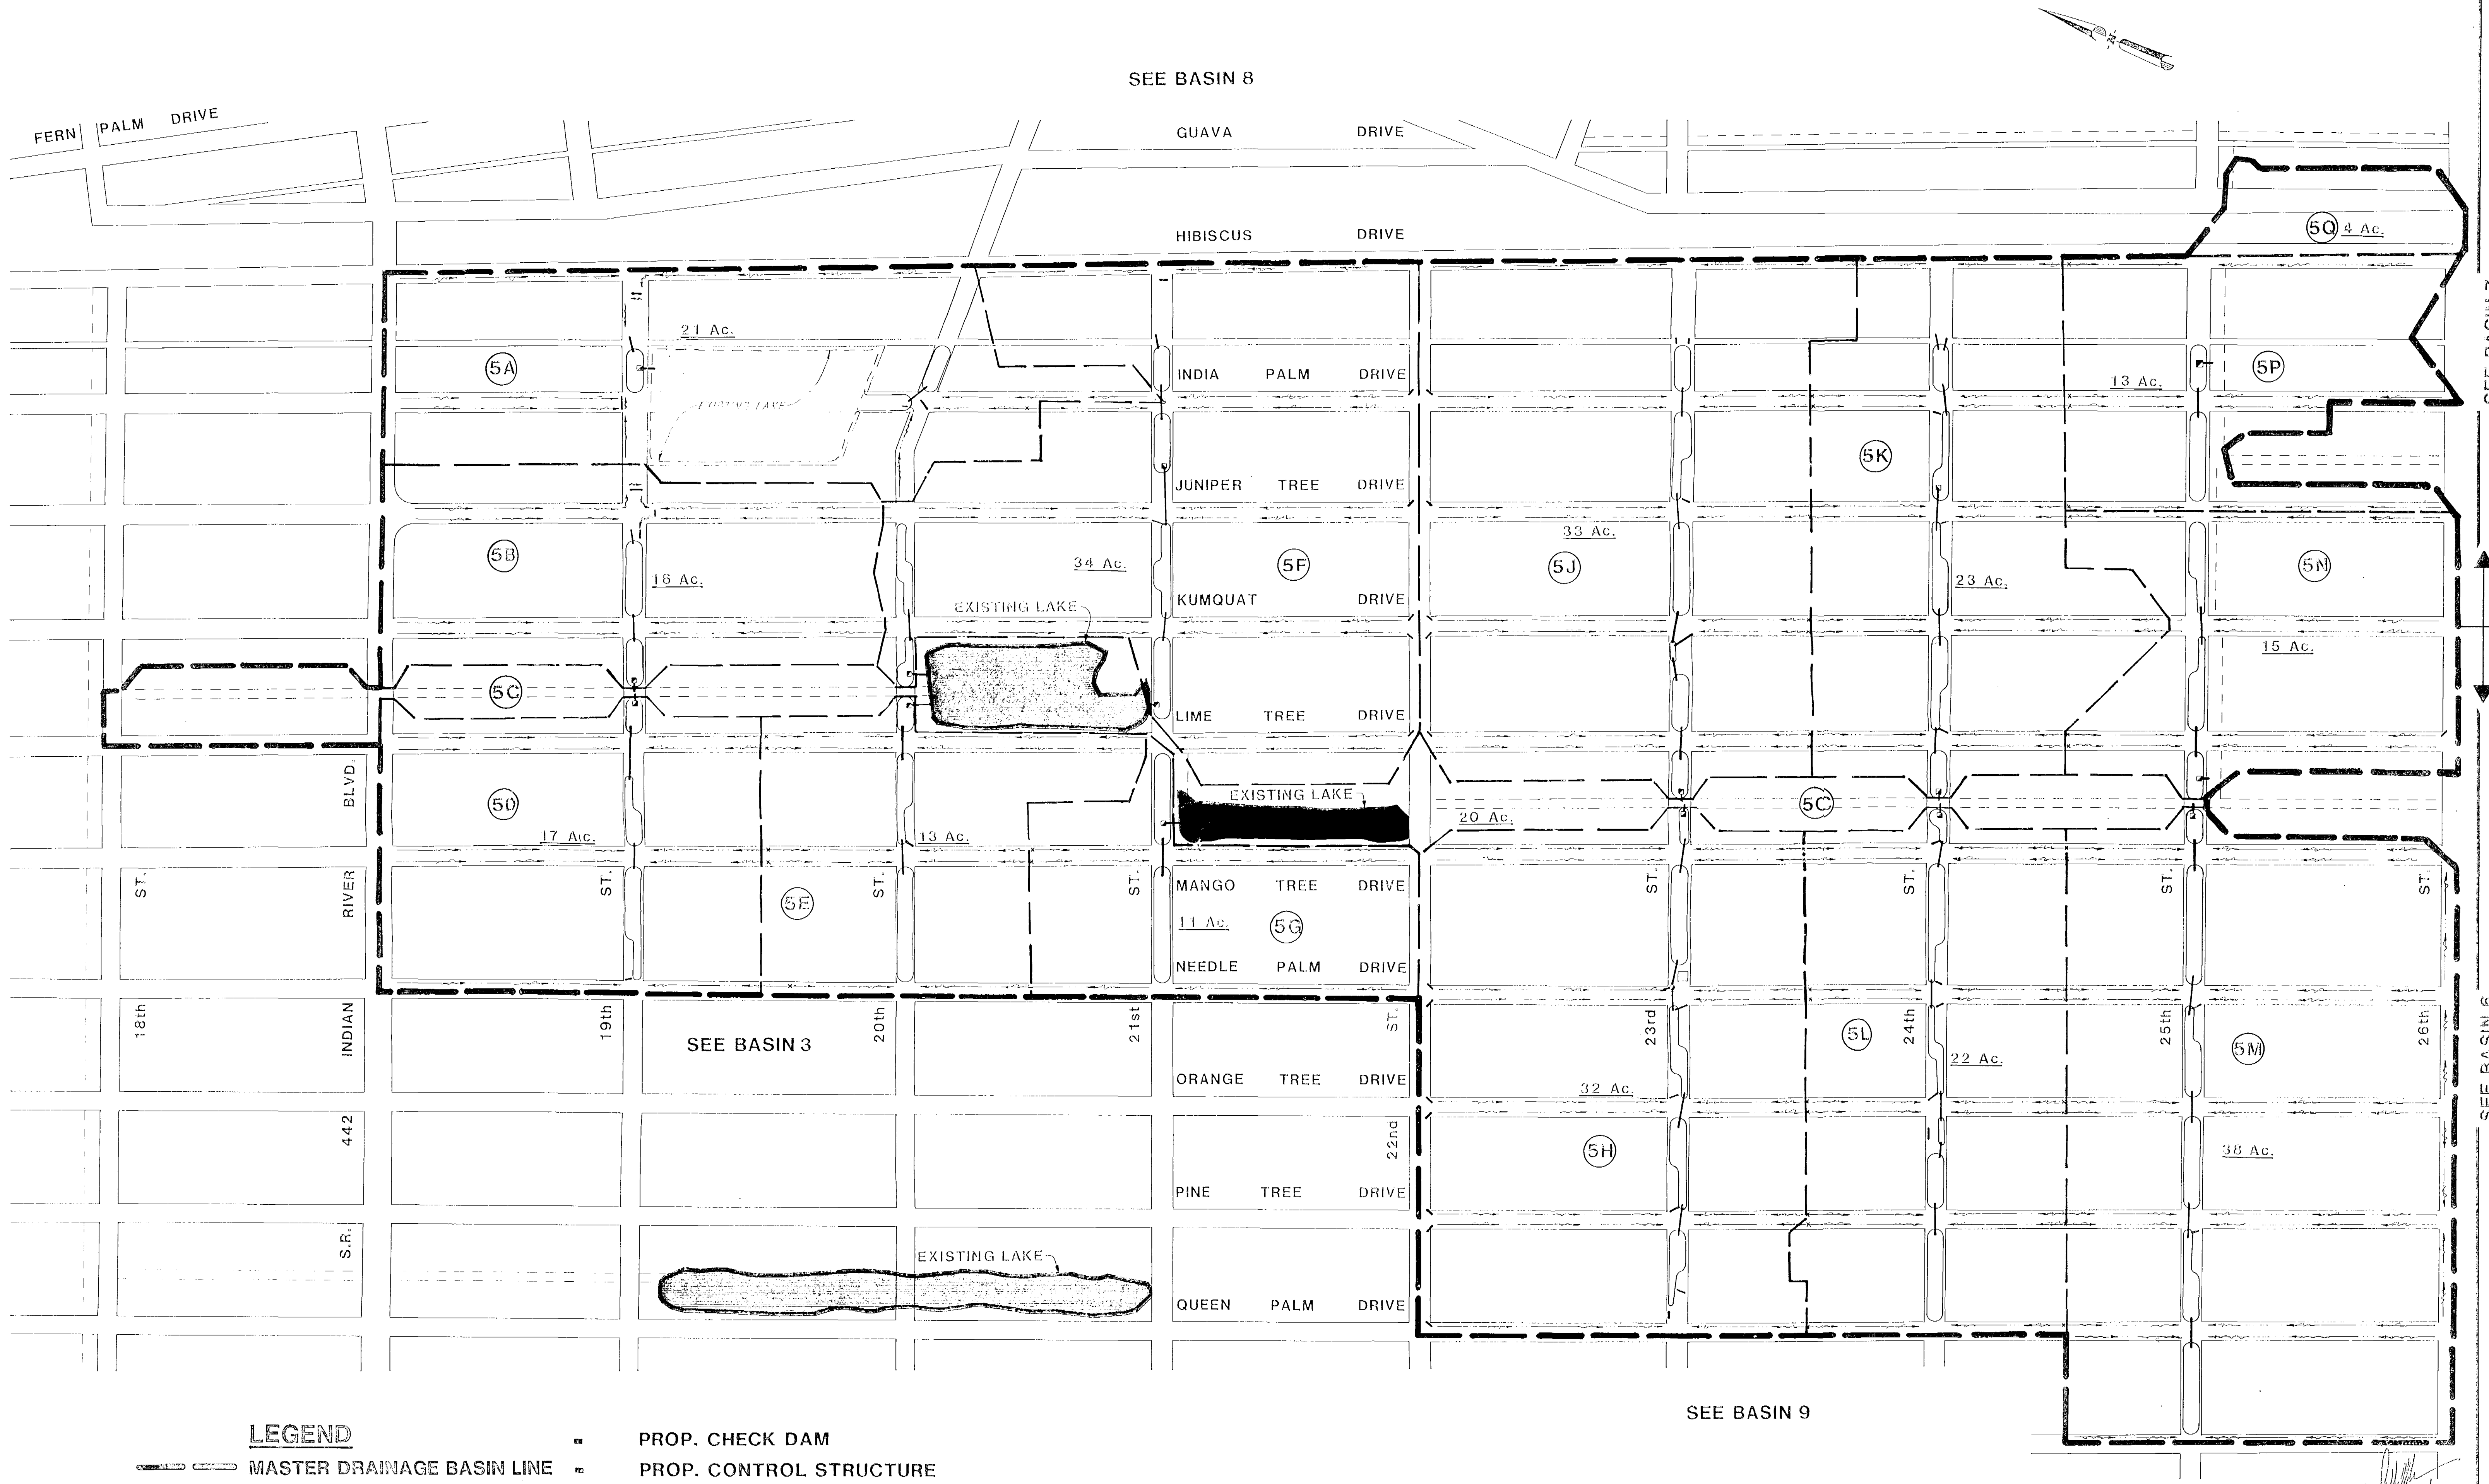

LEGEND

- MASTER DRAINAGE BASIN LINE
- CANAL SUBBASIN LINE
- SYSTEM BASIN LINE
- SYSTEM BASIN NAME
- CANAL EASEMENT
- LAKE LOT
- PROP. CHECK DAM
- PROP. CONTROL STRUCTURE
- FLOW DIRECTIONAL ARROW

DATE	REVISIONS	REVISED BY	CHECKED BY	CADD FILE NAME

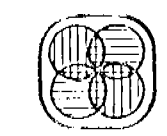


DYER, RIDDLE, MILLS & PRECOURT, INC.
ENGINEERS • SURVEYORS • SCIENTISTS • PLANNERS
ORLANDO — TAMPA

MASTER DRAINAGE BASIN 5



CITY OF EDgewater, FLORIDA
FLORIDA SHORES CAPITAL IMPROVEMENTS

PROJECT NO. 87-400
DATE AUGUST, 1990
SCALE 1" = 200'±
SHEET 6 OF 11
MAR 04 1991

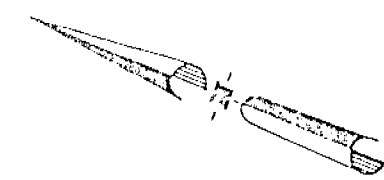

LEGEND

- MASTER DRAINAGE BASIN LINE
- SYSTEM BASIN LINE
- SYSTEM BASIN NAME
- CANAL EASEMENT
- DRY CANAL EASEMENT
- DRY DRAINAGE EASEMENT
- LAKE LOT
- PROP. CHECK DAM
- PROP. CONTROL STRUCTURE
- FLOW DIRECTIONAL ARROW

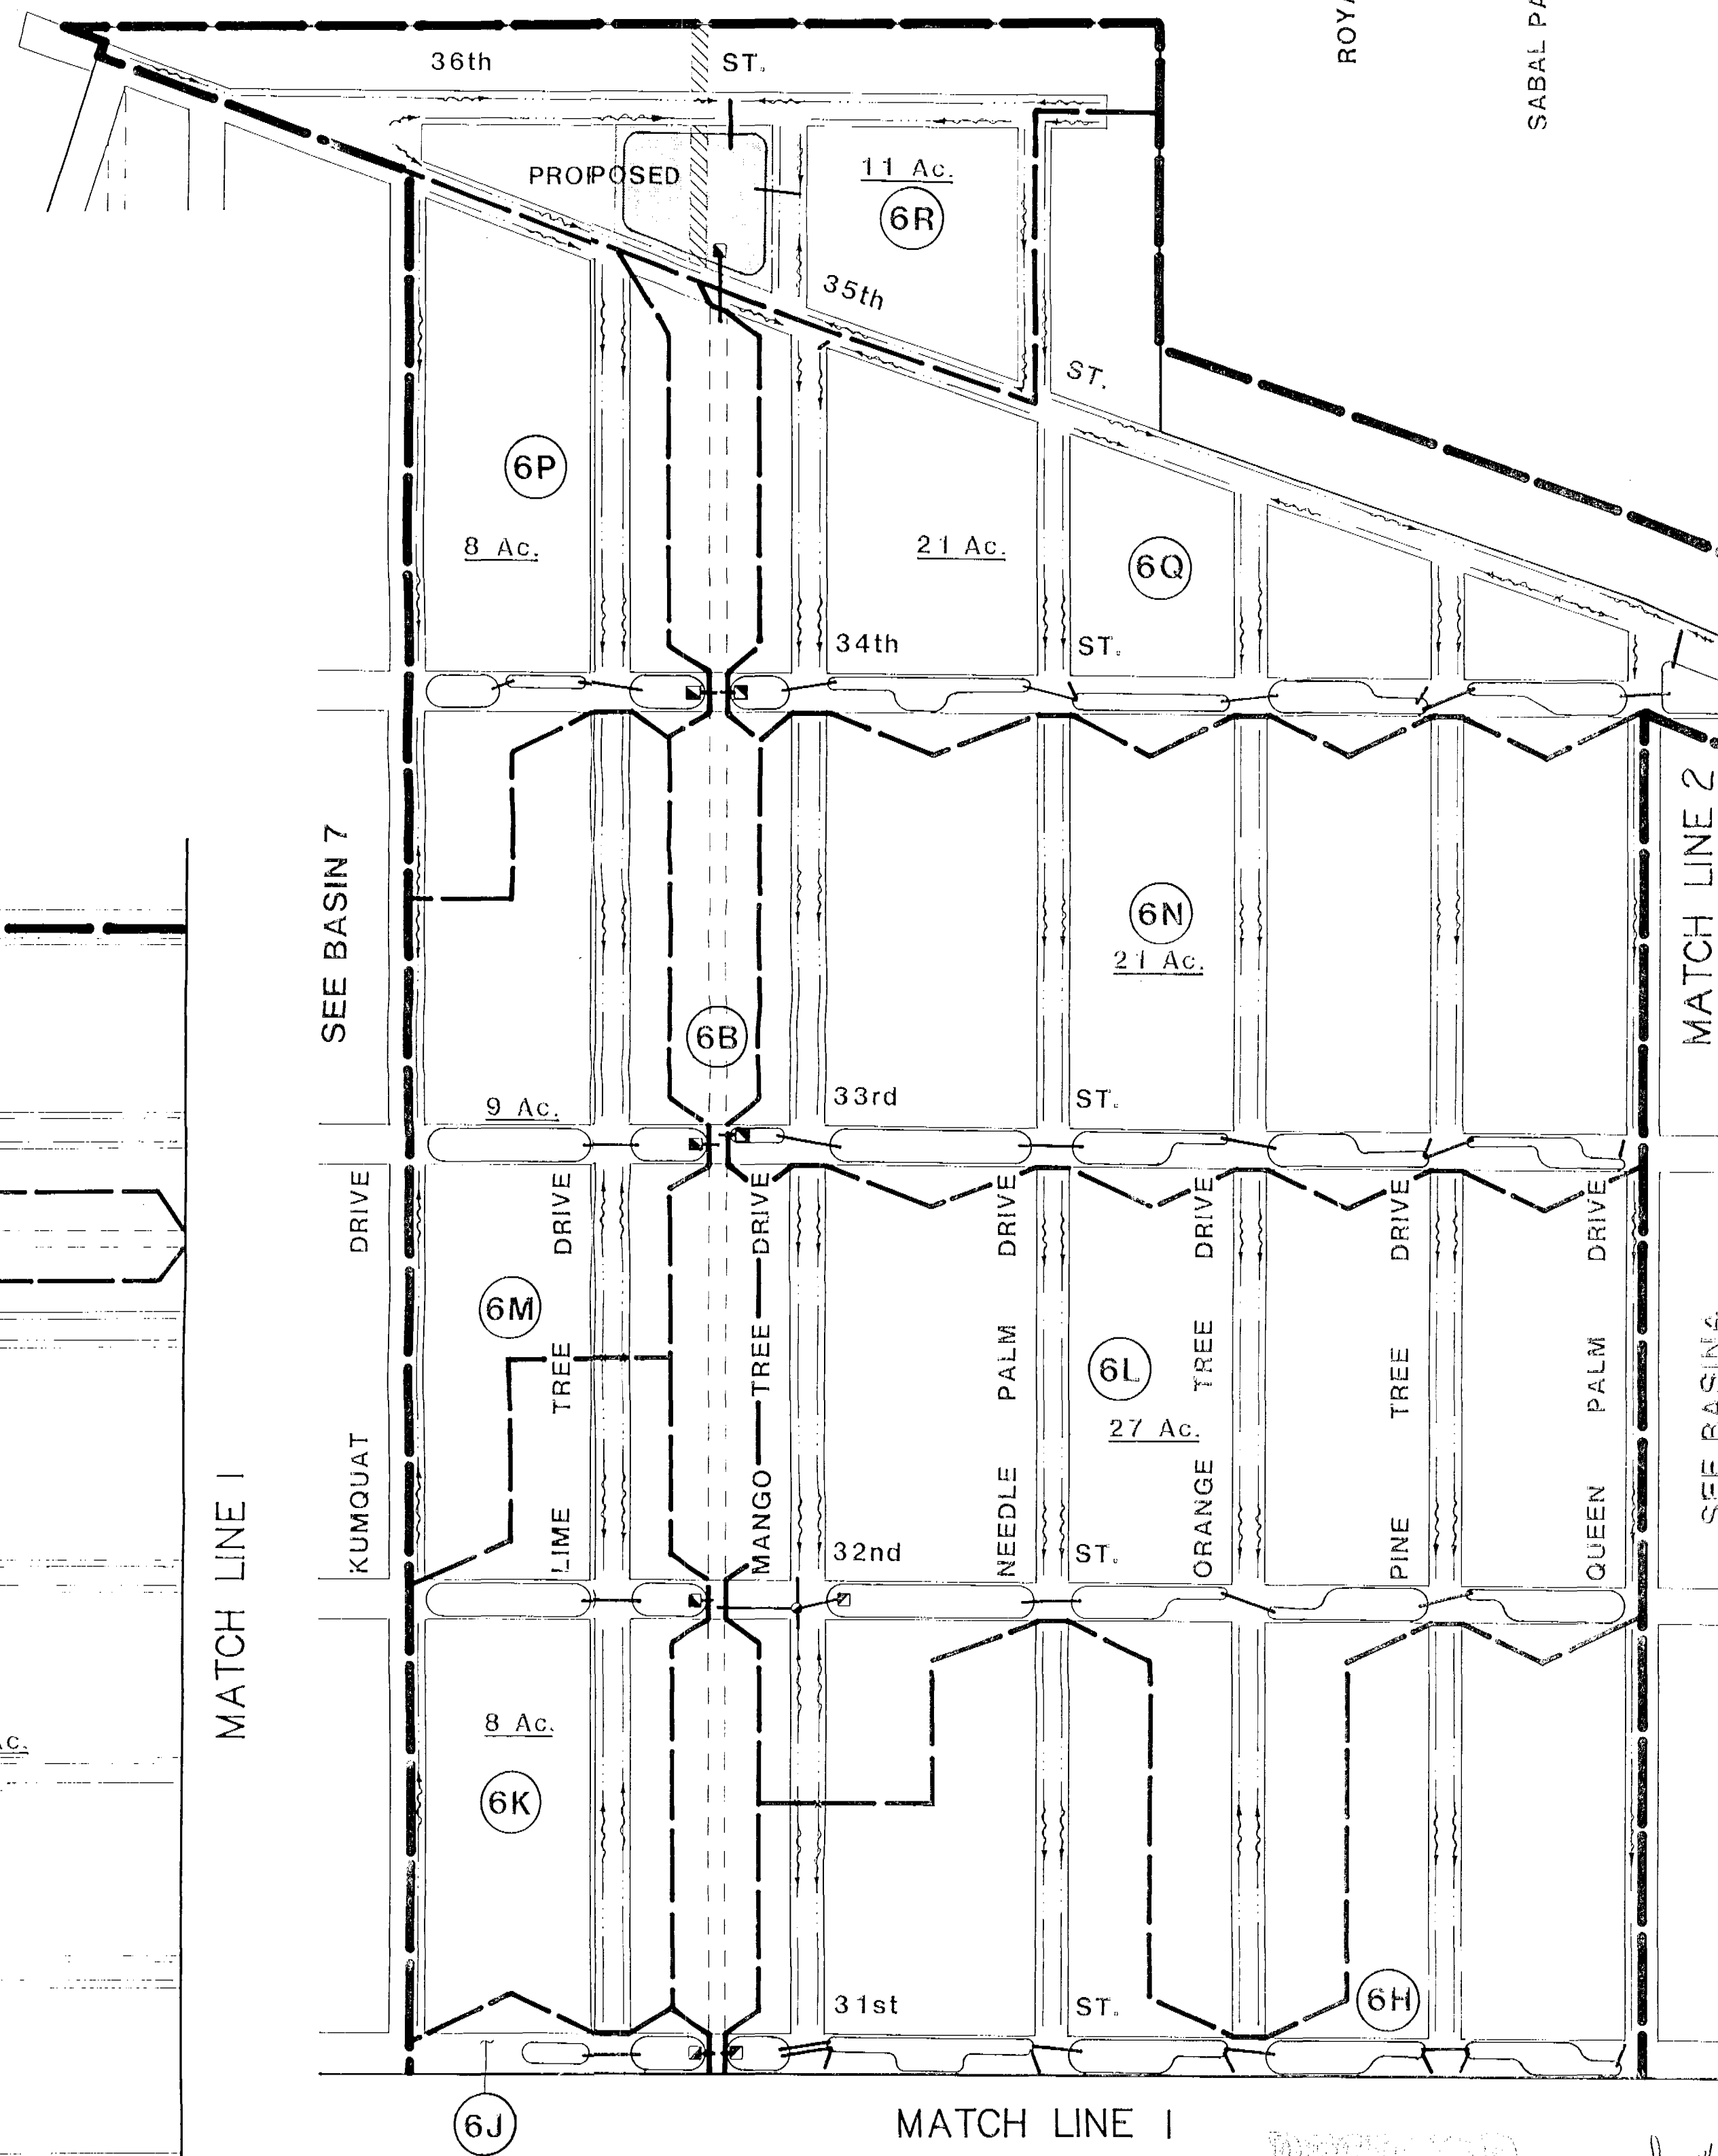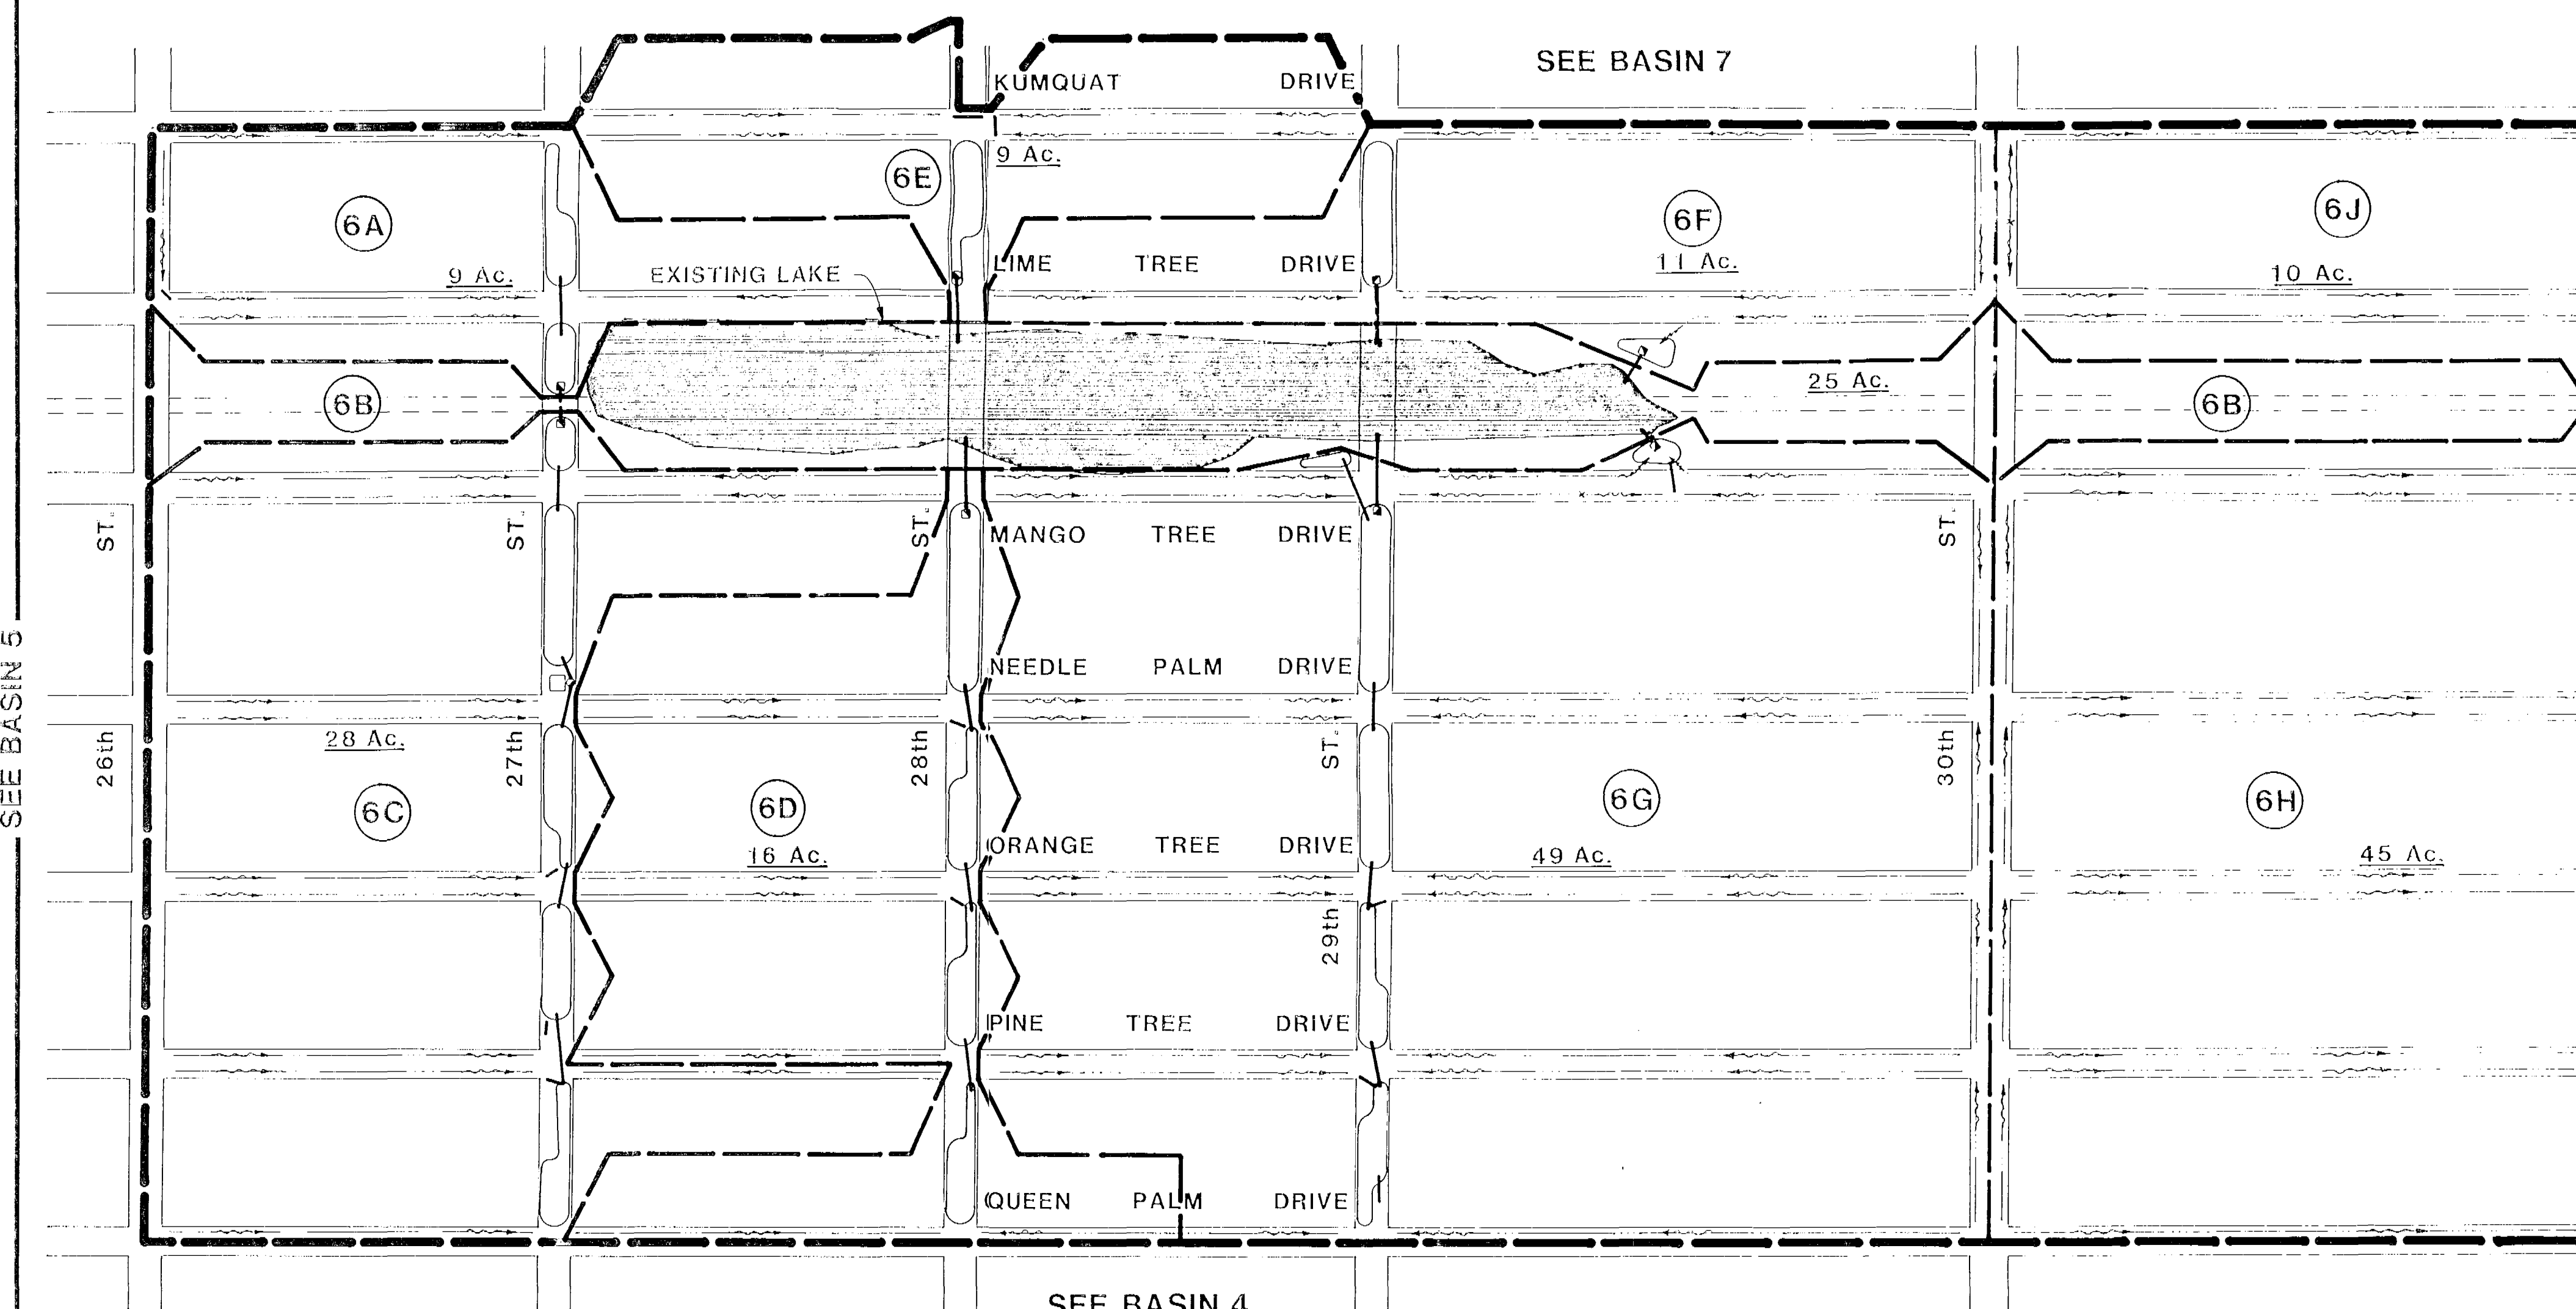

DATE	REVISIONS	REVISED BY	CHECKED BY	CADD FILE NAME

CADD	NAME	DATE
DESIGNED BY		
DRAWN BY		
CHECKED BY		
APPROVED BY		





DYER, RIDDLE, MILLS & PRECOURT, INC.
ENGINEERS • SURVEYORS • SCIENTISTS • PLANNERS
ORLANDO TAMPA

MASTER DRAINAGE BASIN 6


CITY OF EDGewater, FLORIDA
FLORIDA SHORES CAPITAL IMPROVEMENTS

PROJECT NO. 87-400
DATE AUGUST, 1990
SCALE 1" = 200'
SHEET 7 OF 11

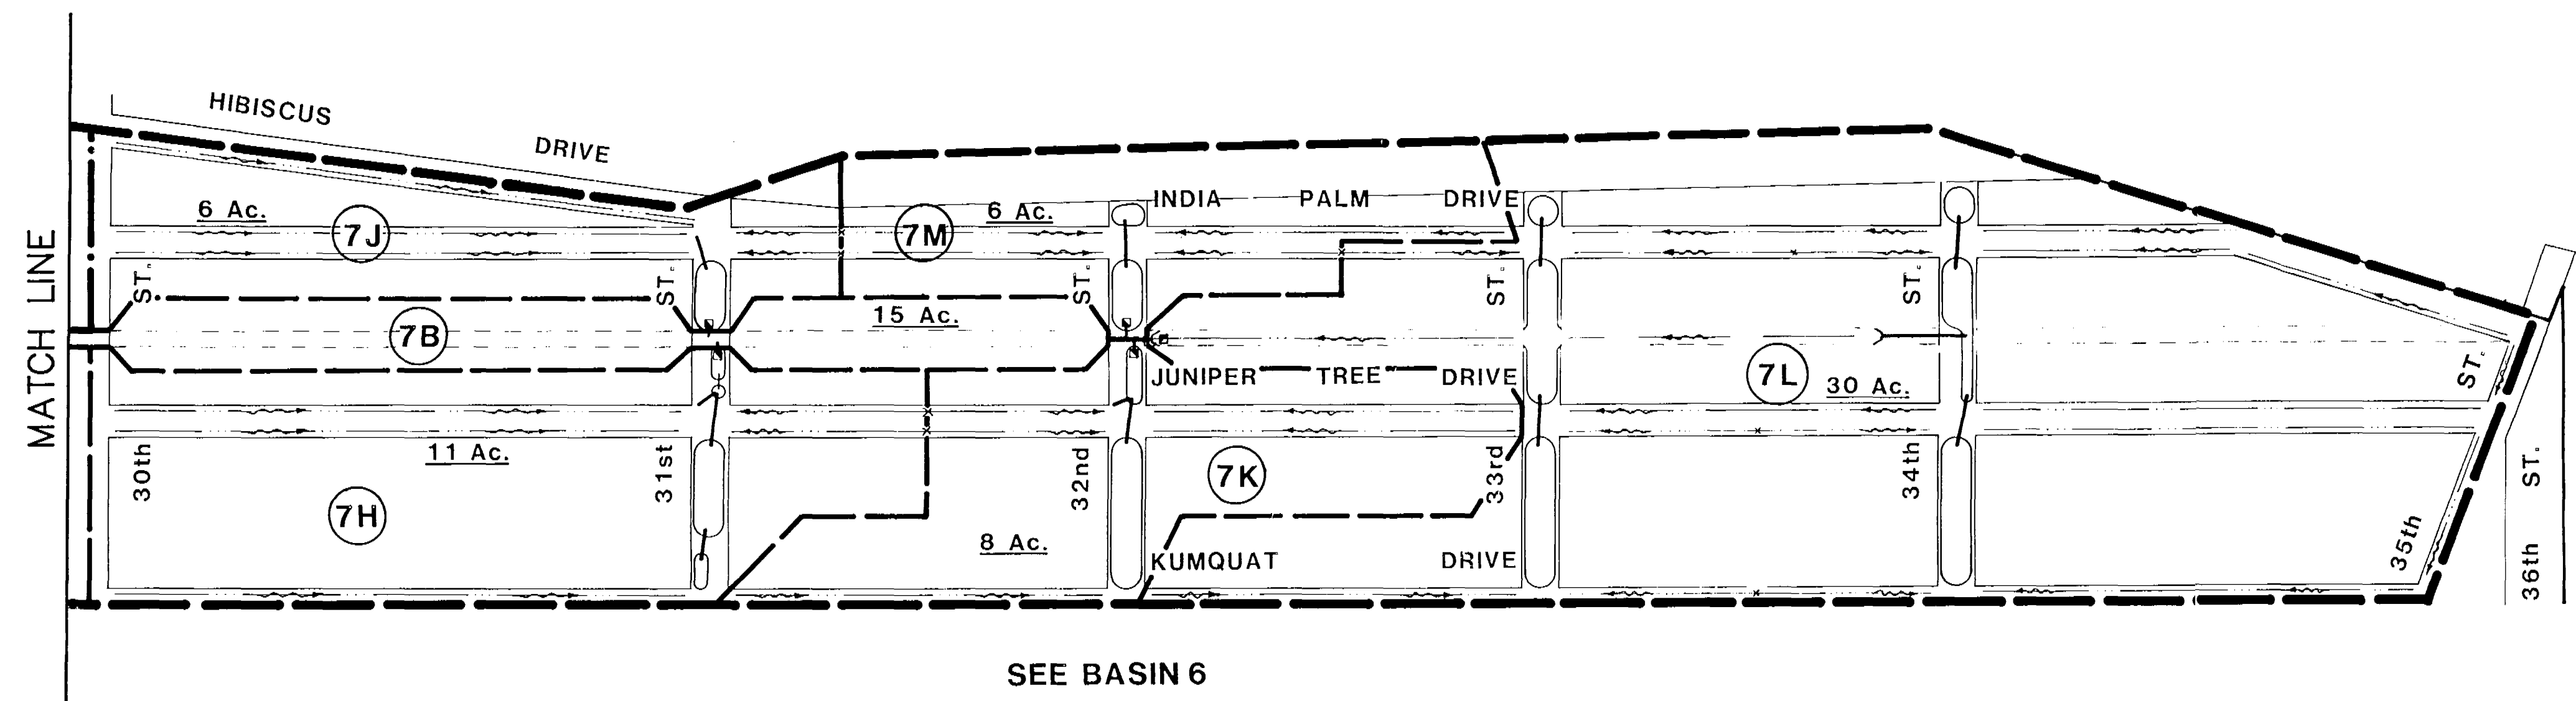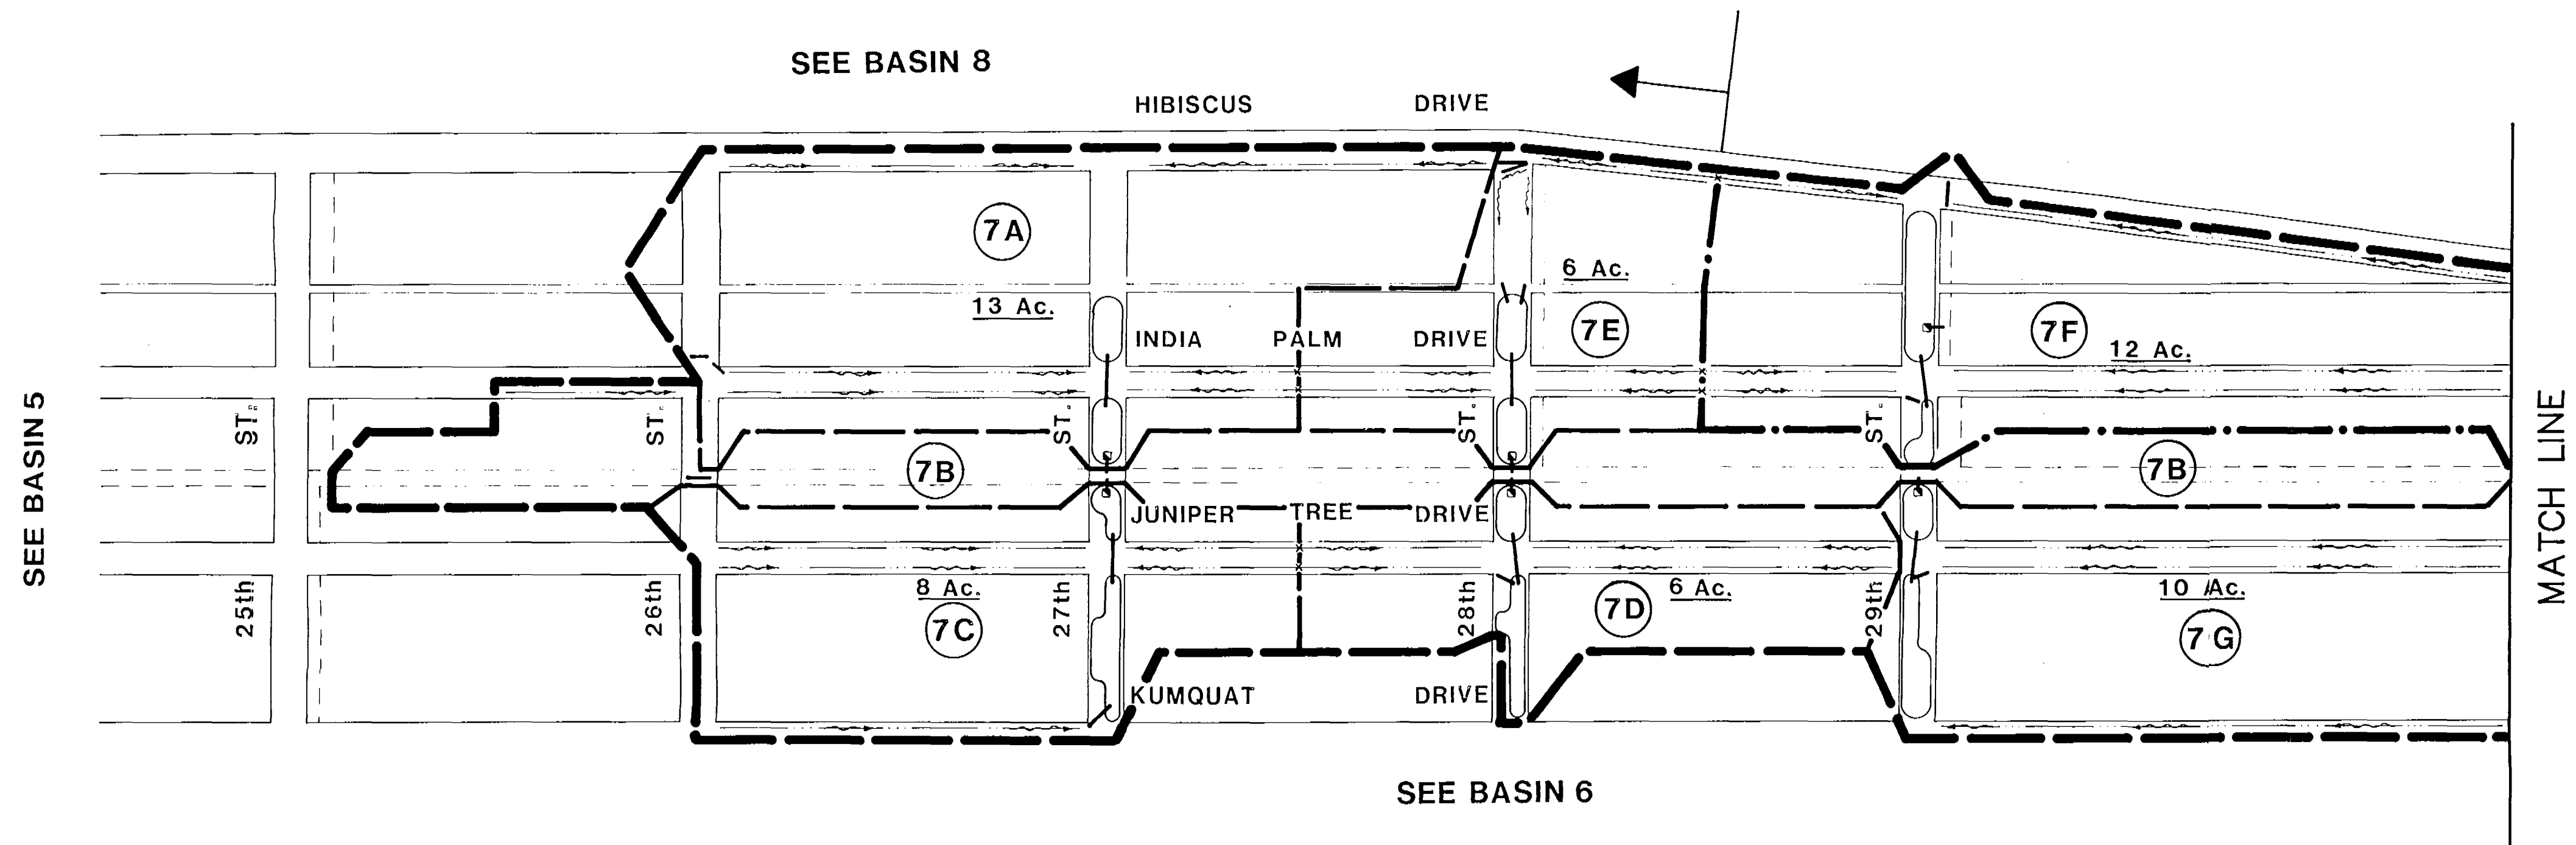

- LEGEND**
- PROP. CHECK DAM
 - PROP. CONTROL STRUCTURE
 - FLOW DIRECTIONAL ARROW
 - MASTER DRAINAGE BASIN LINE
 - · — CANAL SUBBASIN LINE
 - SYSTEM BASIN LINE
 - ⑦A SYSTEM BASIN NAME
 - CANAL EASEMENT
 - DRY CANAL EASEMENT


DATE	REVISIONS	REVISED BY	CHECKED BY	CADD FILE NAME

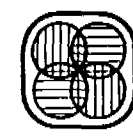
DYER, RIDDLE, MILLS & PRECOURT, INC.
 ENGINEERS • SURVEYORS • SCIENTISTS • PLANNERS
 ORLANDO — TAMPA

MASTER DRAINAGE BASIN 7
 CITY OF EDgewater, FLORIDA
 FLORIDA SHORES CAPITAL IMPROVEMENTS

PROJECT NO. 87-400
 DATE AUGUST, 1990
 SCALE 1" = 200'±
 SHEET 8 OF 11

RECEIVED
 MAR 06 1991
 4-17-0193 AG
 RECORDS
 ORLANDO

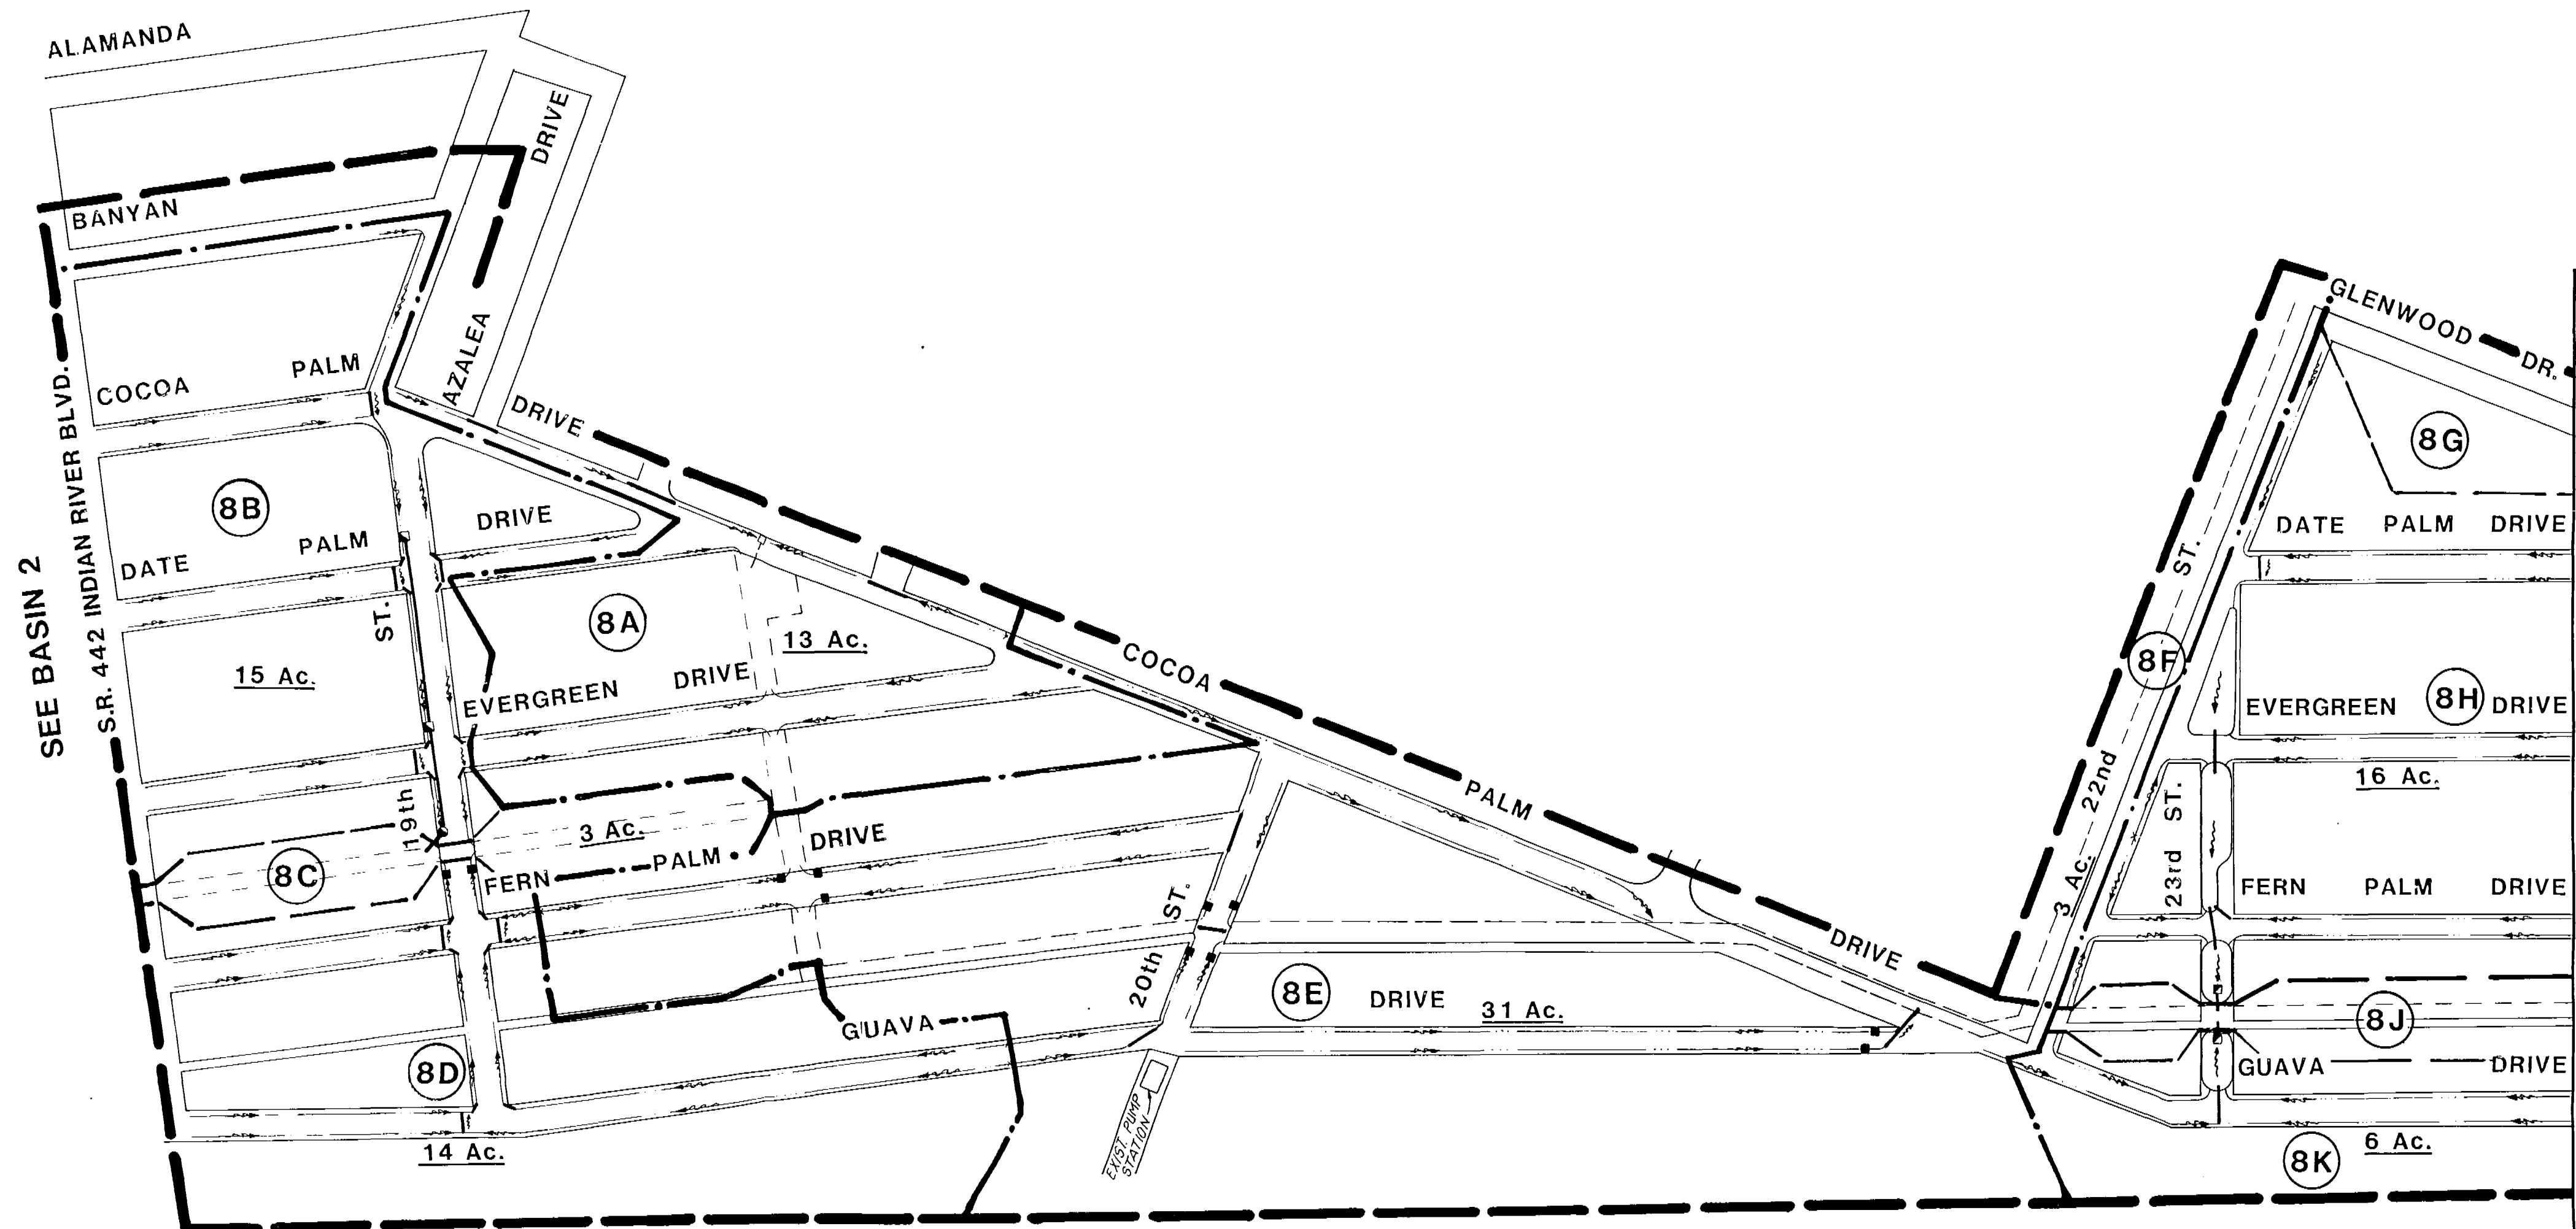


SEE BASIN 5

MATCH LINE

LEGEND

- MASTER DRAINAGE BASIN LINE
- CANAL SUBBASIN LINE
- SYSTEM BASIN LINE
- (8A) SYSTEM BASIN NAME
- CANAL EASEMENT
- PROP. CHECK DAM
- PROP. CONTROL STRUCTURE
- FLOW DIRECTIONAL ARROW

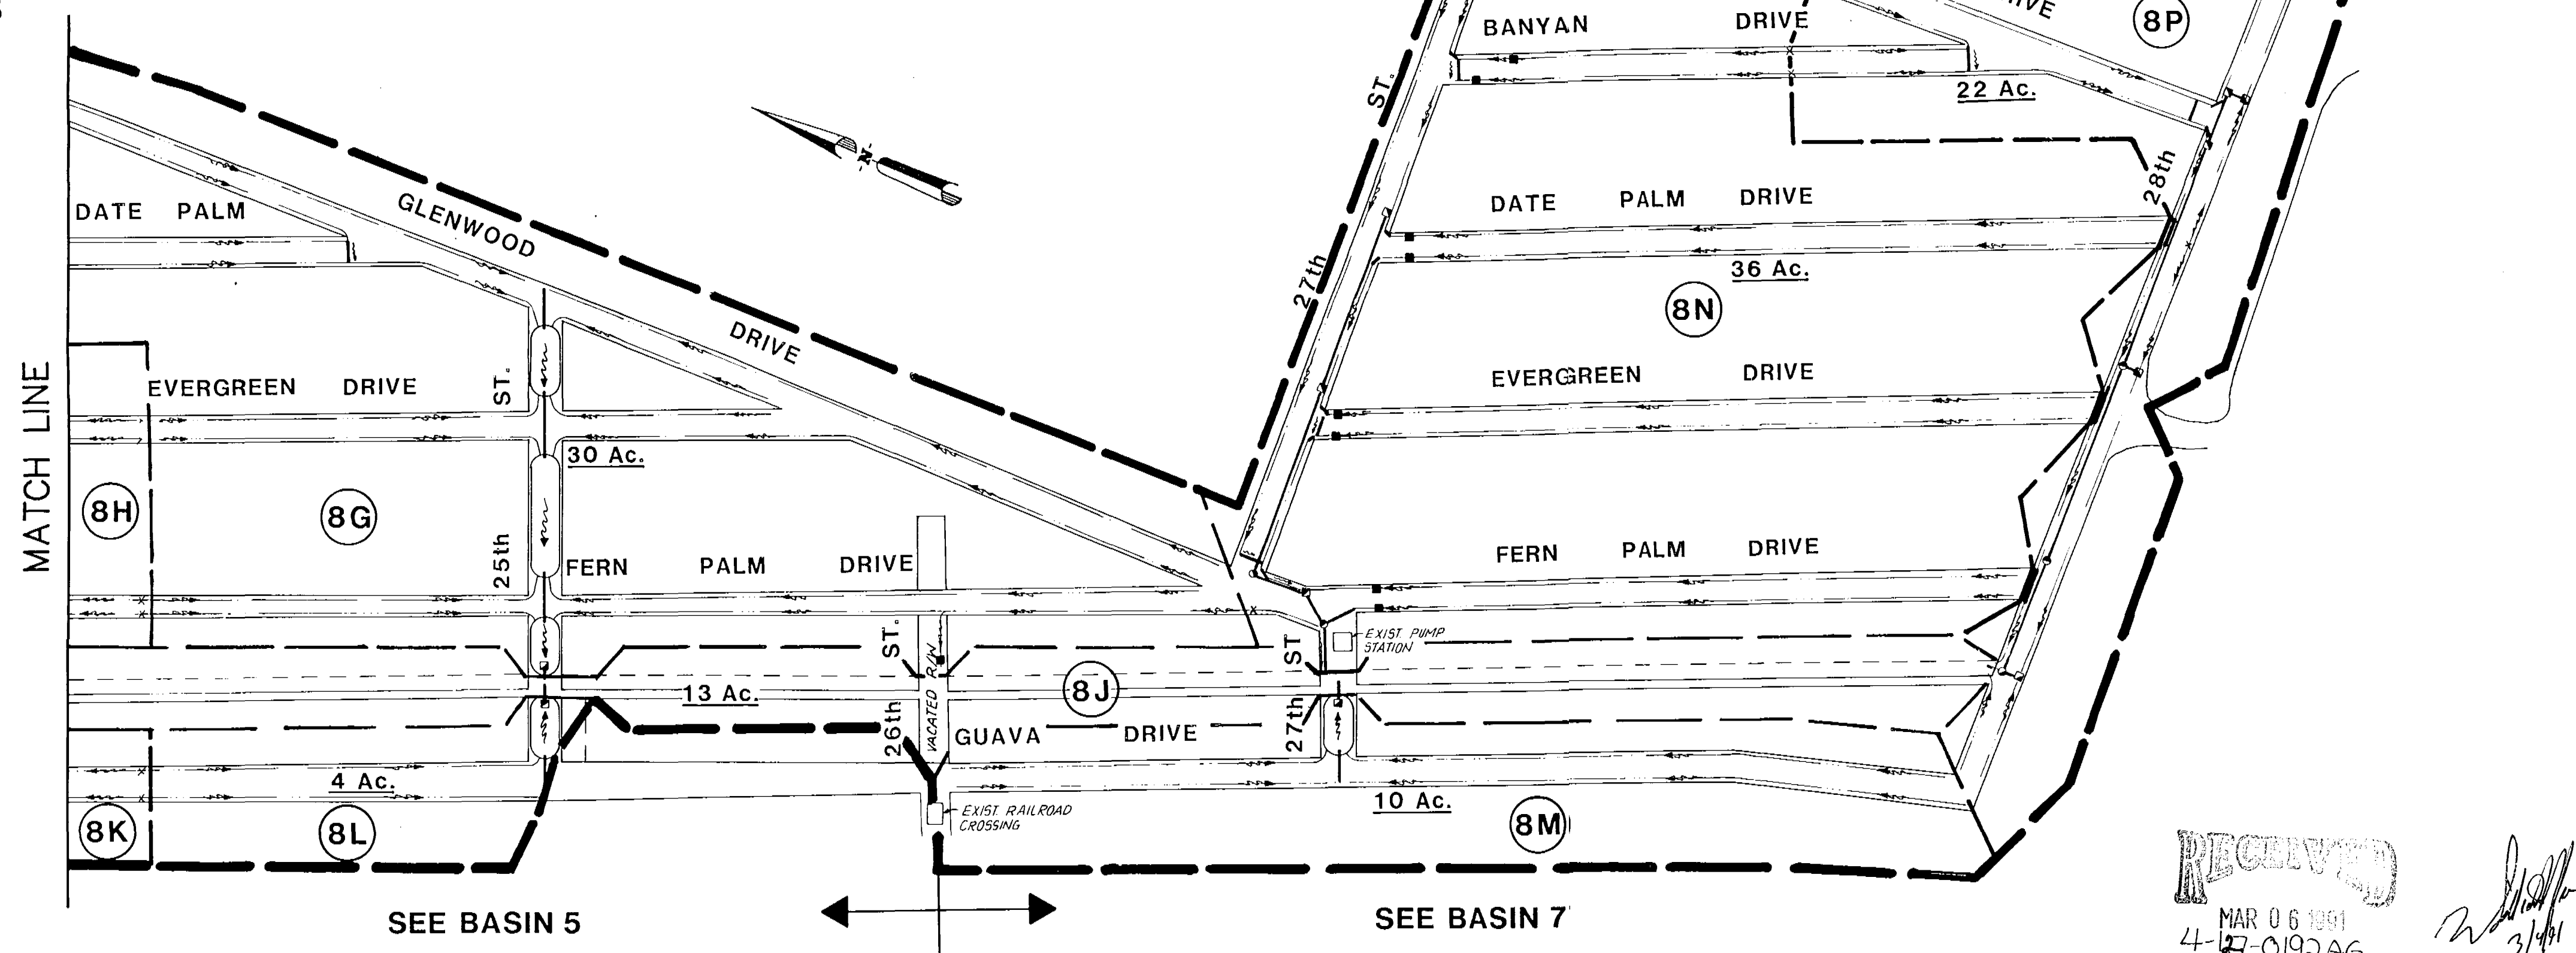

SEE BASIN 5

SEE BASIN 7

DATE	REVISIONS	REVISED BY	CHECKED BY	CADD FILE NAME

CADD	NAME	DATE
DESIGNED BY		
DRAWN BY		
CHECKED BY		
APPROVED BY		
DYE, RIDDLE, MILLS & PRECOURT, INC.		
ENGINEERS • SURVEYORS • SCIENTISTS • PLANNERS		
ORLANDO — TAMPA		


MASTER DRAINAGE BASIN 8

CITY OF EDGWARE, FLORIDA
FLORIDA SHORES CAPITAL IMPROVEMENTS

RECEIVED
MAR 06 1991
4-0192AG


PROJECT NO.	87-400
DATE	AUGUST, 1990
SCALE	1" = 200'
SHEET	9 OF 11

MAR 04 1991

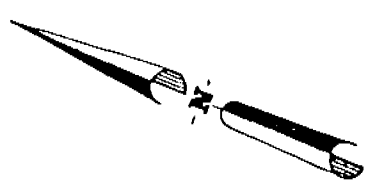

SEE BASIN 3

SEE BASIN 4

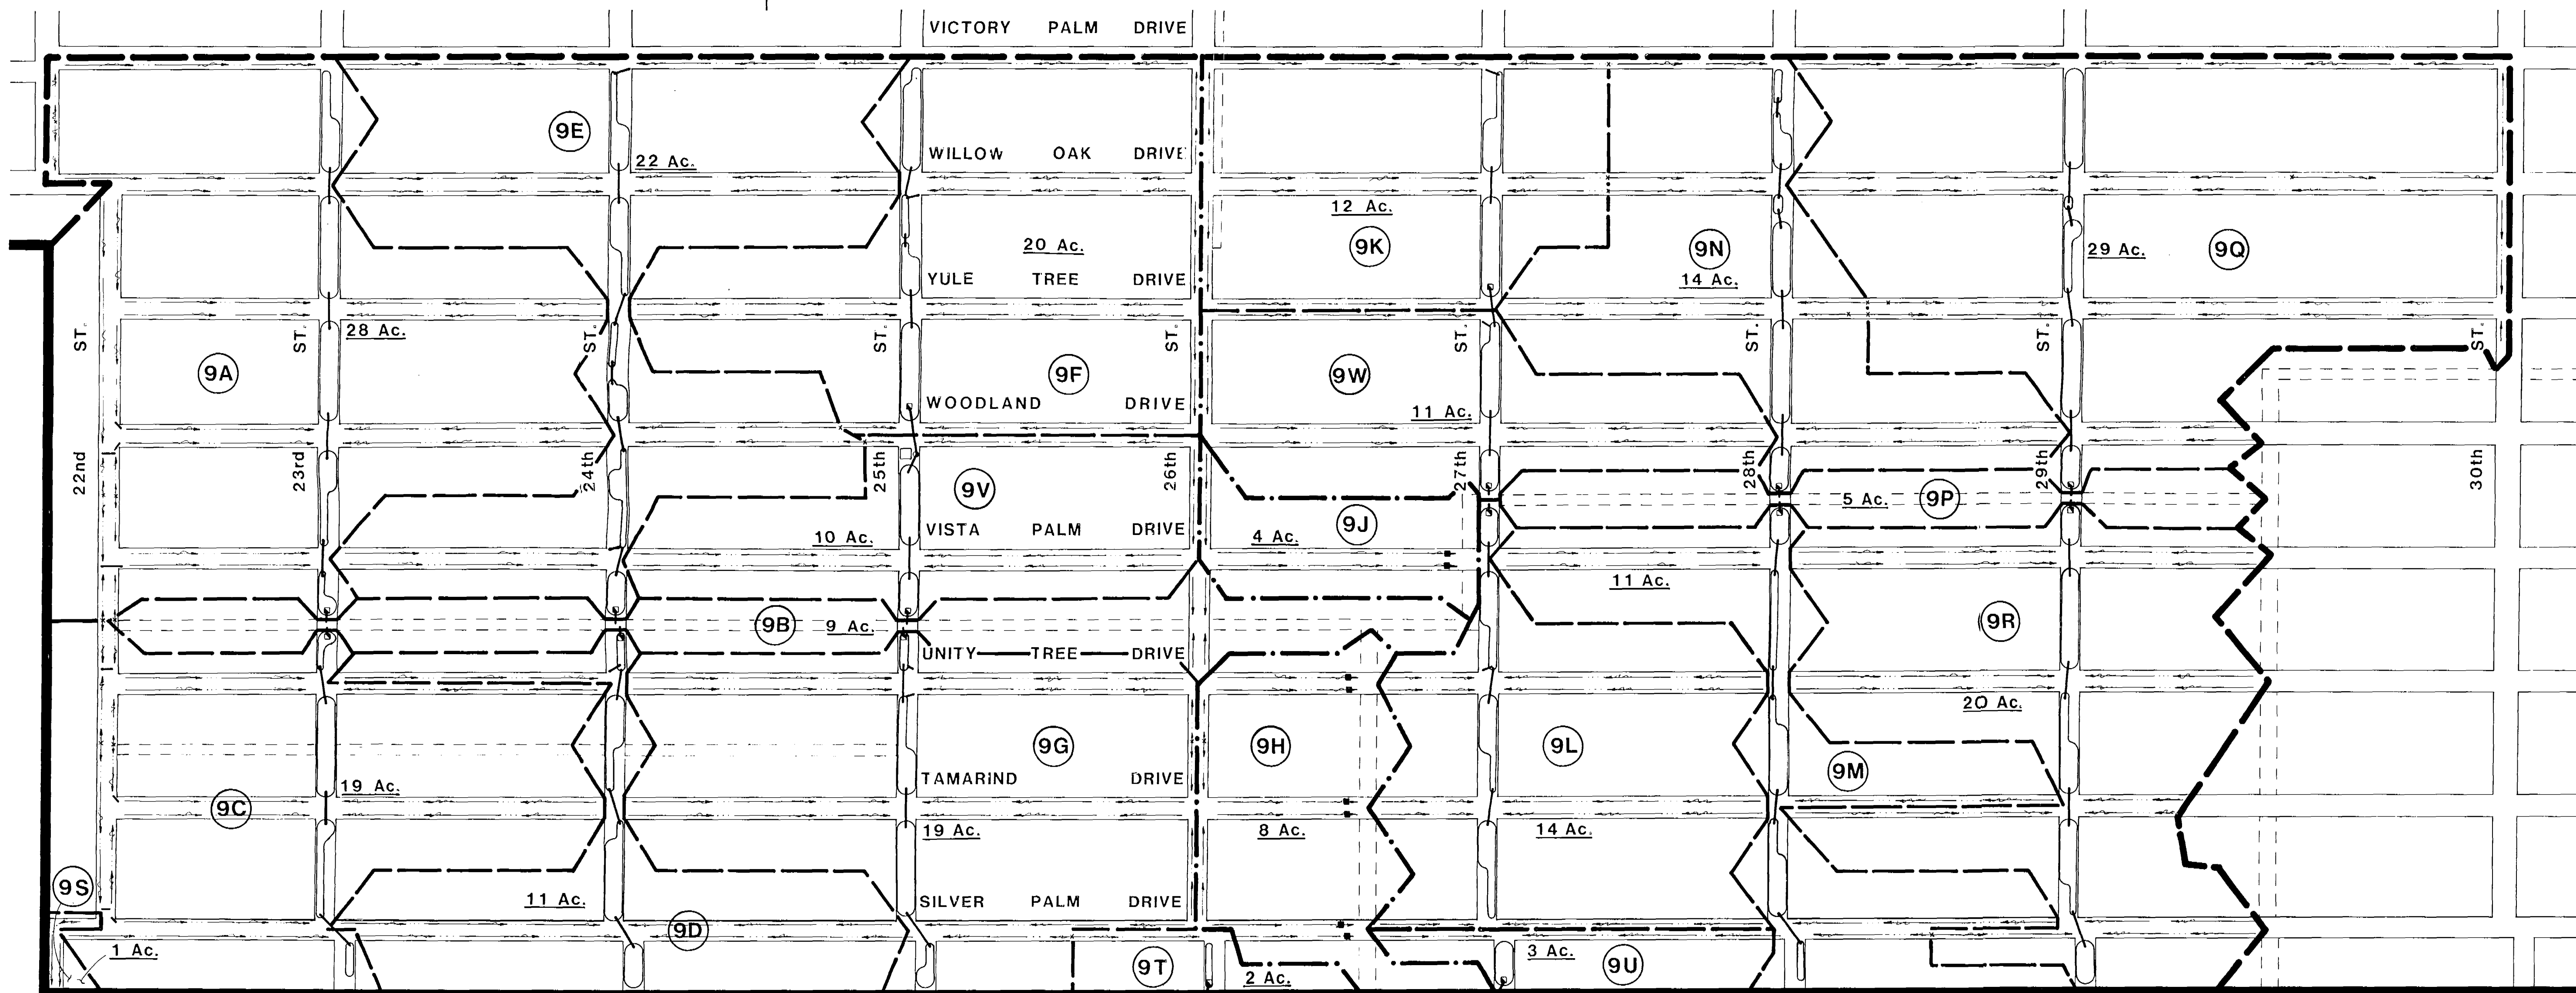

SEE BASIN 10

LEGEND

- PROP. CONTROL STRUCTURE
- FLOW DIRECTIONAL ARROW
- CANAL EASEMENT
- - - DRY CANAL EASEMENT
- PROP. CHECK DAM
- MASTER DRAINAGE BASIN LINE
- - - CANAL SUBBASIN LINE
- SYSTEM BASIN LINE
- 9A SYSTEM BASIN NAME

					CADD	NAME	DATE
					DESIGNED BY		
					DRAWN BY		
					CHECKED BY		
					APPROVED BY		
DATE	REVISIONS	REVISED BY	CHECKED BY	CADD FILE NAME			


DYER, RIDDLE, MILLS & PRECOURT, INC.
ENGINEERS • SURVEYORS • SCIENTISTS • PLANNERS
ORLANDO — TAMPA


MASTER DRAINAGE BASIN 9

CITY OF EDGATER, FLORIDA
FLORIDA SHORES CAPITAL IMPROVEMENTS

PROJECT NO.	87-400
DATE	AUGUST, 1990
SCALE	1" = 200'±
SHEET	10 OF 11

MAR 04 1991

SEE BASIN 4

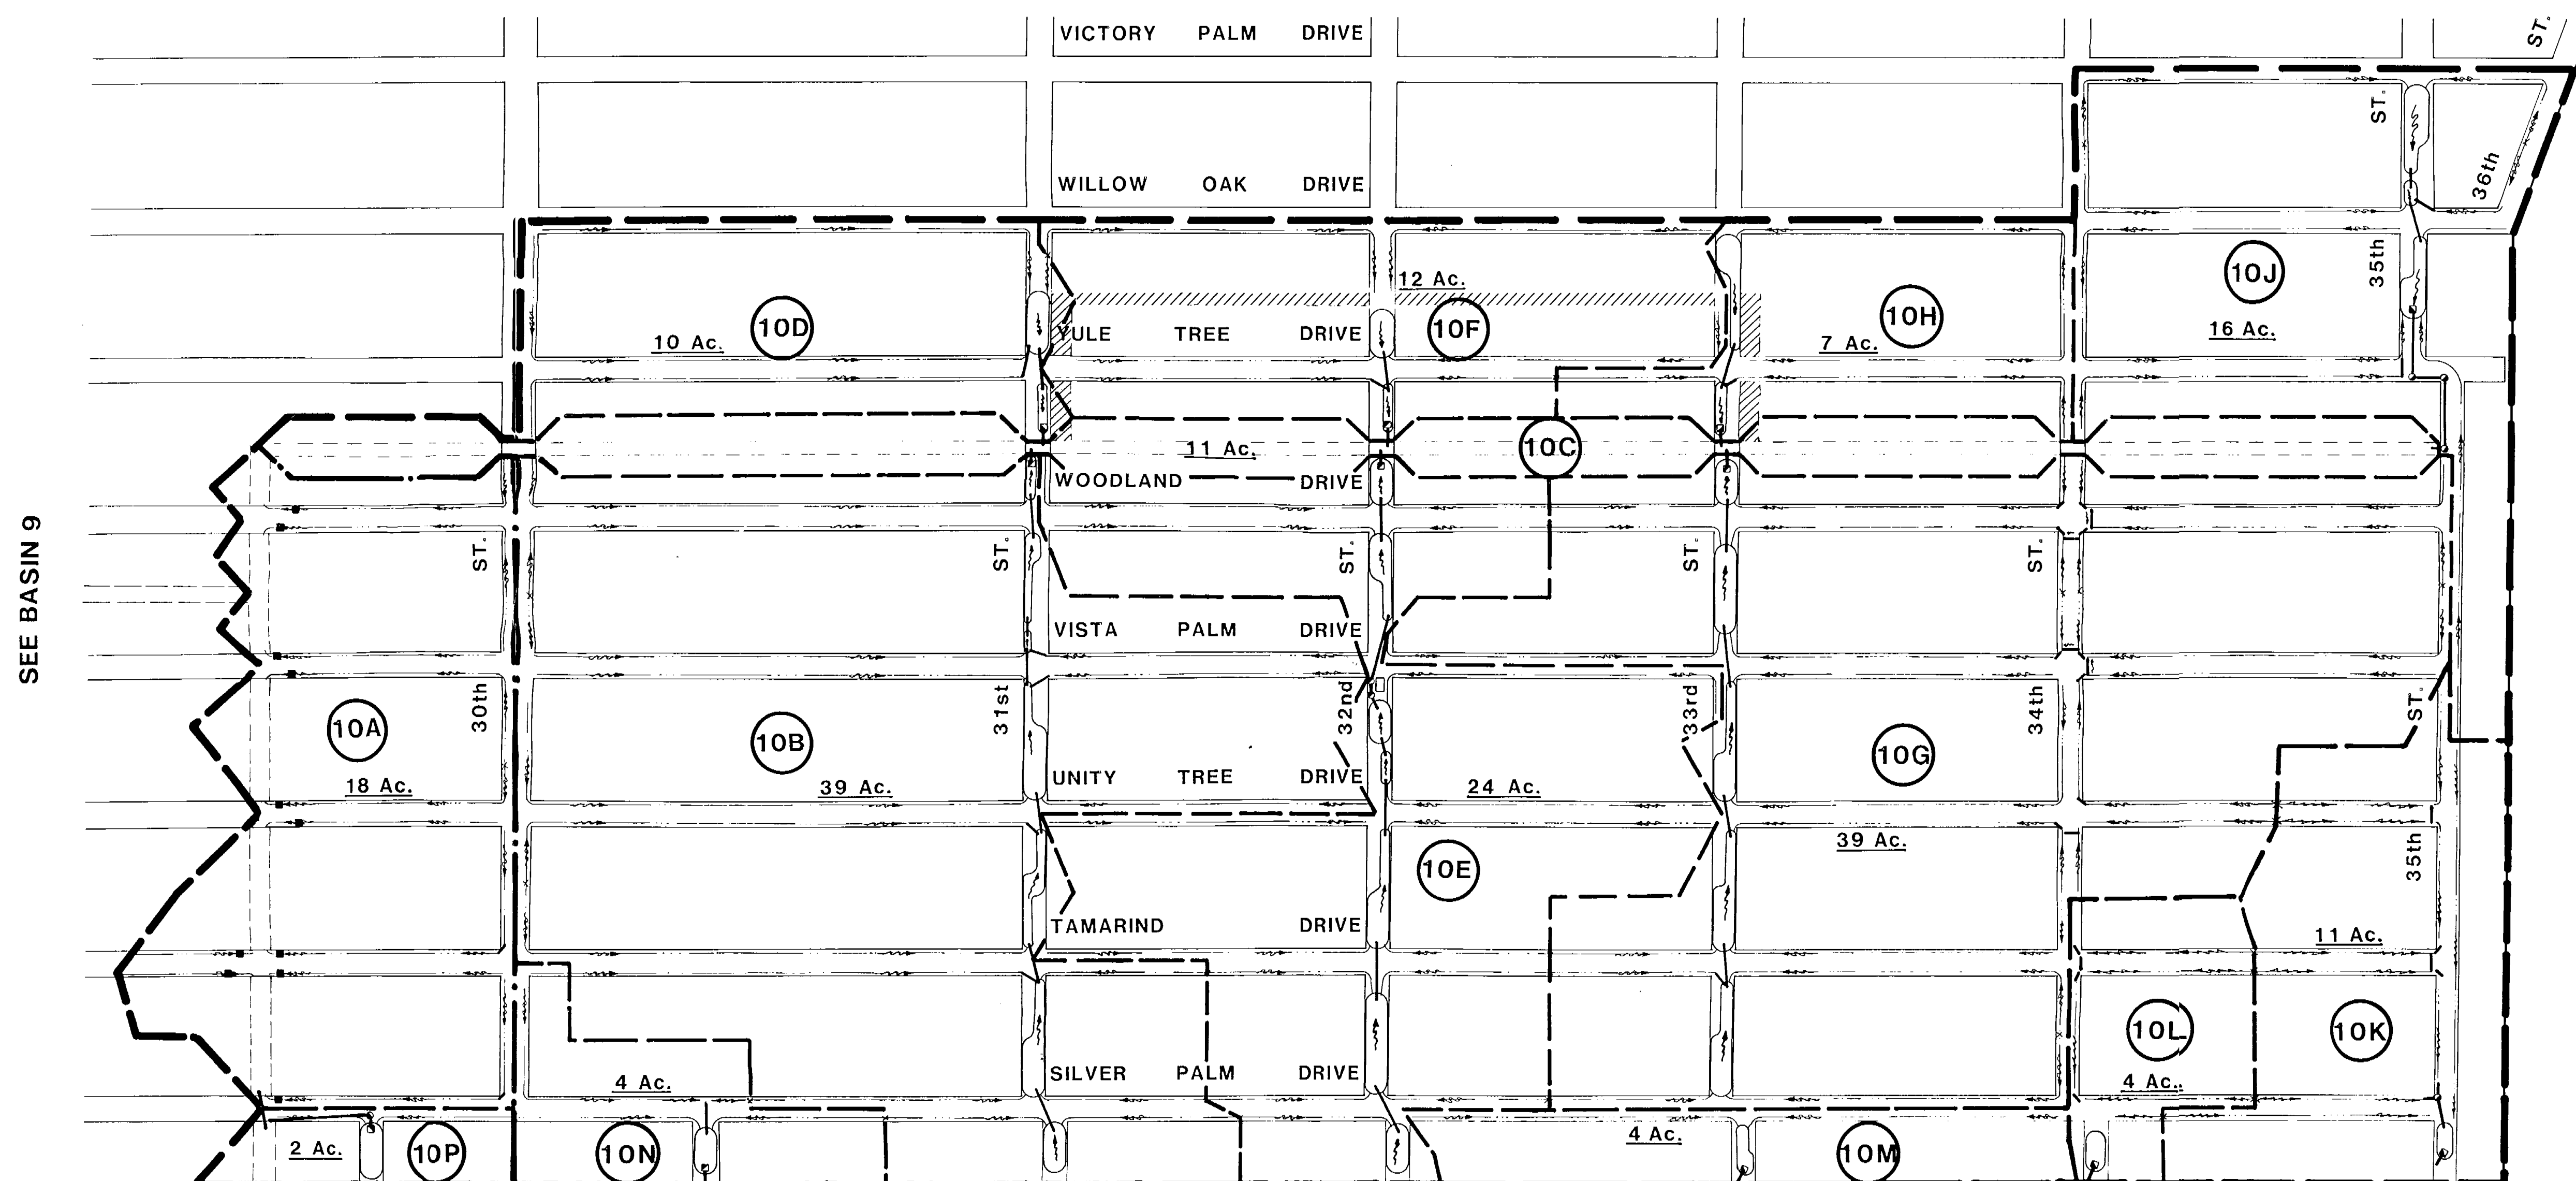

LEGEND

- | | | | |
|---|-------------------------|-------|----------------------------|
| ■ | PROP. CHECK DAM | ————— | MASTER DRAINAGE BASIN LINE |
| ■ | PROP. CONTROL STRUCTURE | ————— | CANAL SUBBASIN LINE |
| → | FLOW DIRECTIONAL ARROW | ————— | SYSTEM BASIN LINE |
| | | (10A) | SYSTEM BASIN NAME |
| | | ===== | CANAL EASEMENT |
| | | ~~~~~ | DRY DRAINAGE EASEMENT |

						CADD	NAME	DATE
						DESIGNED BY	__	__
						DRAWN BY	__	__
						CHECKED BY	__	__
						APPROVED BY	__	__
DATE	REVISIONS	REVISED BY	CHKD BY	CADD FILE NAME				



DYER, RIDDLE, MILLS & PRECOURT, INC.

ENGINEERS • SURVEYORS • SCIENTISTS • PLANNERS

ORLANDO — TAMPA

MASTER DRAINAGE BASIN 10

CITY OF EDGWATER, FLORIDA
FLORIDA SHORES CAPITAL IMPROVEMENTS

PROJECT NO.	87-400
DATE	AUGUST, 1990
SCALE	1" = 200' ±
SHEET	11 OF 11

MAR 04 1991


MATCH TO MAP B16

STRUCTURE NUMBER	COORDINATE	TOP ELEV.	INVERTS
S8-12 C15	N 1679850.72 E 690625.85	15.60	E. 4.19 S. 7.90 W. 4.19
S8-21 C15	N 1679846.70 E 690303.72	15.60	E. 3.28 S. 7.57 W. 3.28
S8-22 C15	N 1679476.02 E 690454.18	15.80	8.69


STRUCT. NO./TYPE	COORDINATE	DETAIL REF.	TOP OR CONTROL EL.	INVERTS
L-1 C15	N 1679810.36 E 691310.42	D-20 C	14.2	9.6
L-2 C15	N 1679806.37 E 690365.11	D-25 C	14.2	E 9.3 W 9.2
TYPE-J				



MATCH TO MAP C16

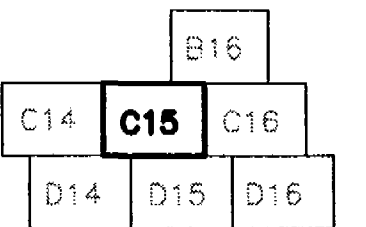

KEY MAP

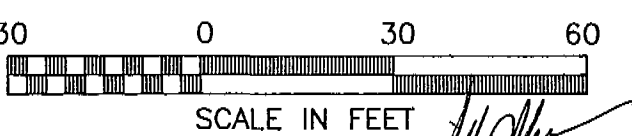

APR 26 1991

S-C15

MATCH TO MAP D14

MATCH TO MAP D15

				CADD	NAME	DATE
				DESIGNED BY		
				DRAWN BY		
				CHECKED BY		
				APPROVED BY		
DATE	REVISIONS	REVISED BY	CHECKED BY	CADD FILE NAME	8744C15	




DYER, RIDDLE, MILLS & PRECOURT, INC.
ENGINEERS • SURVEYORS • SCIENTISTS • PLANNERS
ORLANDO - TAMPA

PLAN C15

CITY OF EDGEWATER, FLORIDA
FLORIDA SHORES CAPITAL IMPROVEMENTS

RECEIVED
APR 26 1991
4-127-0192-A
RECORDED
ORLANDO

PROJECT NO. 87-400
DATE JULY 1990
SCALE 1"=30'
SHEET 22 OF --

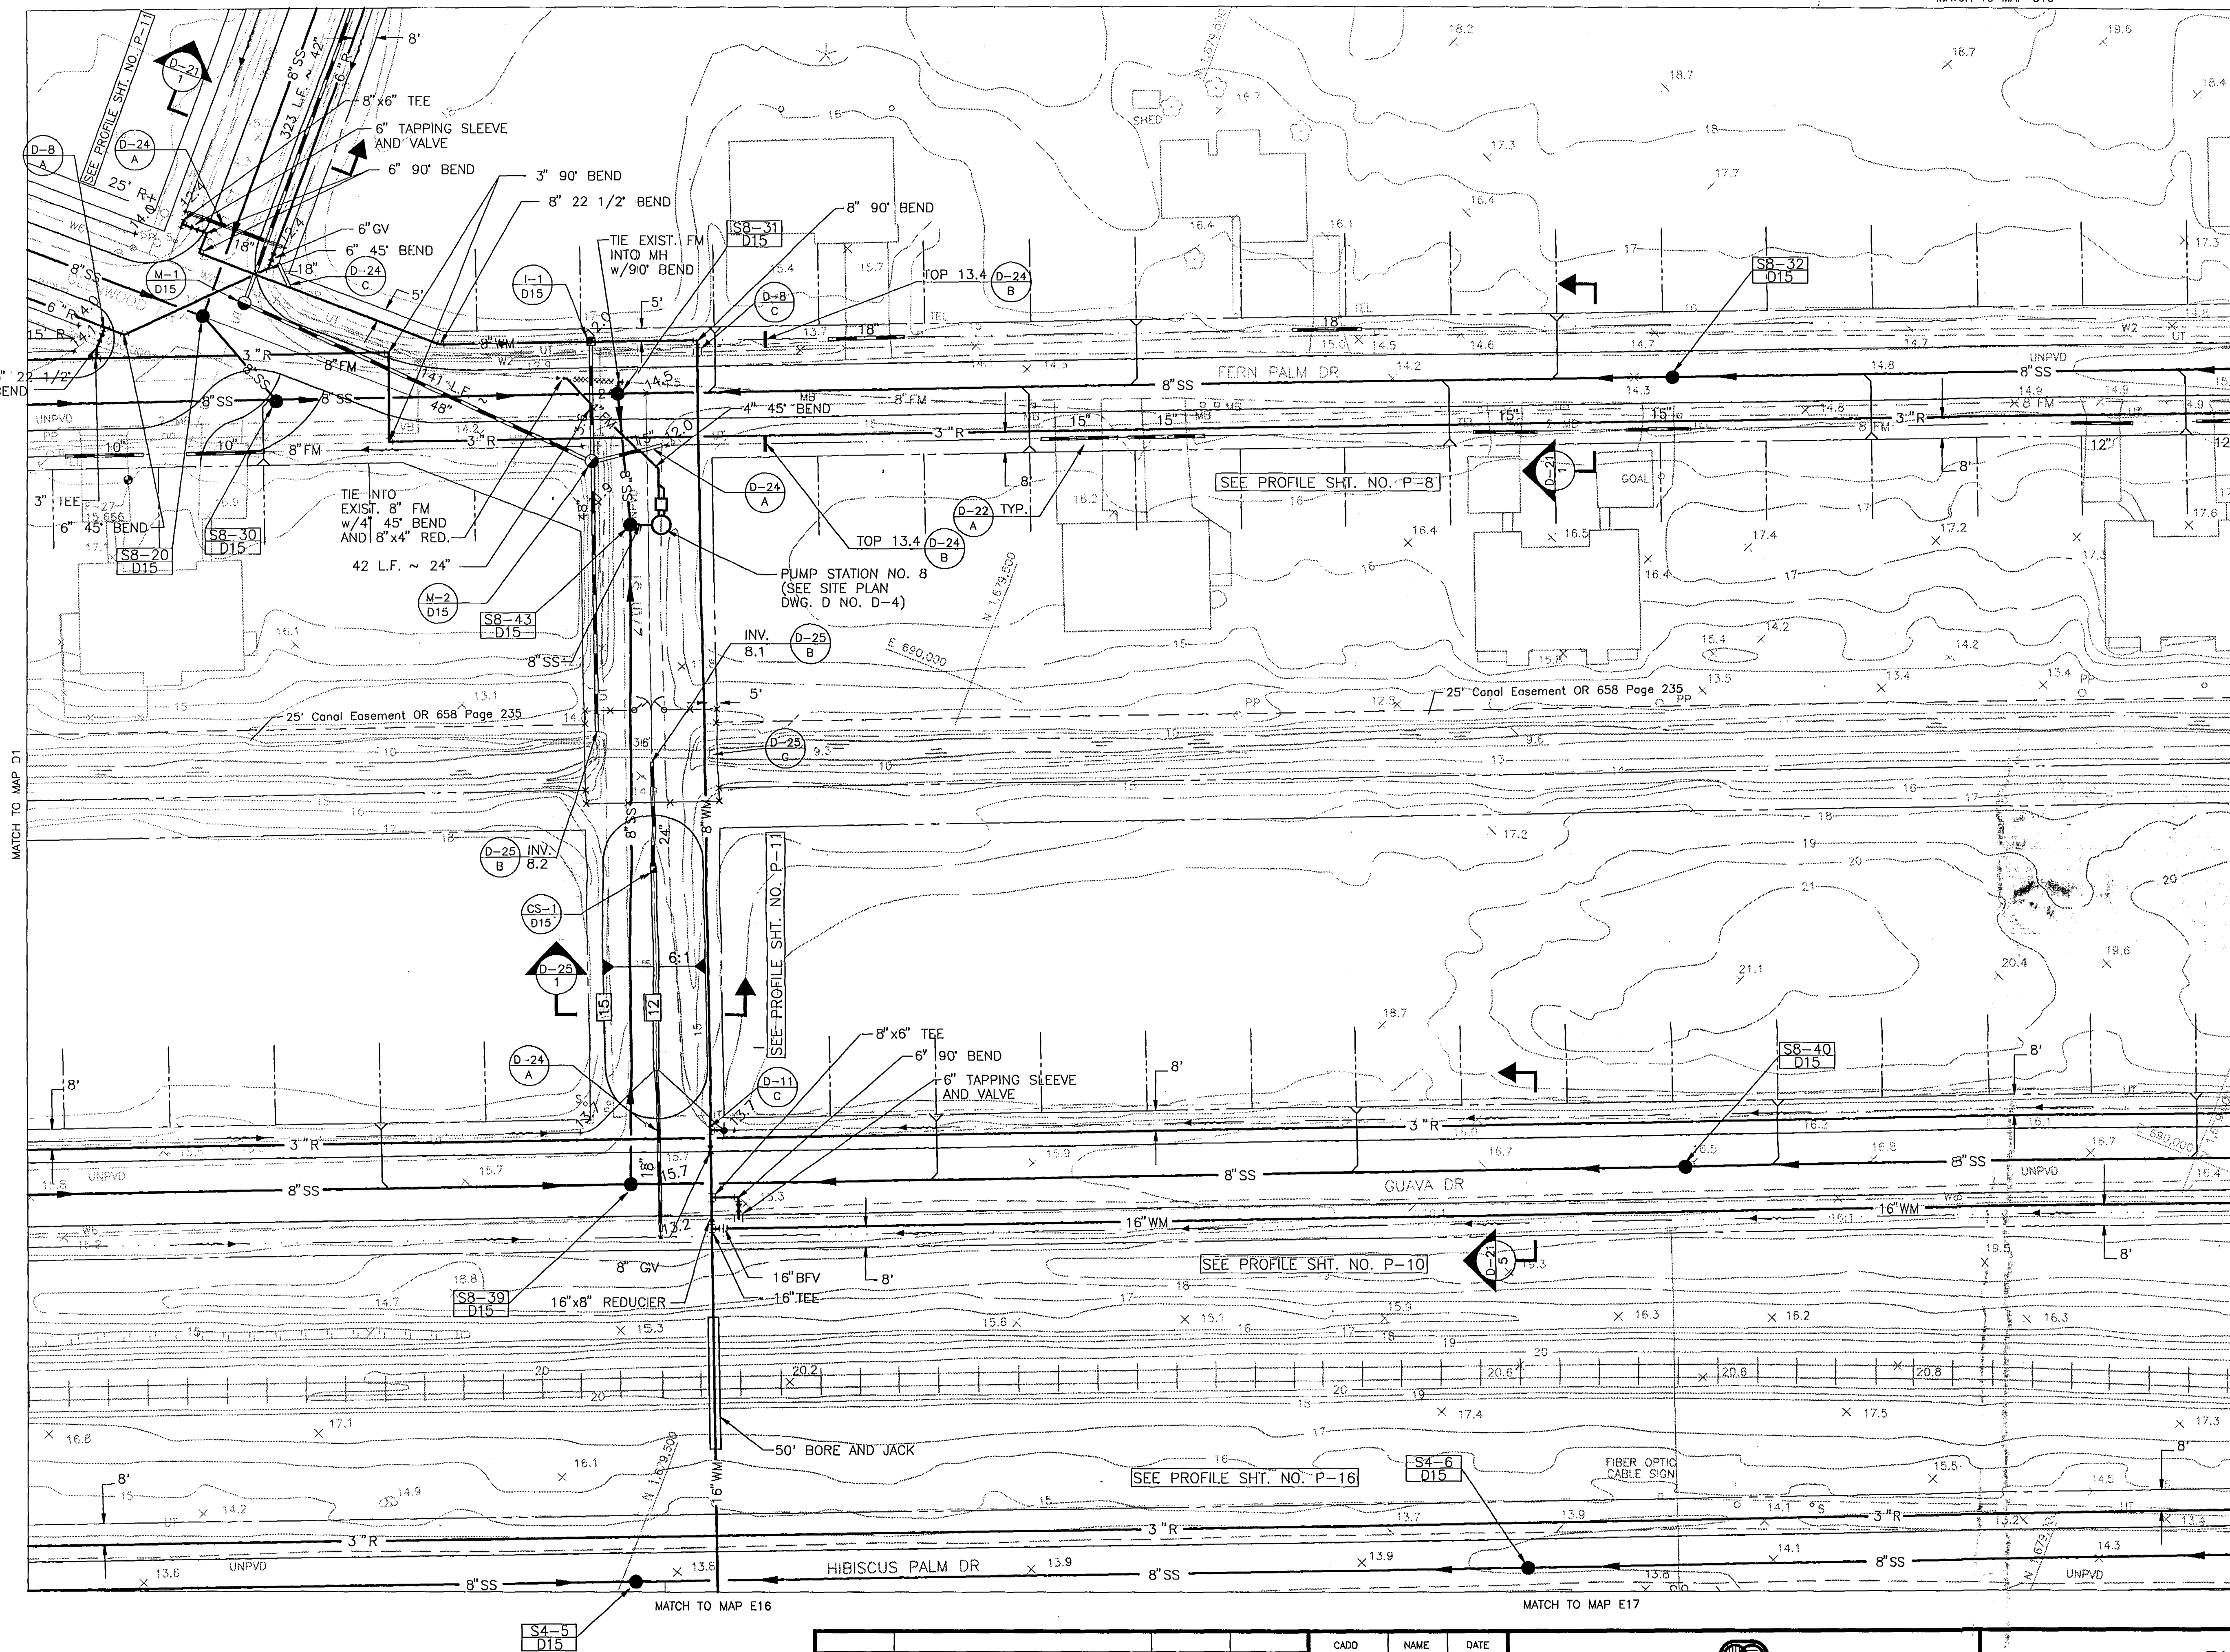


STRUCTURE NUMBER	COORDINATE	TOP ELEV.	INVERTS
S4-5 D15	N 1679494.94 E 689636.74	13.81	N. 5.68 E. 3.74 S. 3.82
S4-6 D15	N 1679181.75 E 689763.83	14.03	4.72
S8-20 D15	N 1679822.08 E 690024.56	14.25	N. 5.90 E. 2.47 W. 2.37
S8-30 D15	N 1679784.34 E 690004.28	14.22	N. 4.90 E. 2.25 S. 2.15
S8-31 D15	N 1679663.80 E 690053.90	14.33	N. 1.78 E. 1.60 S. 7.36 W. 1.60
S8-32 D15	N 1679293.18 E 690204.37	15.05	8.46
S8-39 D15	N 1679550.99 E 689776.08	15.73	N. 6.05 E. 2.10 S. 9.19
S8-40 D15	N 1679180.38 E 689926.57	16.29	10.31
S8-43 D15	N 1679641.27 E 690009.05	16.66	N. 1.54 E. 1.54 S. 1.30 W. 1.40
P.S. NO.8	N 1679631.10 E 690013.08	18.00	1.28

STRUCT. NO./TYPE	COORDINATE	DETAIL REF.	TOP OR CONTROL EL.	INVERTS
S8-1 D15 C	N 1679586.54 E 689890.20	D-25 E	14.4	9.0
M-1 D15	N 1679809.15 E 690034.84	D-25 D	12.9	E 8.7 W 8.6
J-7T ALT. A	N 1679680.54 E 690068.78	D-25 C	12.7	7.2
M-2 D15	N 1679663.63 E 690026.24	D-25 D	12.9	N 8.4 E 9.1 S 11.6 W 8.4

C14	C15	C16	C17
D14	D15	D16	
E15	E16	E17	E18

KEY MAP

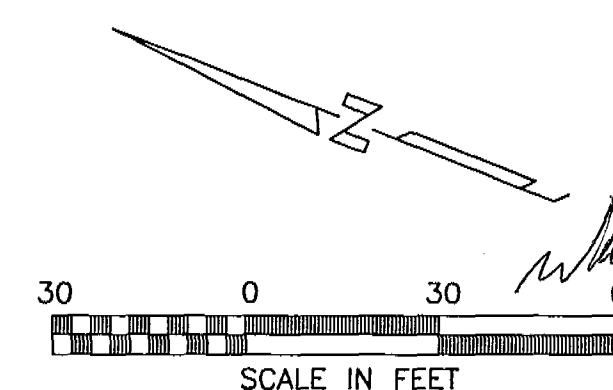

S-D15

APR 26 1991

DATE	REVISIONS	REVISED BY	CHECKED BY	CADD FILE NAME	8744D15

CADD	NAME	DATE
DESIGNED BY		
DRAWN BY		
CHECKED BY		
APPROVED BY		
 DYER, RIDDLE, MILLS & PRECOURT, INC. ENGINEERS • SURVEYORS • SCIENTISTS • PLANNERS ORLANDO — TAMPA		

PLAN
D15CITY OF EDGEWATER, FLORIDA
FLORIDA SHORES CAPITAL IMPROVEMENTS

PROJECT NO.	87-400
DATE	JULY 1990
SCALE	1"=30'
SHEET	34 OF 34


MATCH TO MAP C17

MATCH TO MAP D16


FORESTED WETLAND

MATCH TO MAP E18

MATCH TO MAP E19

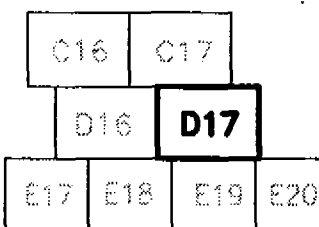

KEY MAP

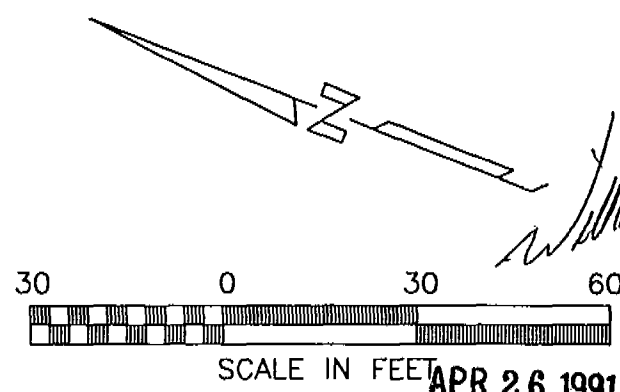

				CADD	NAME	DATE
				DESIGNED BY	---	---
				DRAWN BY	---	---
				CHECKED BY	---	---
				APPROVED BY	---	---
DATE	REVISIONS	REVISED BY	CHECKED BY	CADD FILE NAME	8744D17	




DYER, RIDDLE, MILLS & PRECOURT, INC.
ENGINEERS • SURVEYORS • SCIENTISTS • PLANNERS
ORLANDO — TAMPA

PLAN D17

CITY OF EDGEWATER, FLORIDA
FLORIDA SHORES CAPITAL IMPROVEMENTS

RECEIVED
APR 28 1991
4-127-0192
RECORDED
ORLA.

PROJECT NO. 87-400
DATE JULY 1990
SCALE 1"=30'
SHEET 36 OF 36

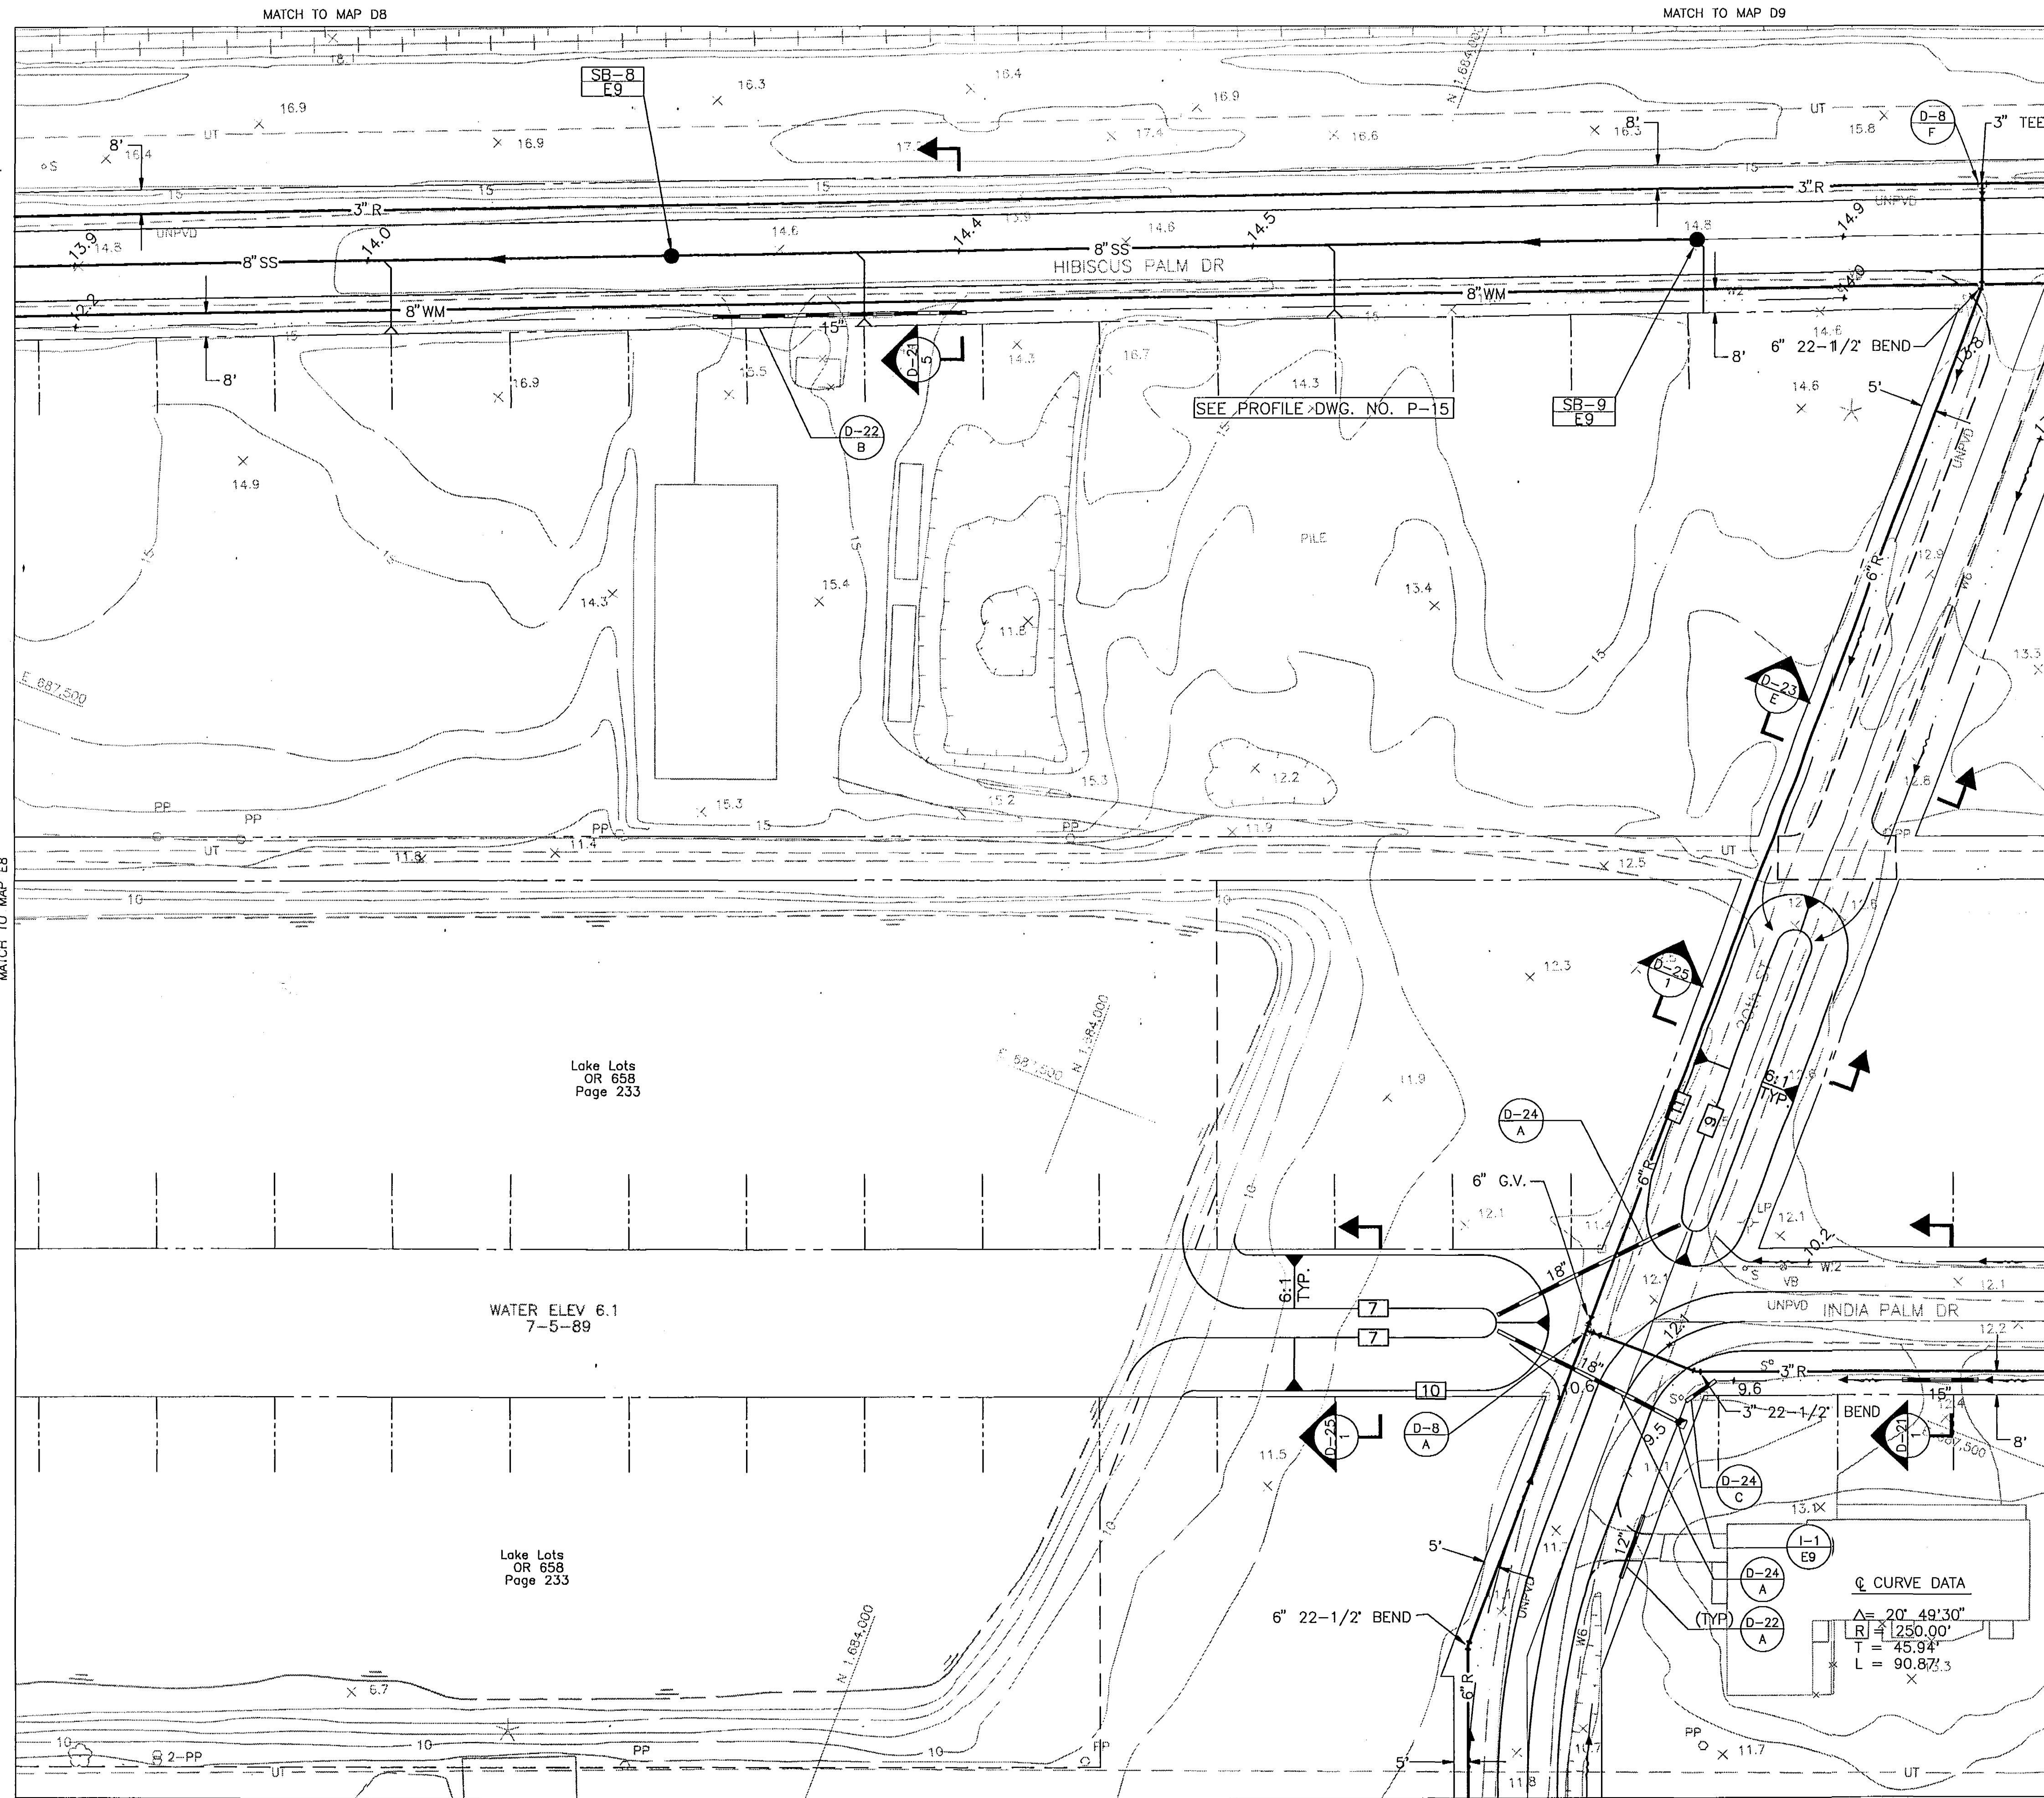


STRUCTURE NUMBER	COORDINATE	TOP ELEV.	INVERTS
SB-8 E9	N 1684230.56 E 687714.78	14.22	9.02
SB-9 E9	N 1683908.12 E 687845.69	14.79	10.00

STRUCT. NO./TYPE	COORDINATE	DETAIL REF.	TOP OR CONTROL EL.	INVERTS
I-1 E9	N 1683769.19 E 687469.31	D25 C	10.0	7.1

D8	D9	D10
E8	E9	E10
F8	F9	F10

KEY MAP

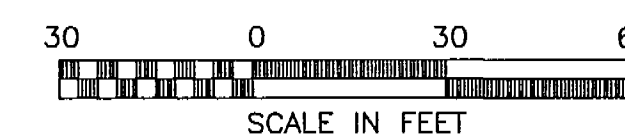

APR 26 1991


DATE	REVISIONS	REVISED BY	CHECKED BY	CADD FILE NAME	8743E9

DYER, RIDDLE, MILLS & PRECOURT, INC.
 ENGINEERS • SURVEYORS • SCIENTISTS • PLANNERS
 ORLANDO — TAMPA

PLAN E9
 CITY OF EDGEWATER, FLORIDA
 FLORIDA SHORES CAPITAL IMPROVEMENTS

RECEIVED
 APR 29 1991
 RECORDS ORLANDO

PROJECT NO. 87-400
 DATE JULY 1990
 SCALE 1" = 30'
 SHEET 41 OF 41

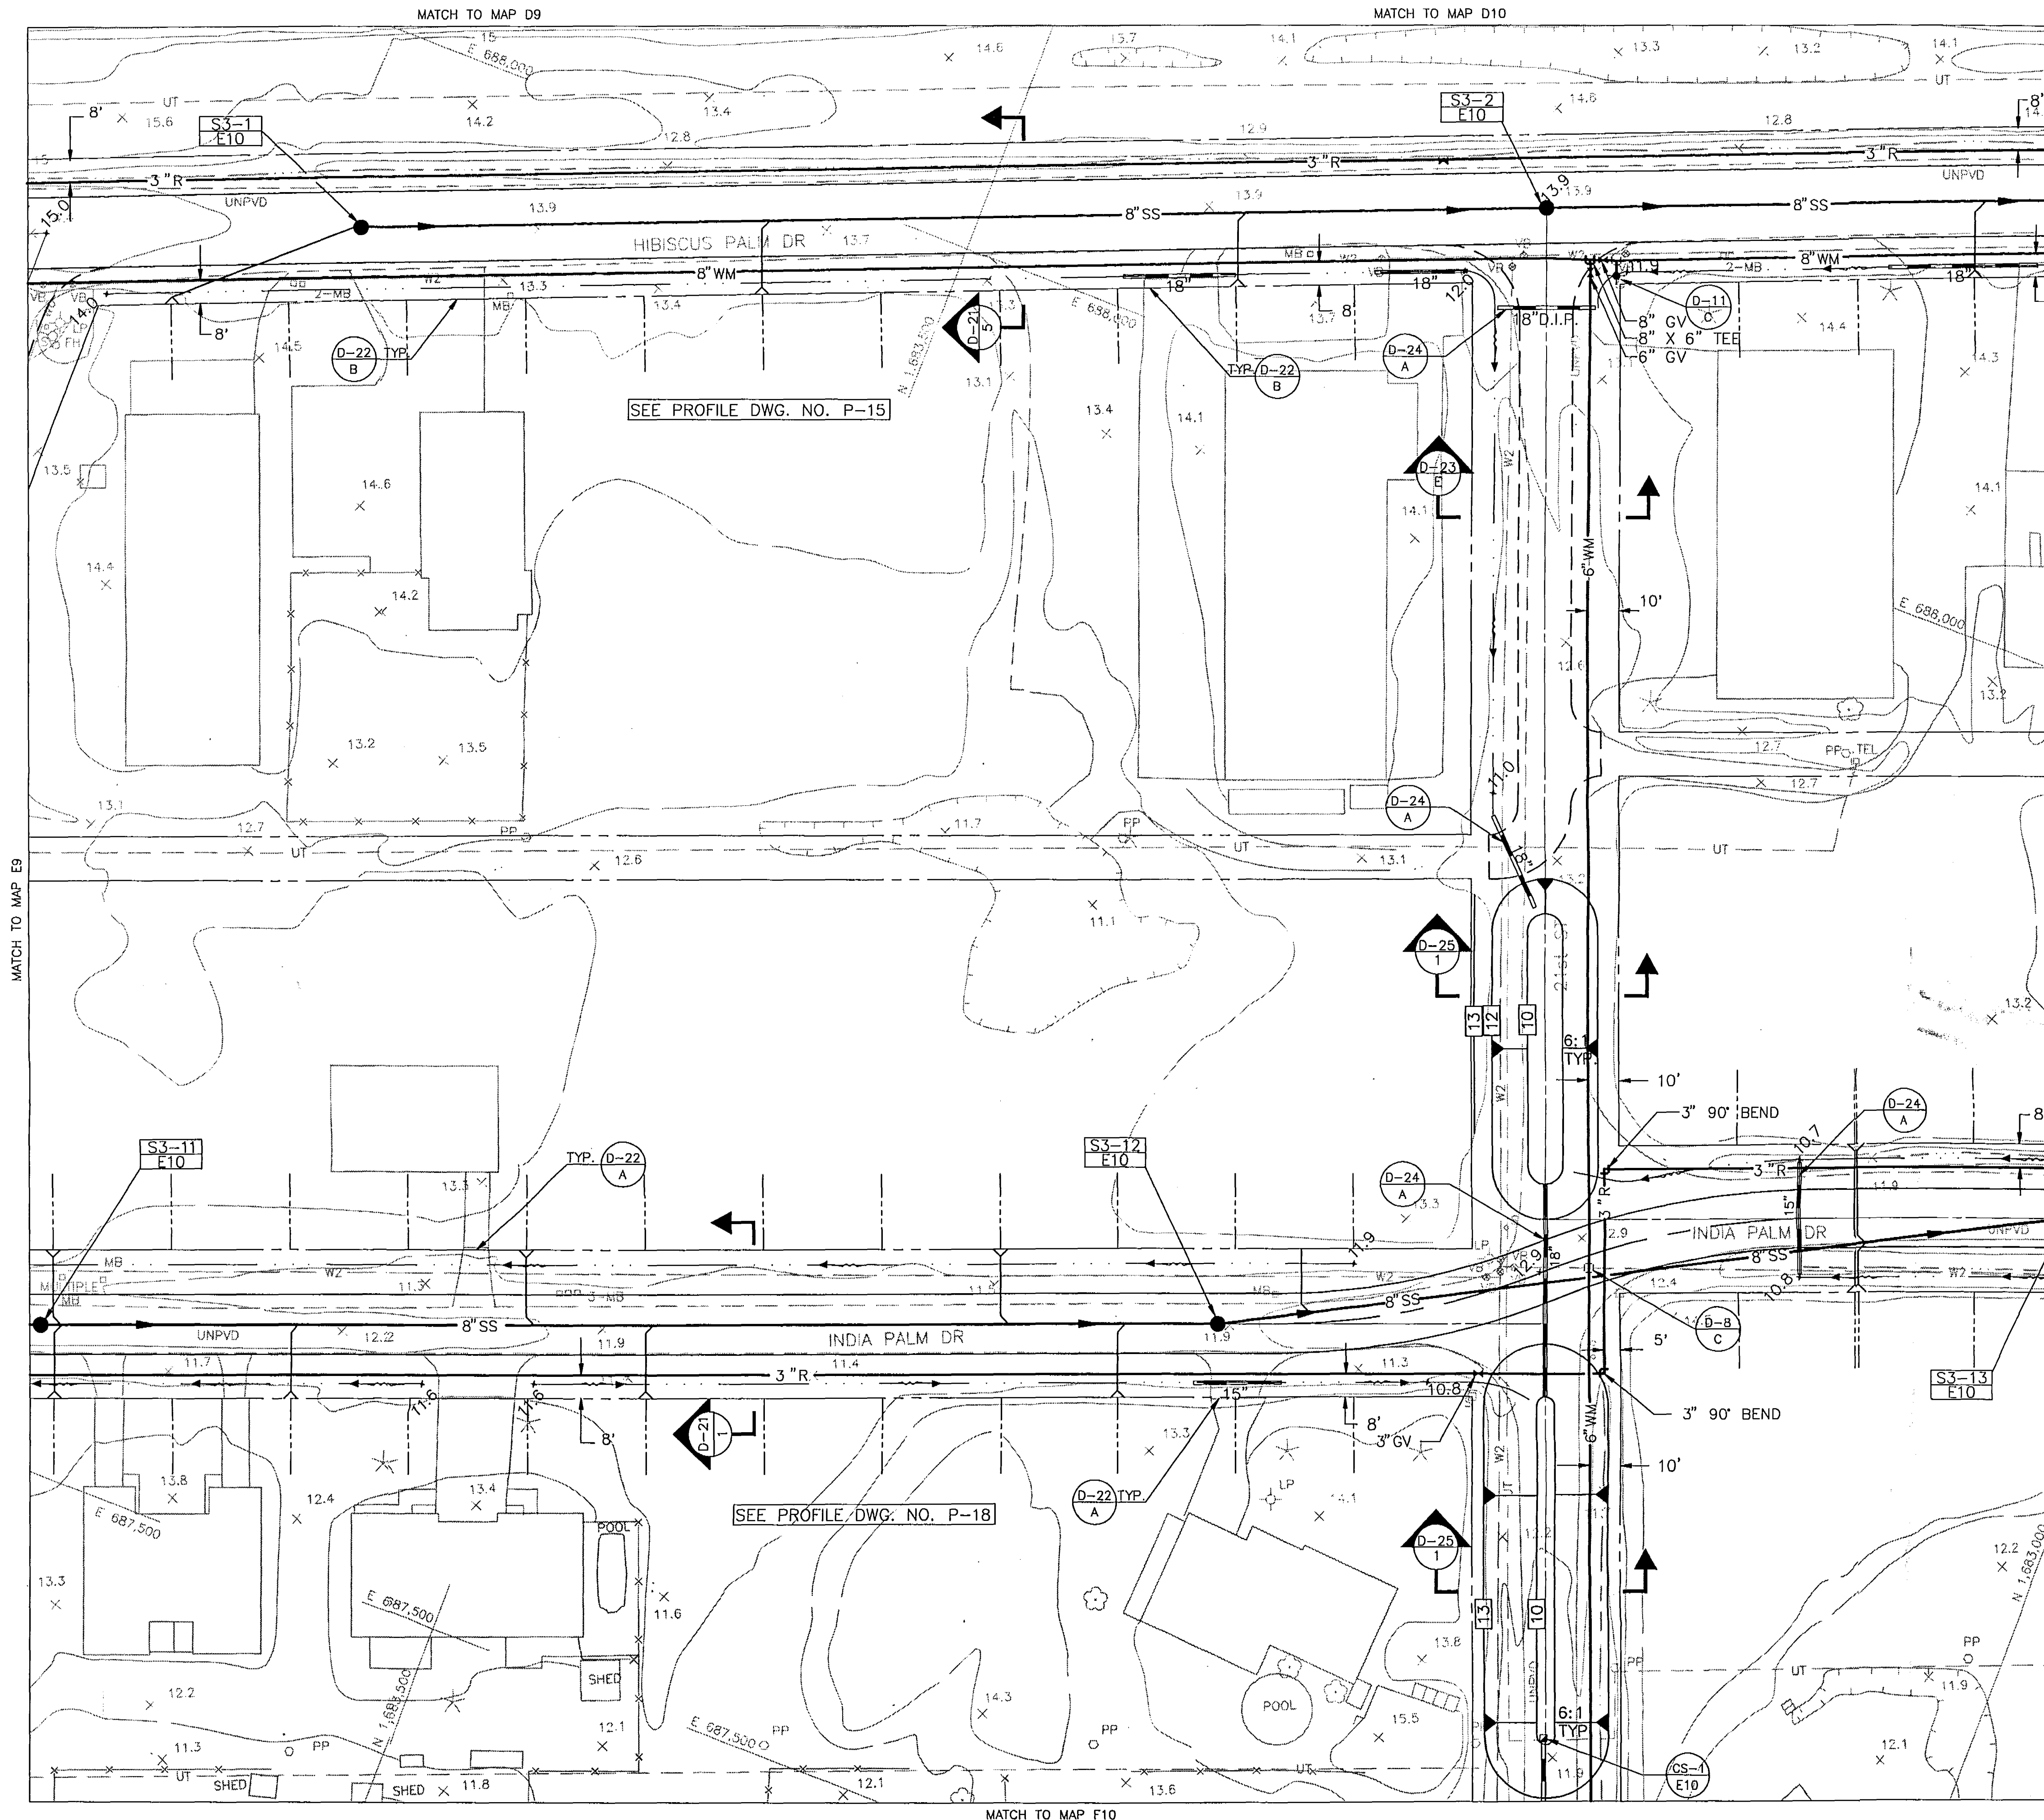


STRUCTURE NUMBER	COORDINATE	TOP ELEV.	INVERTS
S3-1 E10	N 1683692.99 E 687933.03	14.77	9.20
S3-2 E10	N 1683322.32 E 688083.51	13.90	8.08
S3-11 E10	N 1683660.76 E 687547.54	12.19	7.40
S3-12 E10	N 1683289.42 E 687691.49	12.74	6.28
S3-13 E10	N 1683033.52 E 687828.22	12.79	5.47

STRUCT. NO./TYPE	COORDINATE	DETAIL REF.	TOP OR CONTROL EL.	INVERTS
S3-1 E10	N. 1683135.73 E. 687600.18	D-26 E	12.0	7.2

D8	D9	D10
E9	E10	E11
F9	F10	F11

KEY MAP

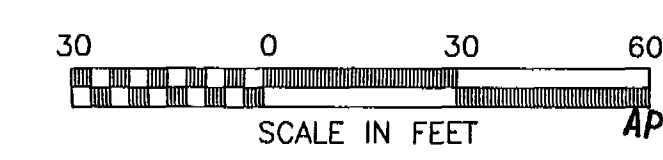


					CADD	NAME	DATE
					DESIGNED BY		
					DRAWN BY		
					CHECKED BY		
					APPROVED BY		
DATE	REVISIONS	REVISED BY	CHECKED BY	CADD FILE NAME	8743E10		

DYER, RIDDLE, MILLS & PRECOURT, INC.
 ENGINEERS • SURVEYORS • SCIENTISTS • PLANNERS
 ORLANDO — TAMPA

PLAN E10
 CITY OF EDGEWATER, FLORIDA
 FLORIDA SHORES CAPITAL IMPROVEMENTS



PROJECT NO. 87-400
 DATE JULY 1990
 SCALE 1"=30'
 SHEET 42 OF 42

APR 29 1991
 RECORDED ORLANDO

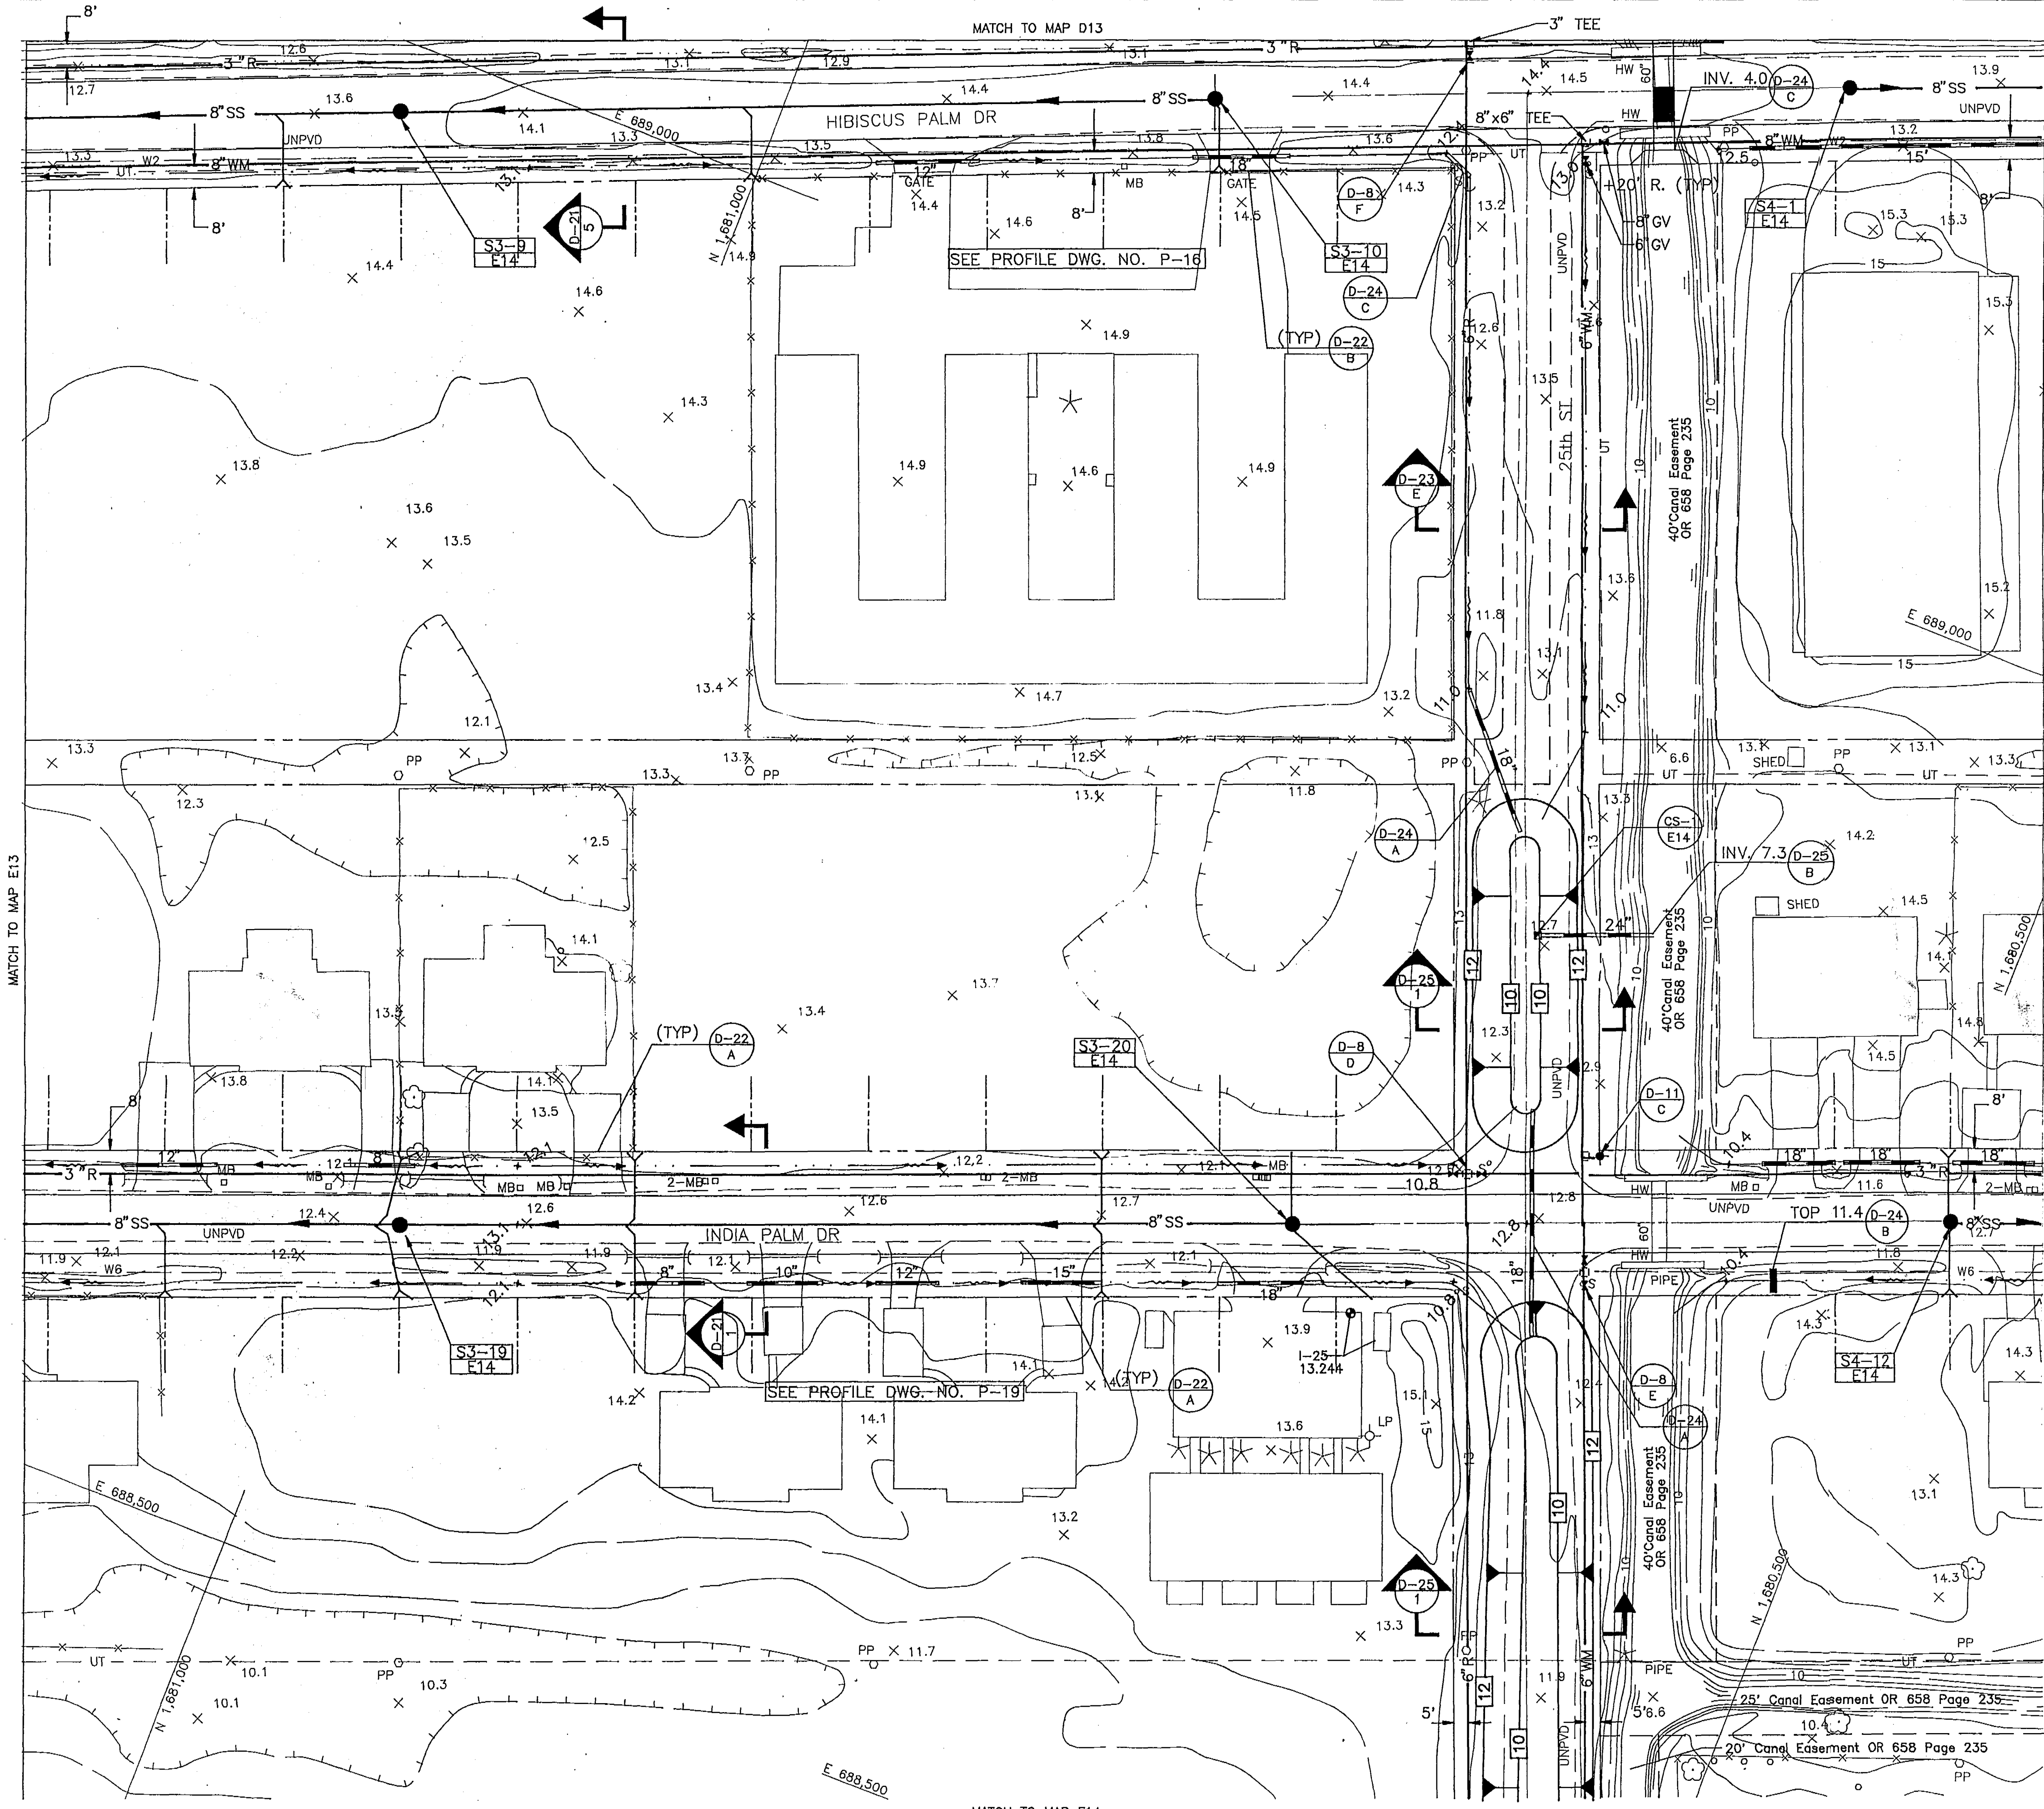

STRUCTURE NUMBER	COORDINATE	TOP ELEV.	INVERTS
S3-9 E14	N 1681121.53 E 688976.69	13.97	8.75
S3-10 E14	N 1680863.34 E 689081.04	14.27	9.53
S3-19 E14	N 1680984.22 E 688622.61	12.97	7.05
S3-20 E14	N 1680699.86 E 688732.84	12.85	7.90
S4-1 E14	N 1680662.69 E 689162.88	14.44	9.20
S4-12 E14	N 1680489.93 E 688814.21	12.84	7.90

STRUCT. NO./TYPE	COORDINATE	DETAIL REF.	TOP OR CONTROL EL.	INVERTS
CS-1 E14	N. 1680657.24 E. 688854.72	D-25 E	10.9	7.4

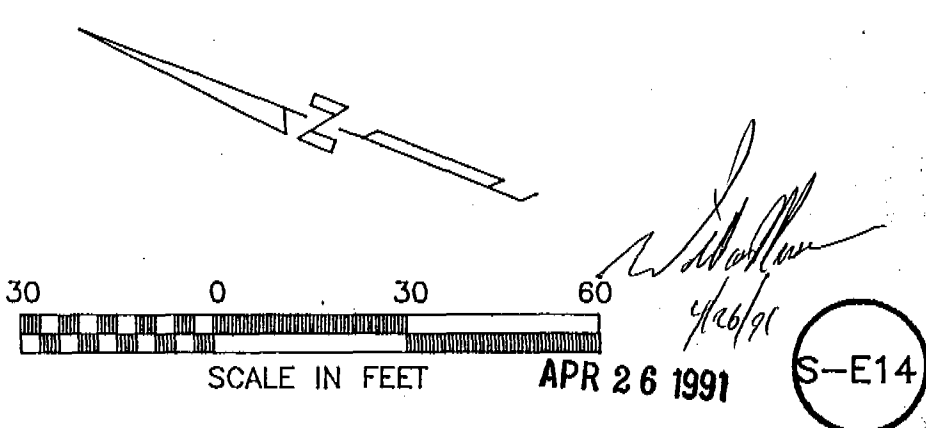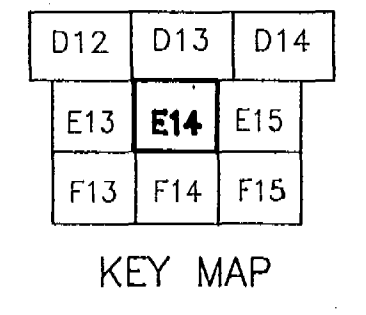

DATE	REVISIONS	REVISED BY	CHECKED BY	CADD FILE NAME	8745E14




DYER, RIDdle, MILLS & PRECOURT, INC.
ENGINEERS • SURVEYORS • SCIENTISTS • PLANNERS
ORLANDO — TAMPA

PLAN E14

CITY OF EDGEWATER, FLORIDA
FLORIDA SHORES CAPITAL IMPROVEMENTS


RECEIVED
APR 29 1991
4-127-0192 AG
RECORDED

PROJECT NO. 87-400
DATE JULY 1990
SCALE 1"=30'
SHEET 46 OF 46

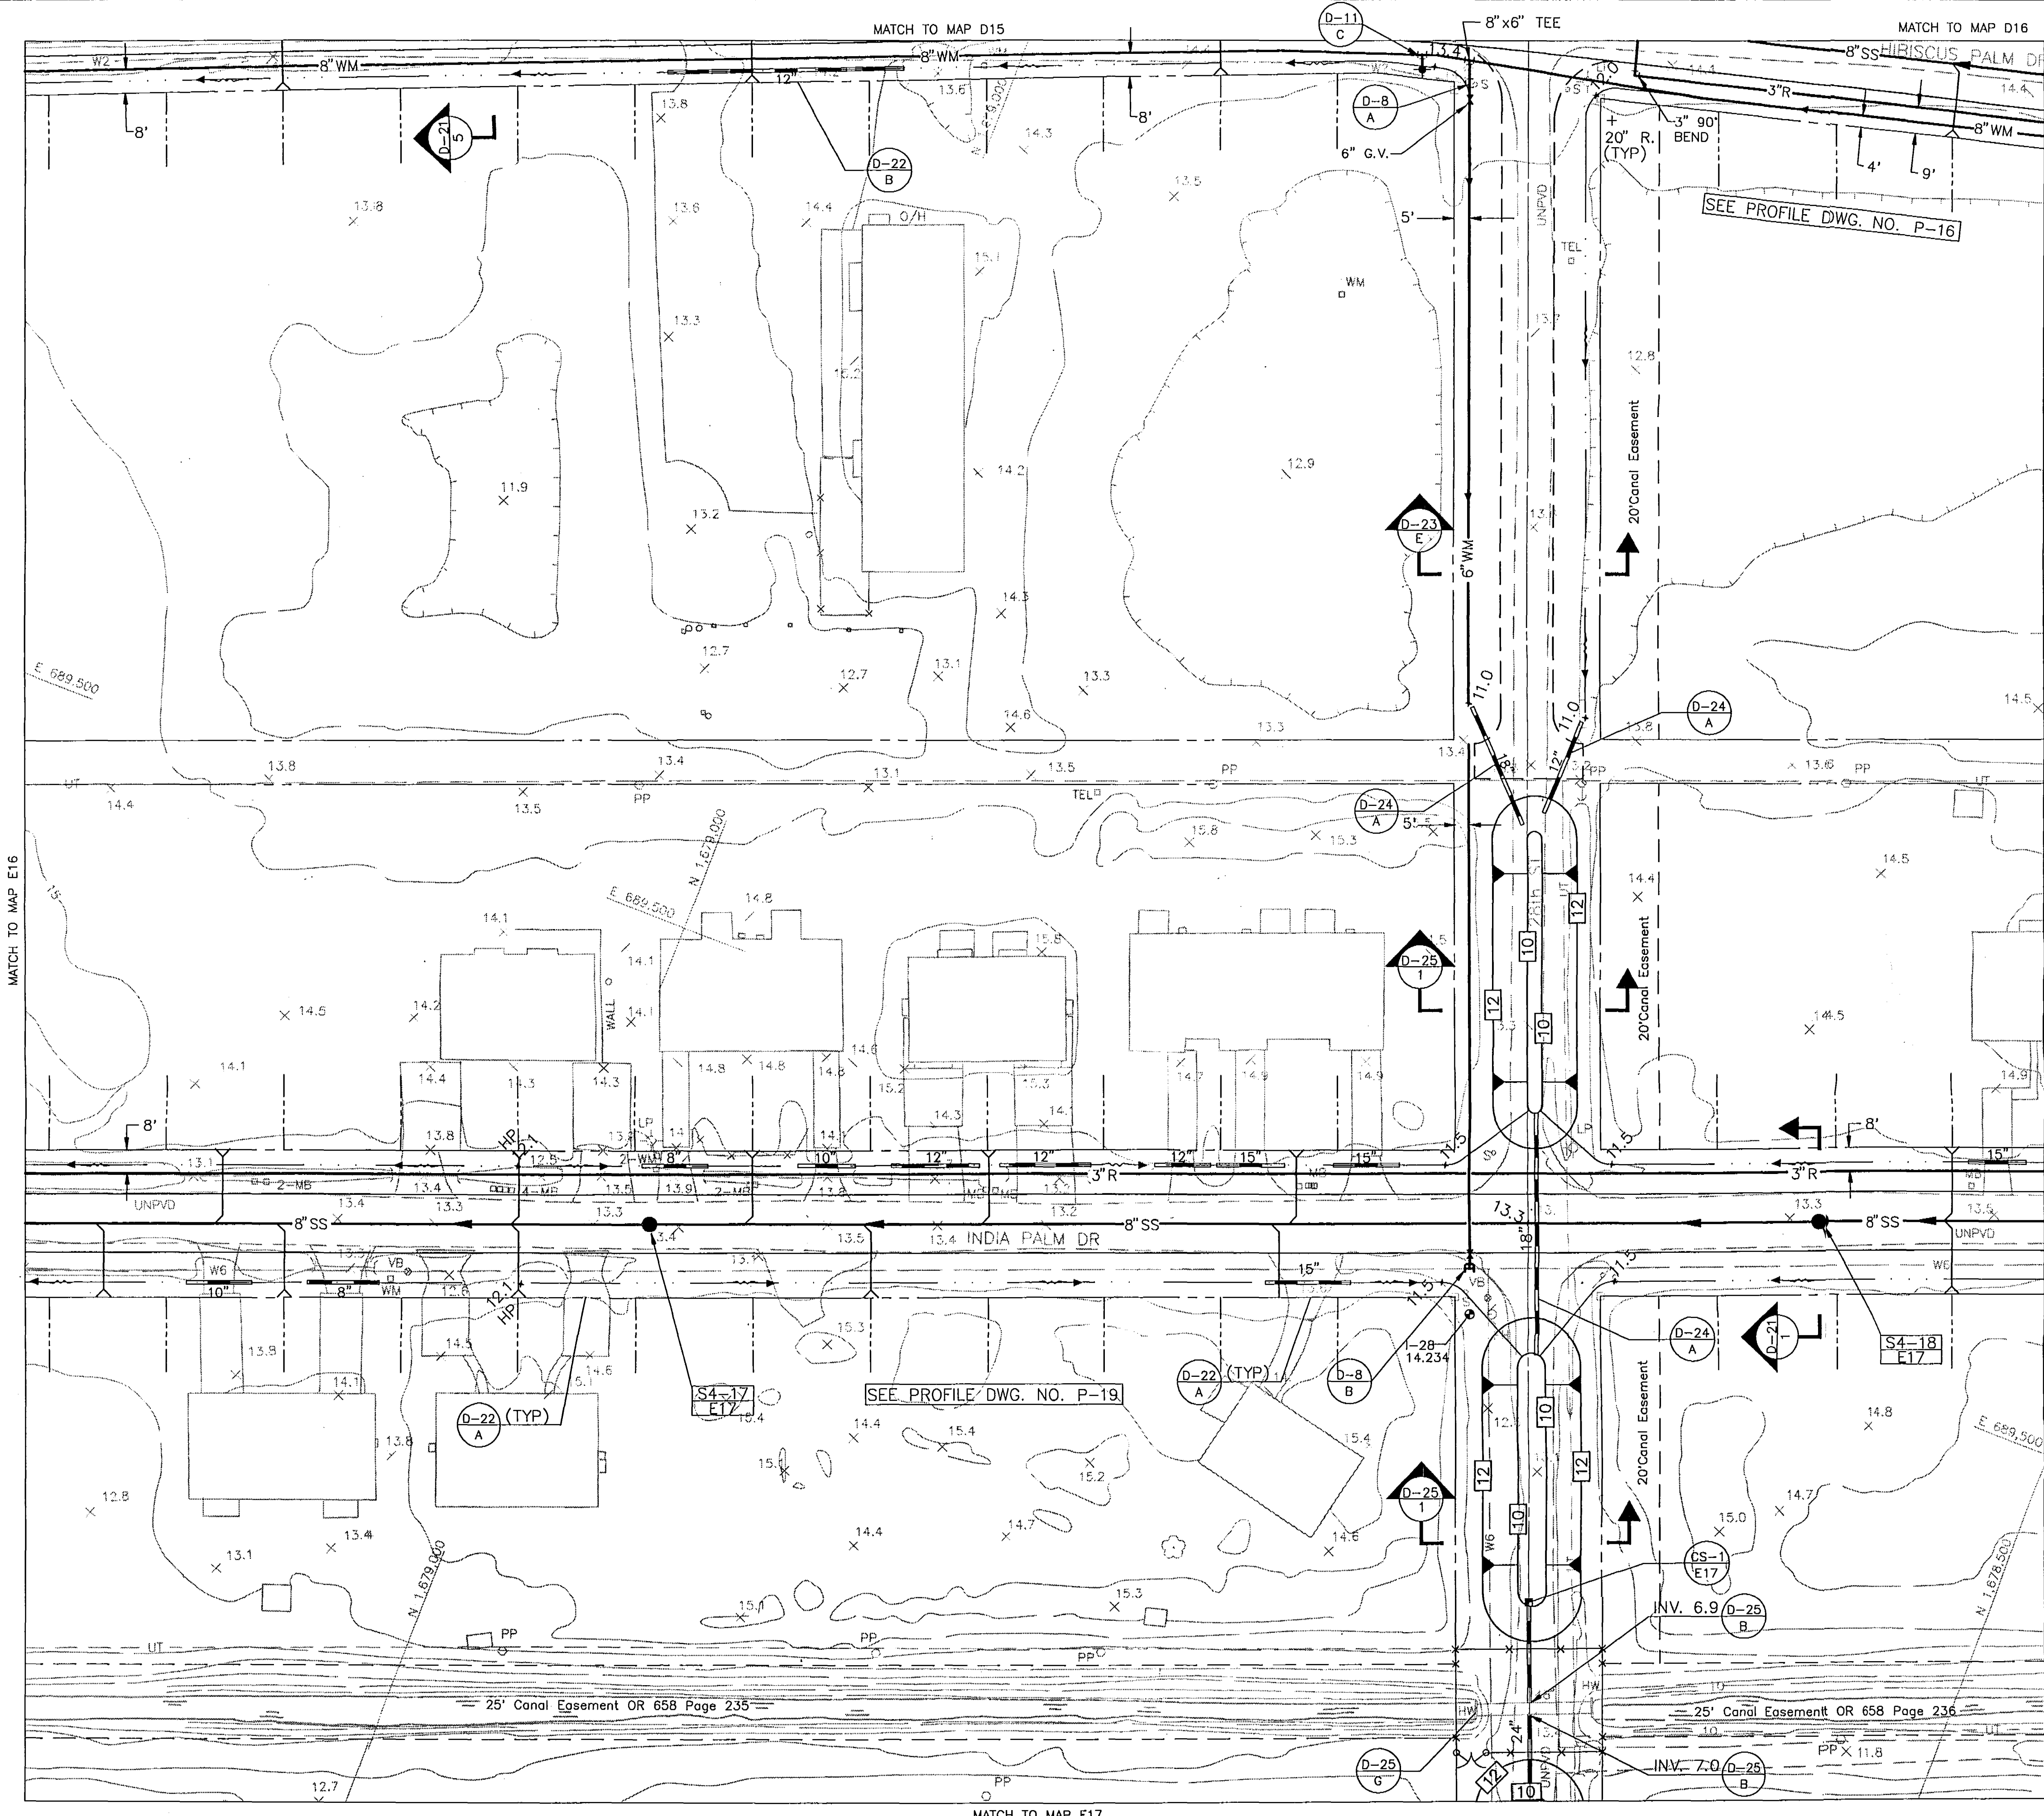

STRUCTURE NUMBER	COORDINATE	TOP ELEV.	INVERTS
S4-17 E17	N 1678974.89 E 689401.56	13.22	4.01
S4-18 E17	N 1678601.90 E 689546.09	13.36	5.14

STRUCT. NO./TYPE	COORDINATE	DETAIL REF.	TOP OR CONTROL EL.	INVERTS
CS-1 E17	N. 1678648.29 E. 689389.63	D-25 E	11.4	7.0

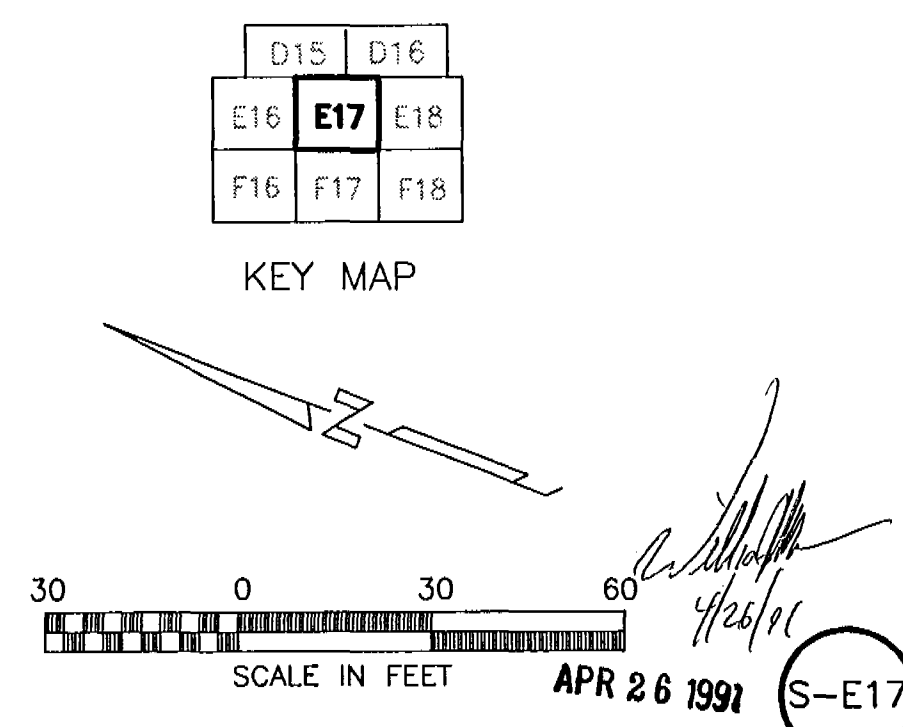


DATE	REVISIONS	REVISED BY	CHECKED BY	CADD FILE NAME	8745E17

DYER, RIDDLE, MILLS & PRECOURT, INC.
 ENGINEERS • SURVEYORS • SCIENTISTS • PLANNERS
 ORLANDO — TAMPA

PLAN E17
 CITY OF EDGEWATER, FLORIDA
 FLORIDA SHORES CAPITAL IMPROVEMENTS

PROJECT NO. 87-400
 DATE JULY 1990
 SCALE 1"=30'
 SHEET 49 OF 50

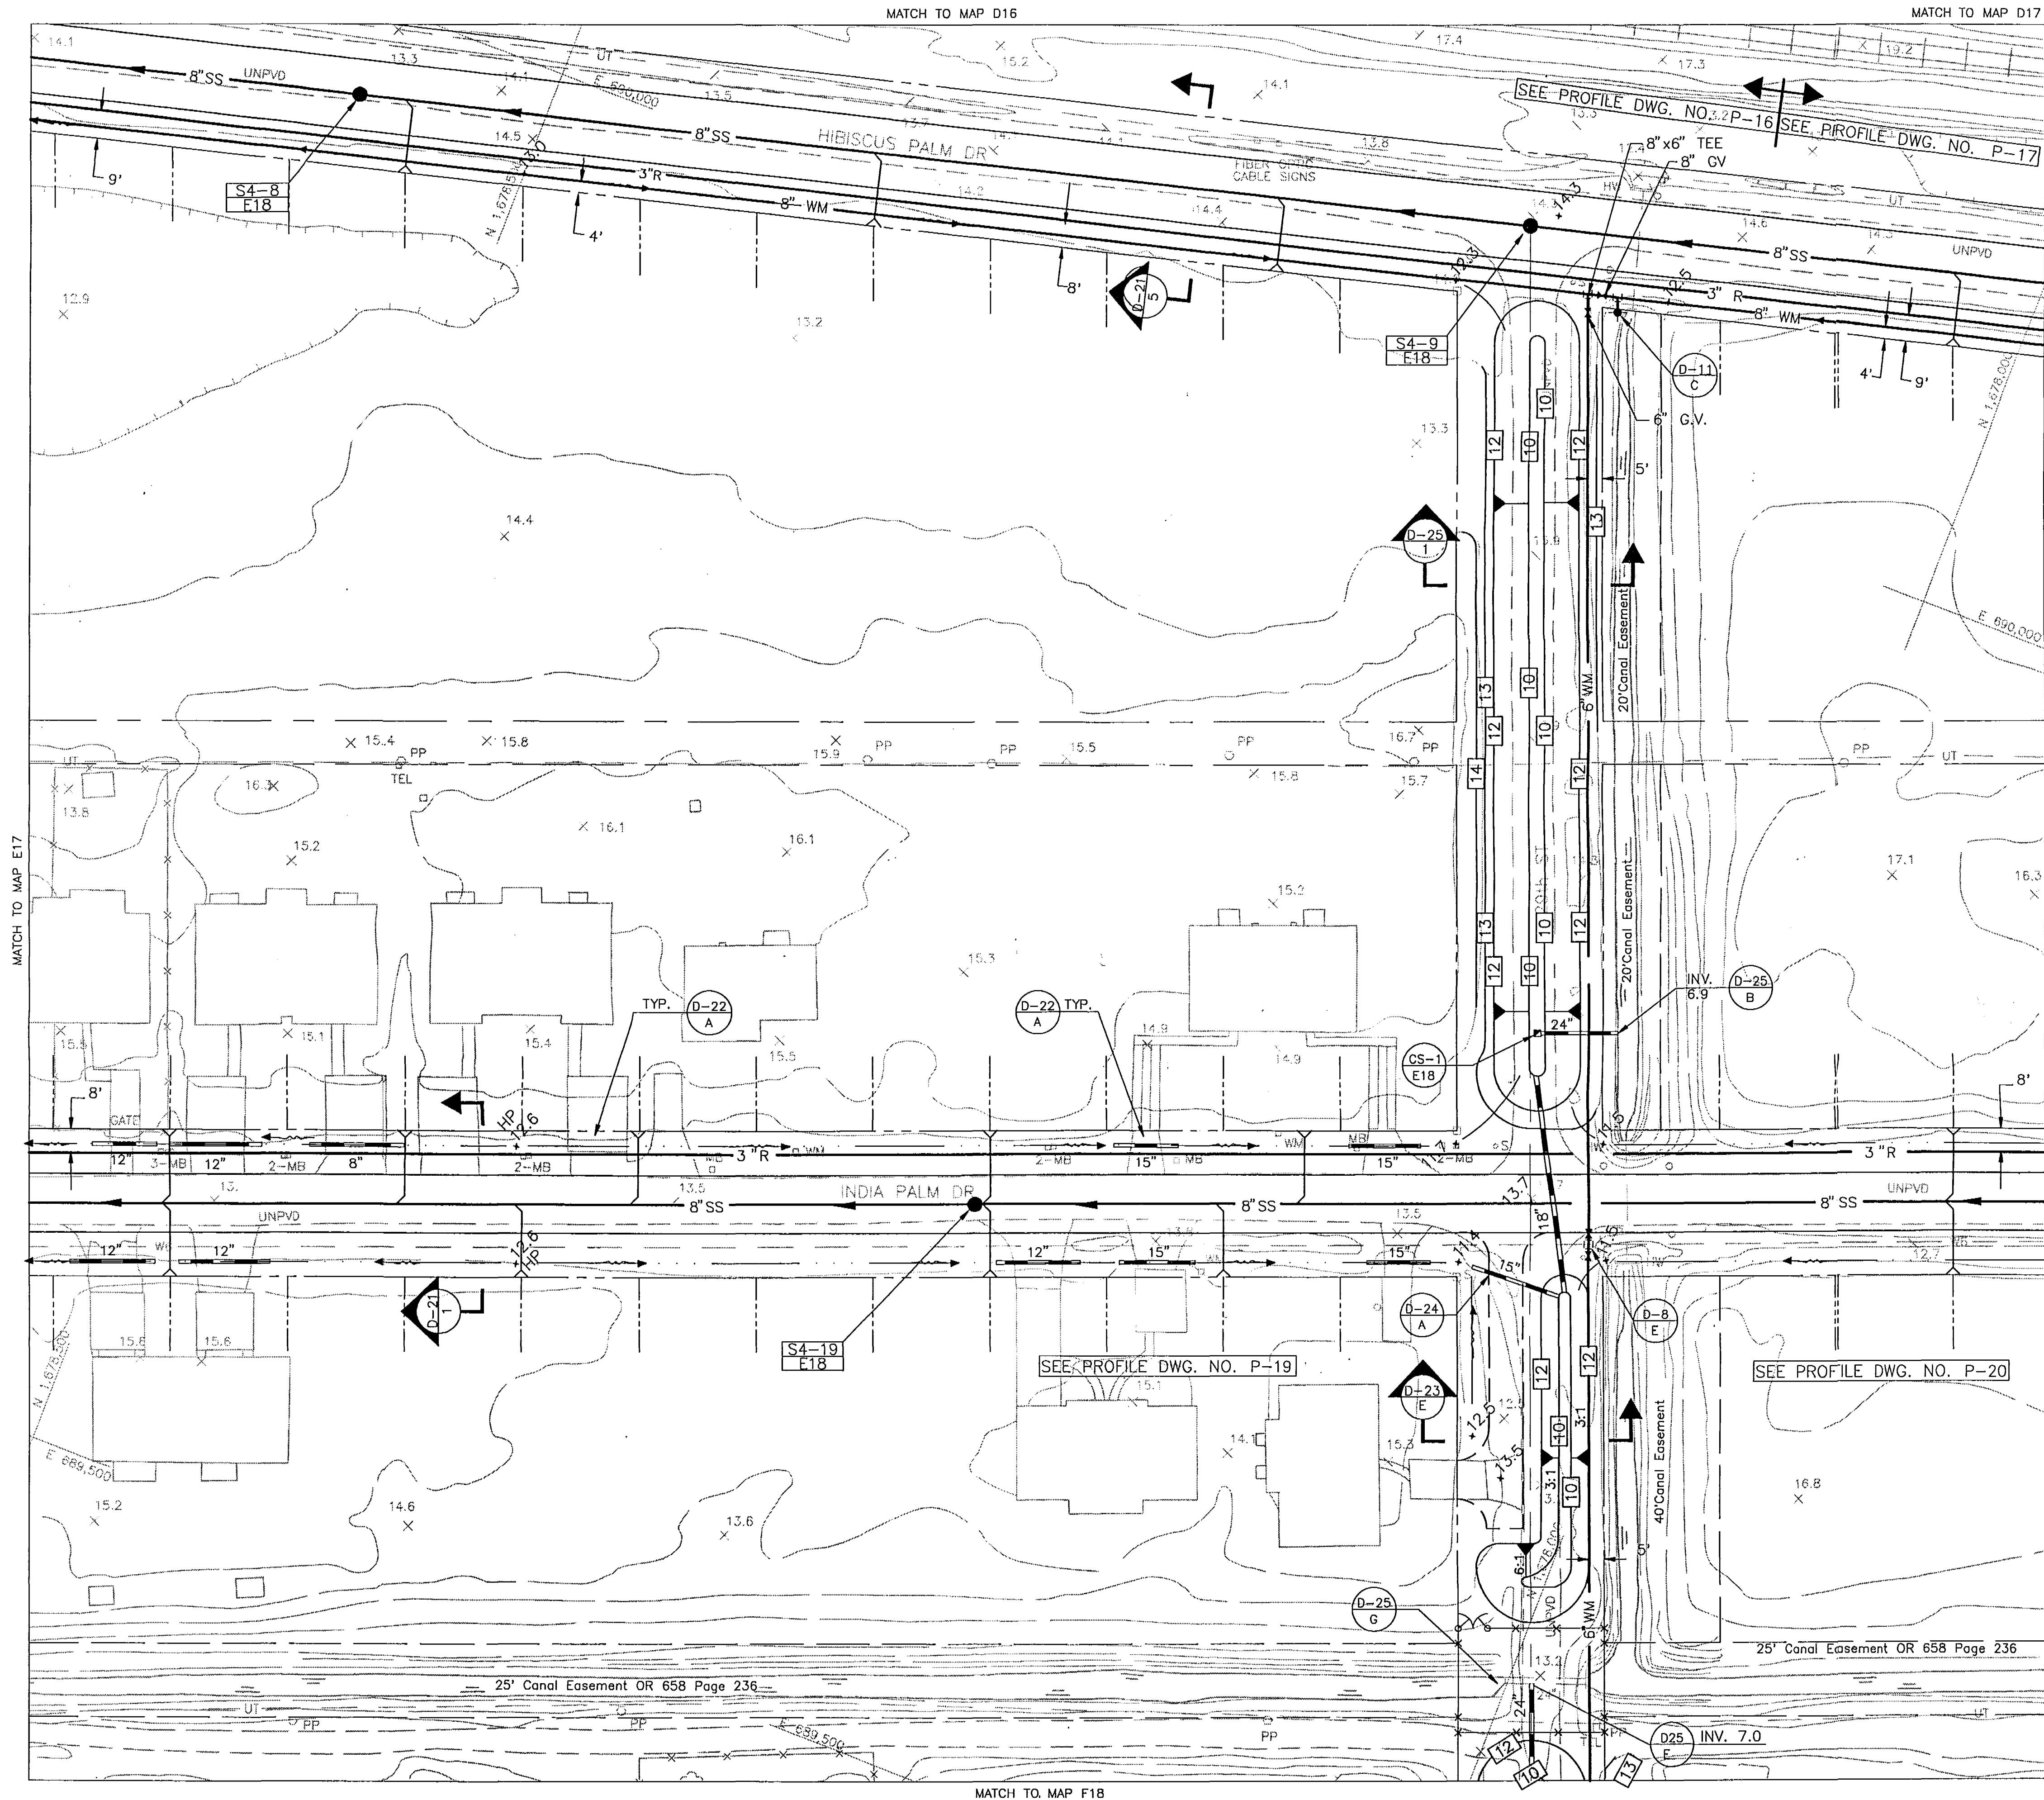


STRUCTURE NUMBER	COORDINATE	TOP ELEV.	INVERTS
S4-8 E18	N 1678561.60 E 689968.59	14.30	6.54
S4-9 E18	N 1678172.46 E 690071.43	14.30	7.66
S4-19 E18	N 1678228.86 E 689690.69	13.60	6.25

STRUCT. NO./TYPE	COORDINATE	DETAIL REF.	TOP OR CONTROL EL.	INVERTS
CS-1 E18	N 1678070.12 E 689814.43	D-25 E	11.4	7.0

D15	D16	D17
E17	E18	E19
F17	F18	F19

KEY MAP

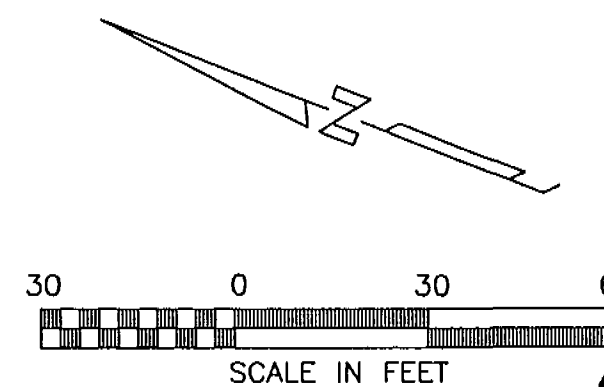

				CADD	NAME	DATE
				DESIGNED BY		
				DRAWN BY		
				CHECKED BY		
				APPROVED BY		
DATE	REVISIONS	REVISED BY	CHECKED BY	CADD FILE NAME	8745E18	



DYER, RIDDLE, MILLS & PRECOURT, INC.
 ENGINEERS • SURVEYORS • SCIENTISTS • PLANNERS
 ORLANDO — TAMPA

PLAN E18
 CITY OF EDGEWATER, FLORIDA
 FLORIDA SHORES CAPITAL IMPROVEMENTS

PROJECT NO. 87-400
 DATE JULY 1990
 SCALE 1"=30'
 SHEET 50 OF 50

RECEIVED
 APR 29 1991
 RECORDS ORLANDO


APR 26 1991
 S-E18

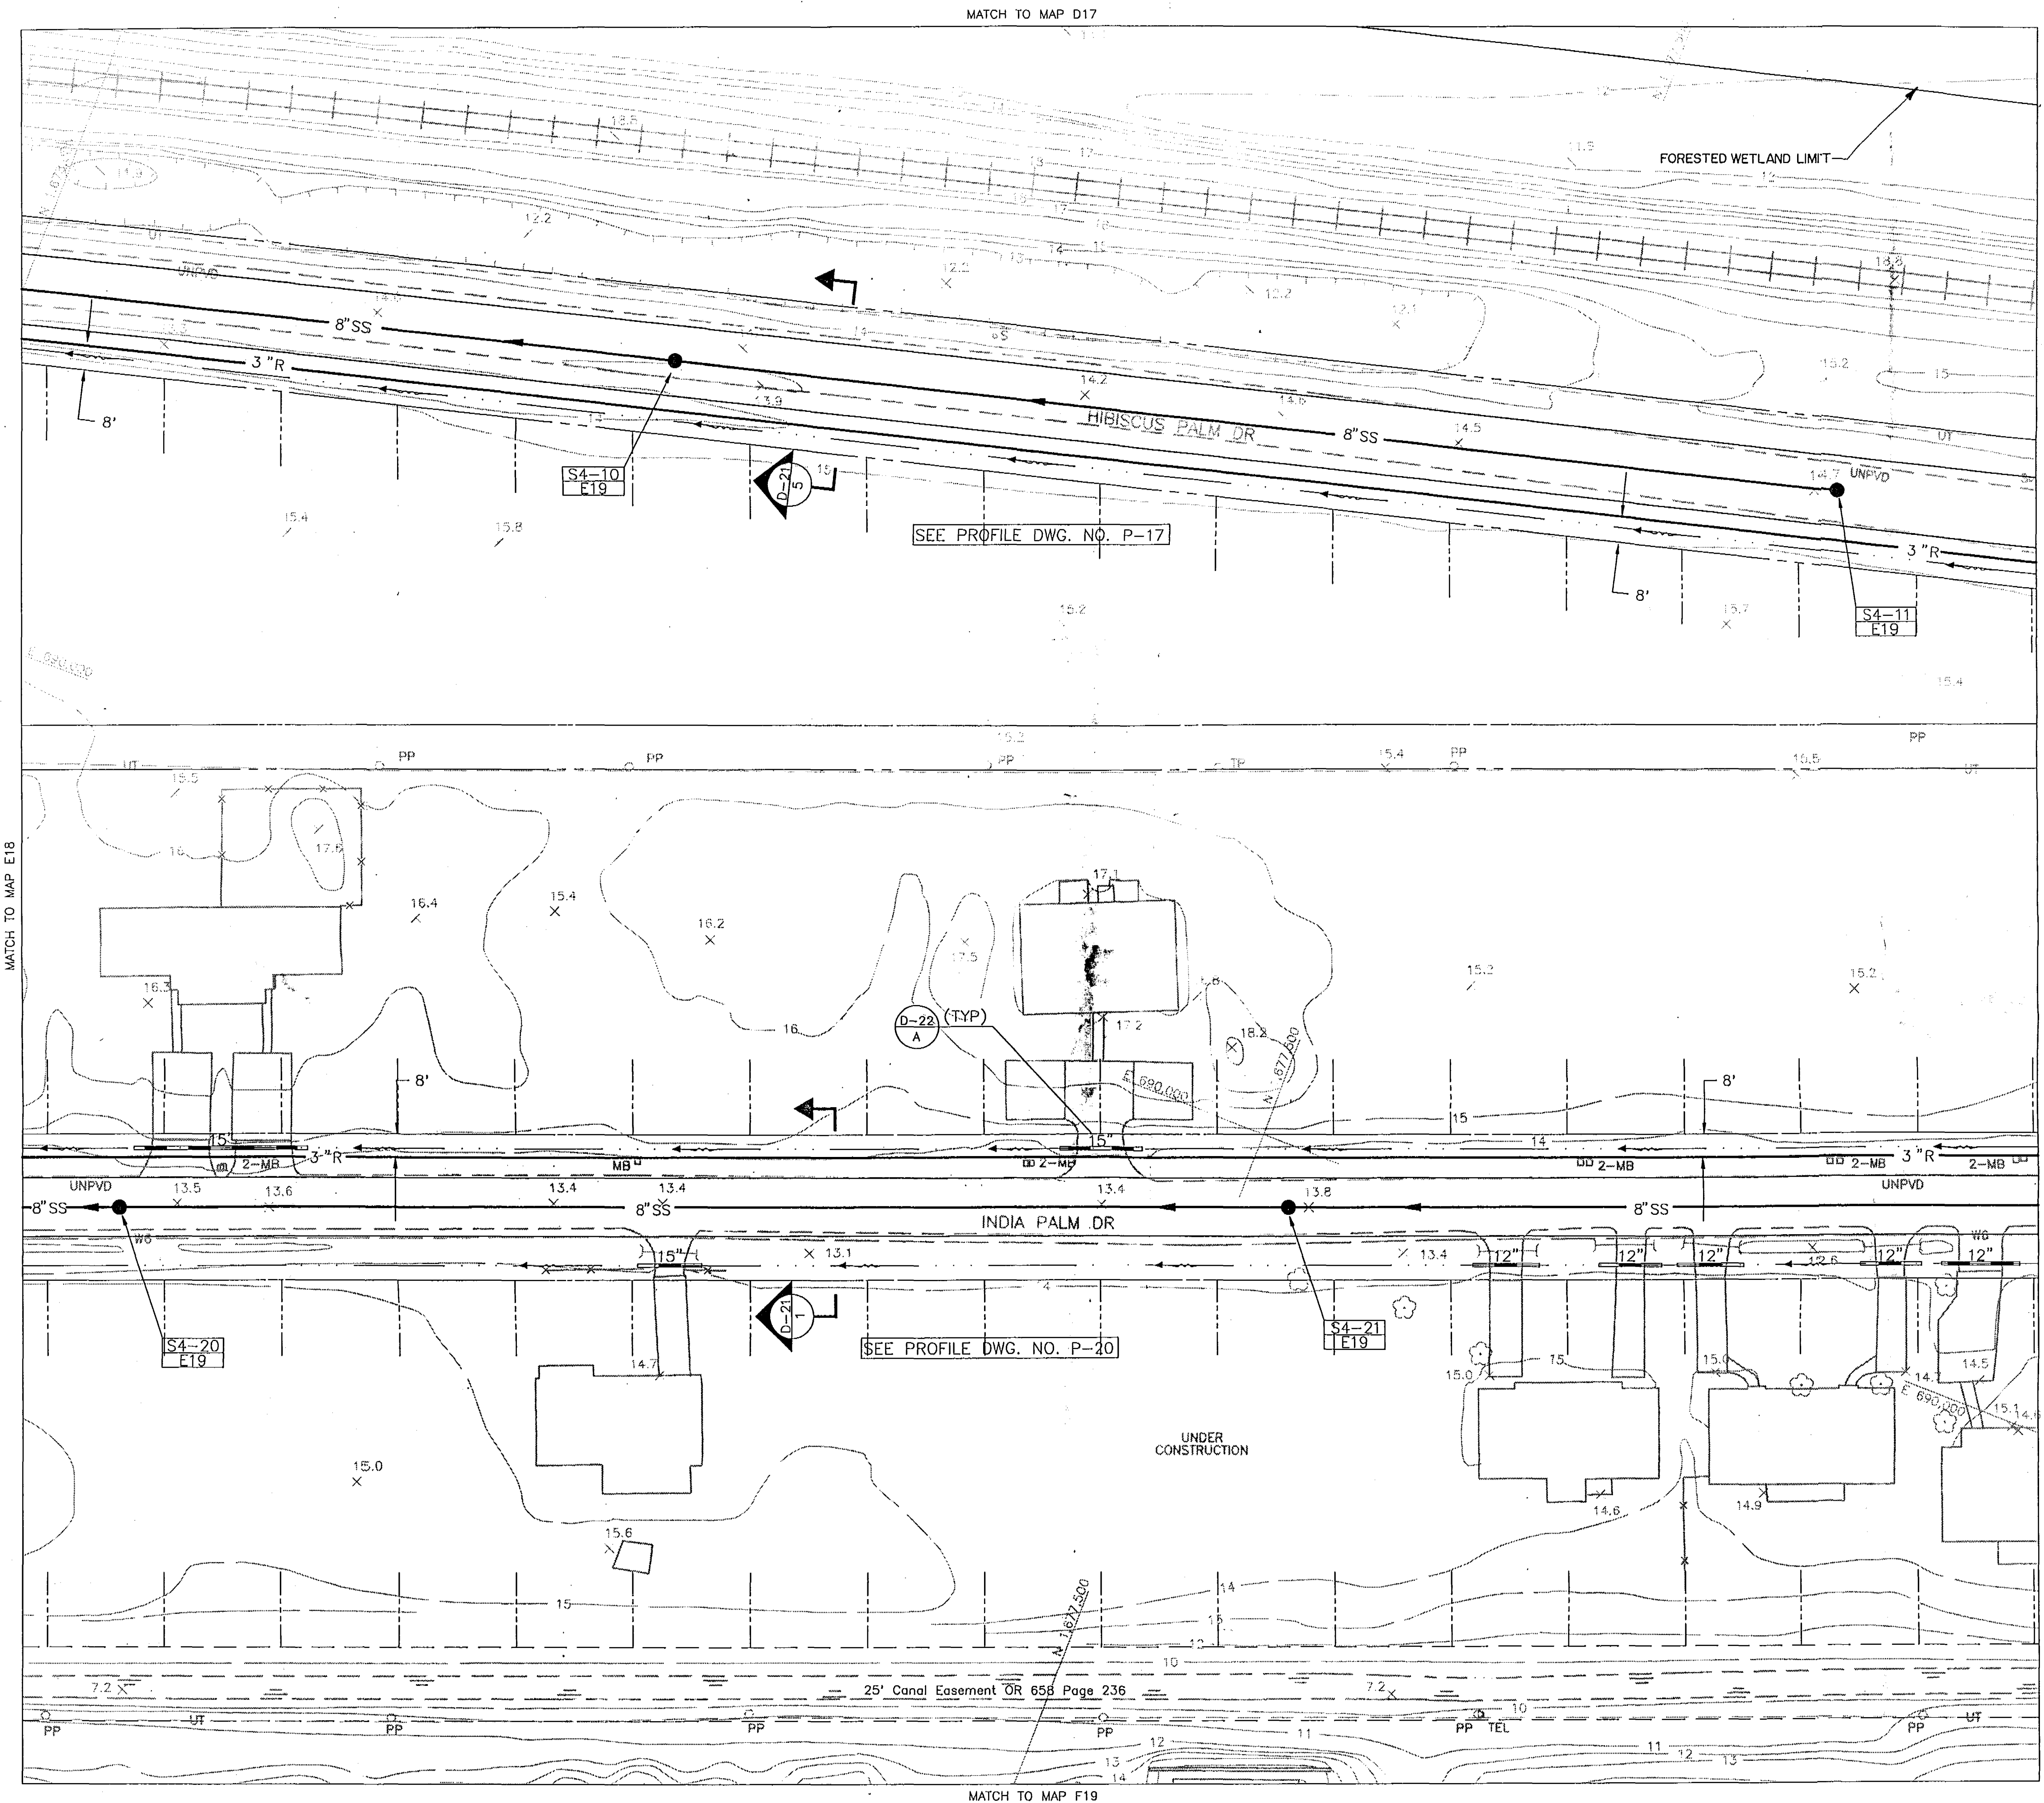

STRUCTURE NUMBER	COORDINATE	TOP ELEV.	INVERTS
S4-10 E19	N 1677783.32 E 690174.28	15.42	8.78
S4-11 E19	N 1677396.59 E 690276.48	16.03	9.90
S4-20 E19	N 1677855.89 E 689835.29	13.82	7.38
S4-21 E19	N 1677482.94 E 689979.86	14.06	8.50

D16	D17
E18	E19
F18	F19

KEY MAP

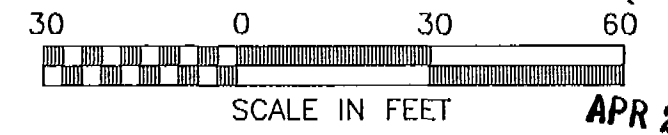

APR 26 1991

CADD		NAME	DATE
DESIGNED BY		JS	4/90
DRAWN BY			
CHECKED BY			
APPROVED BY			
DATE	REVISIONS	REVISED BY	CHECKED BY
CADD FILE NAME		8747E19	

DYER, RIDDLE, MILLS & PRECOURT, INC.
ENGINEERS • SURVEYORS • SCIENTISTS • PLANNERS

ORLANDO — TAMPA

PLAN E19

CITY OF EDGEWATER, FLORIDA

FLORIDA SHORES CAPITAL IMPROVEMENTS

RECEIVED

APR 29 1991

RECORDED

PROJECT NO. 87-400

DATE APRIL 1990

SCALE 1"=30'

SHEET 51 OF 52

D17		
E19	E20	E21
F19	F20	F21

(S-E20)


DYER, RIDDLE, MILLS & PRECOURT, INC.
 ENGINEERS • SURVEYORS • SCIENTISTS • PLANNERS
 ORLANDO — TAMPA

PLAN
E20

CITY OF EDGEWATER, FLORIDA:
FLORIDA SHORES CAPITAL IMPROVEMENTS

APR 29 1991


RECO³
ORLANDO

87-400

DATE
APRIL 1990

SCALE
1"=30'

SHEET 52 OF --

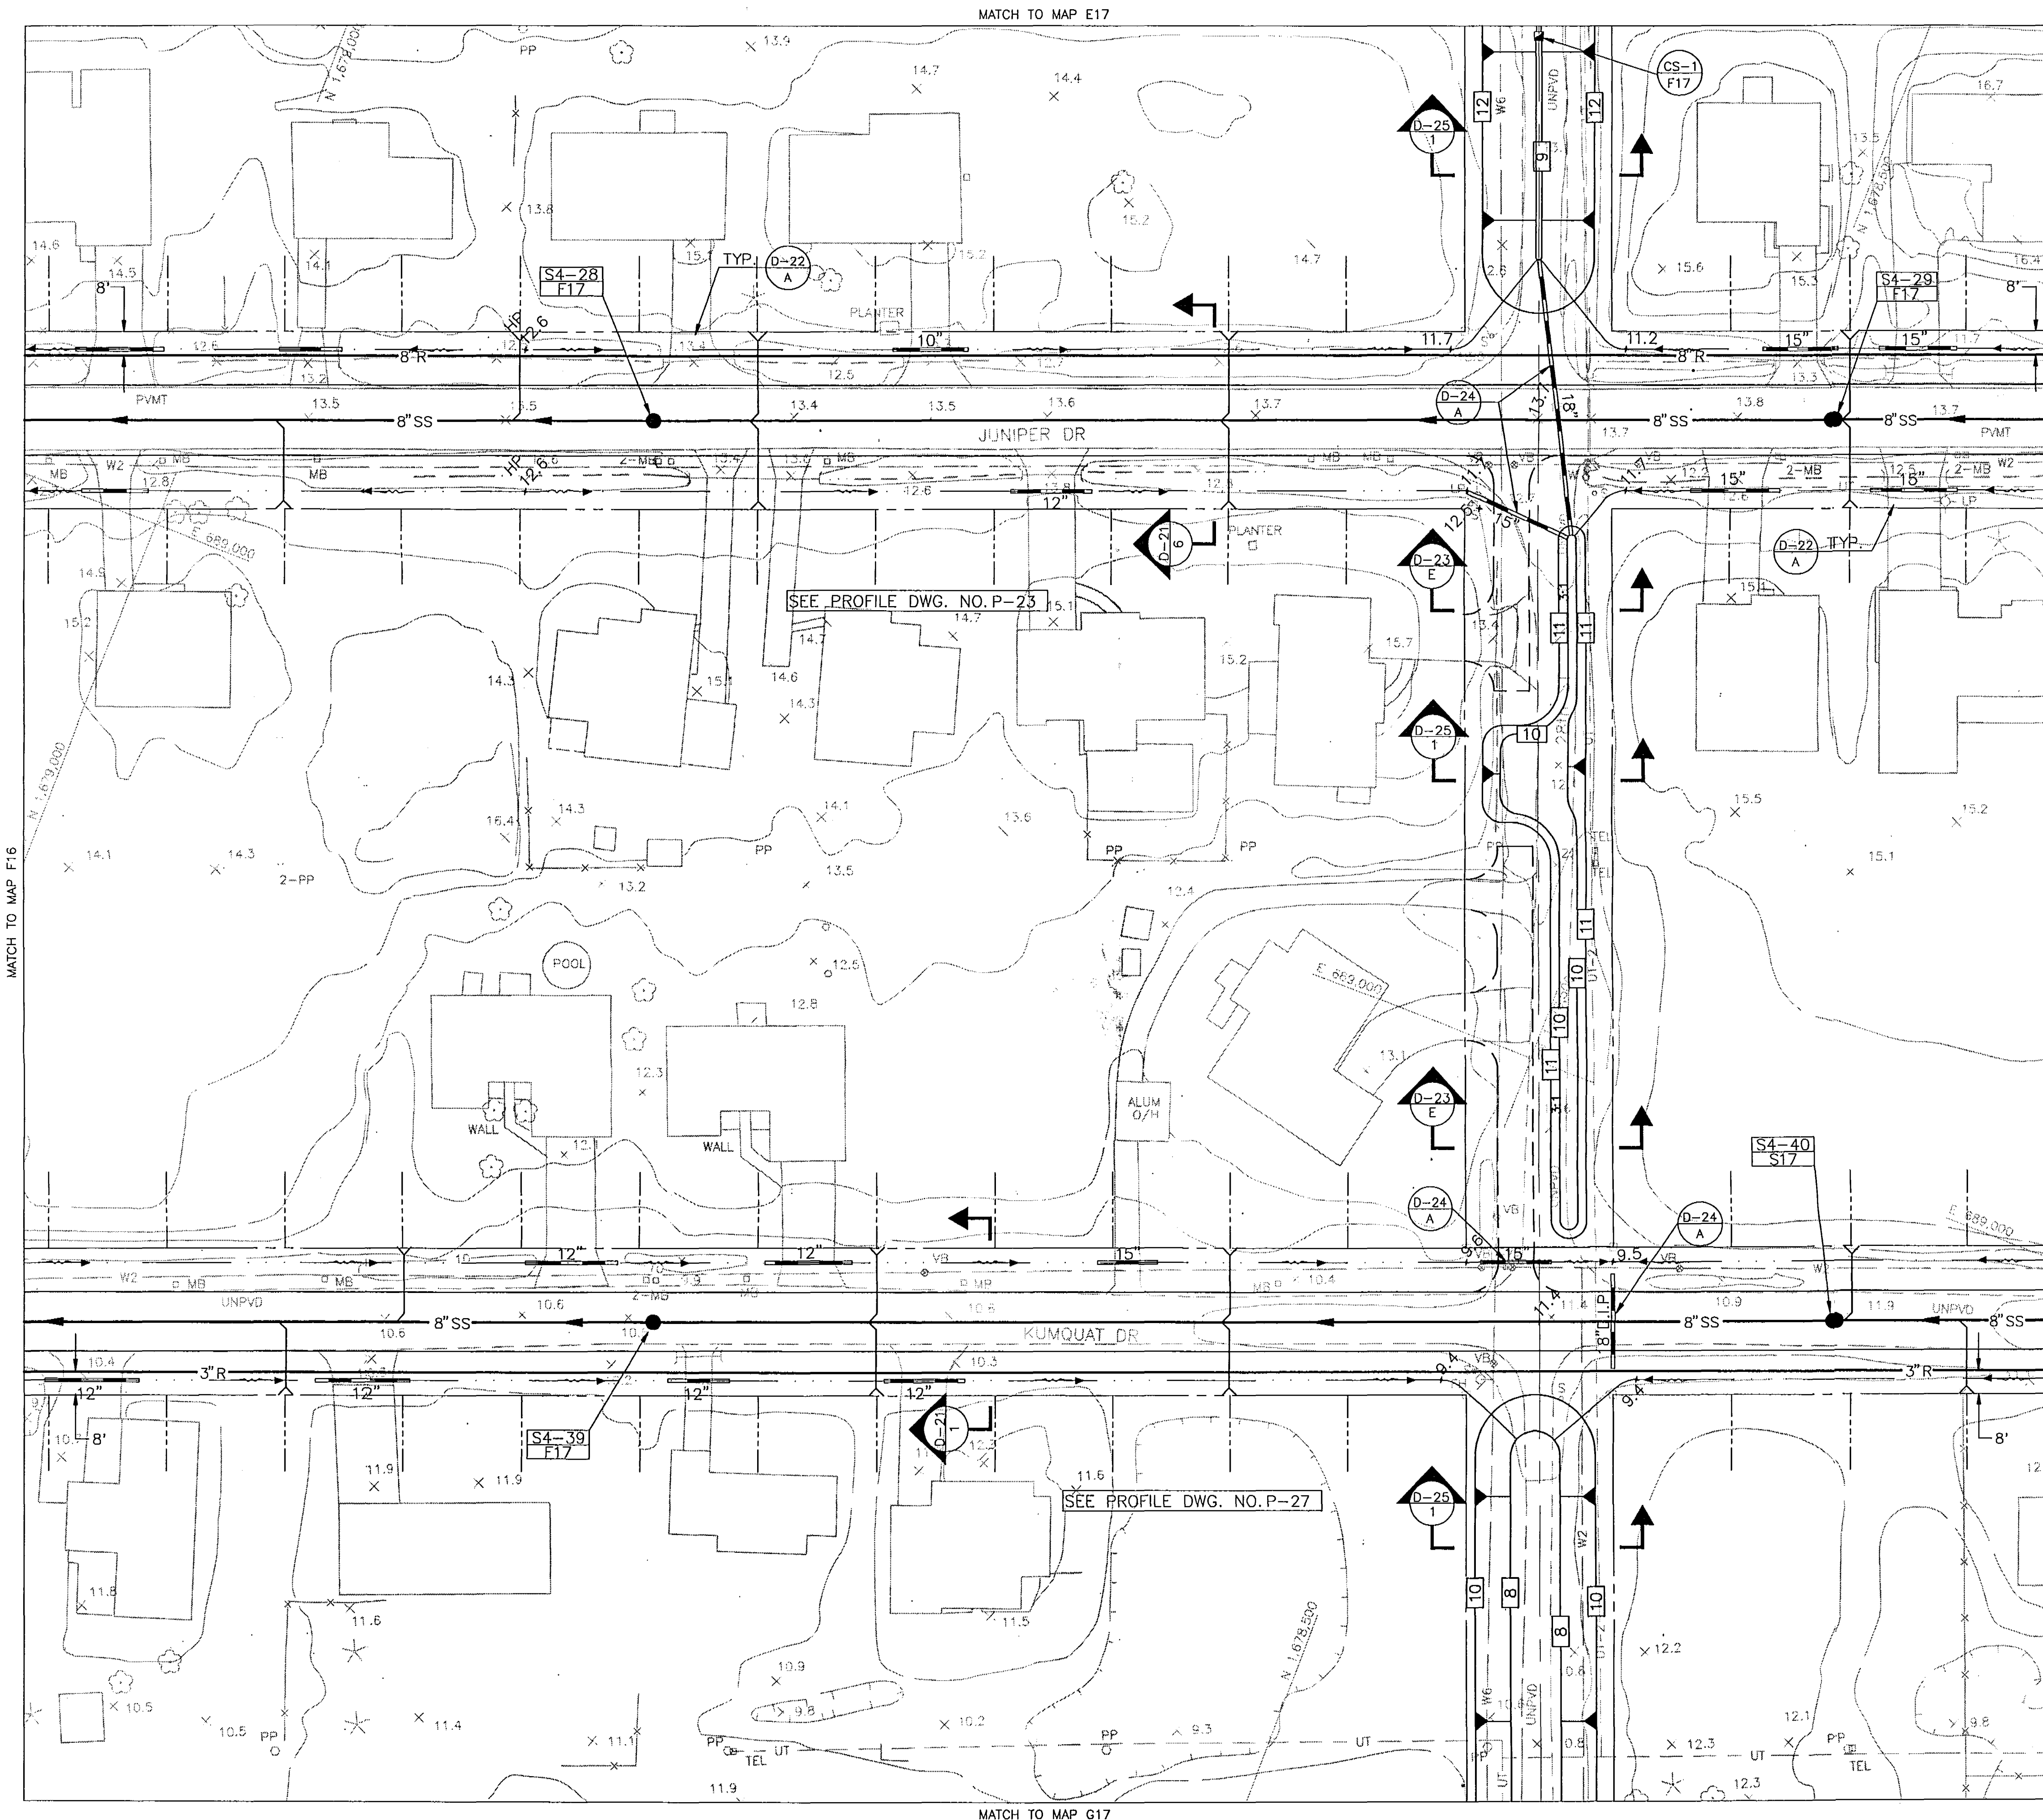


STRUCTURE NUMBER	COORDINATE	TOP ELEV.	INVERTS
S4-28 F17	N 1678855.50 E 689093.79	13.53	5.23
S4-29 F17	N 1678482.54 E 689238.36	13.77	6.35
S4-39 F17	N 1678745.26 E 688809.41	11.34	3.13
S4-40 F17	N 1678372.30 E 688953.98	11.56	4.25

STRUCT. NO./TYPE	COORDINATE	DETAIL REF.	TOP OR CONTROL EL.	INVERTS
CS-1 F17	N 1678622.63 E 689323.47	D-25 E	10.4	7.0

E16	E17	E18
F16	F17	F18
G16	G17	G18

KEY MAP

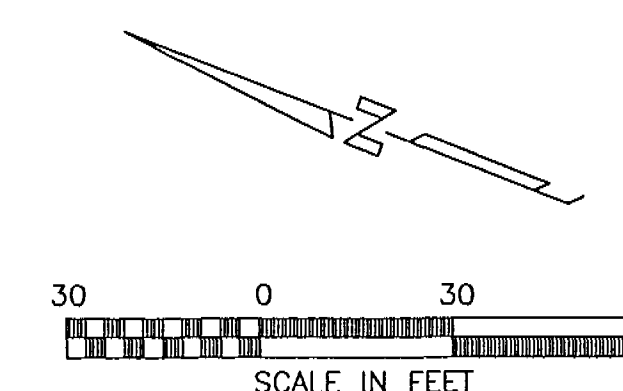


				CADD	NAME	DATE
				DESIGNED BY		
				DRAWN BY		
				CHECKED BY		
				APPROVED BY		
DATE	REVISIONS	REVISED BY	CHECKED BY	CADD FILE NAME	8745F17	


DYER, RIDDLE, MILLS & PRECOURT, INC.
 ENGINEERS • SURVEYORS • SCIENTISTS • PLANNERS
 ORLANDO — TAMPA


PLAN F17
 CITY OF EDGEWATER, FLORIDA
 FLORIDA SHORES CAPITAL IMPROVEMENTS

PROJECT NO. 87-400
 DATE JULY 1990
 SCALE 1"=30'
 SHEET 70 OF 70


APR 29 1991
 REC'D ORLANDO

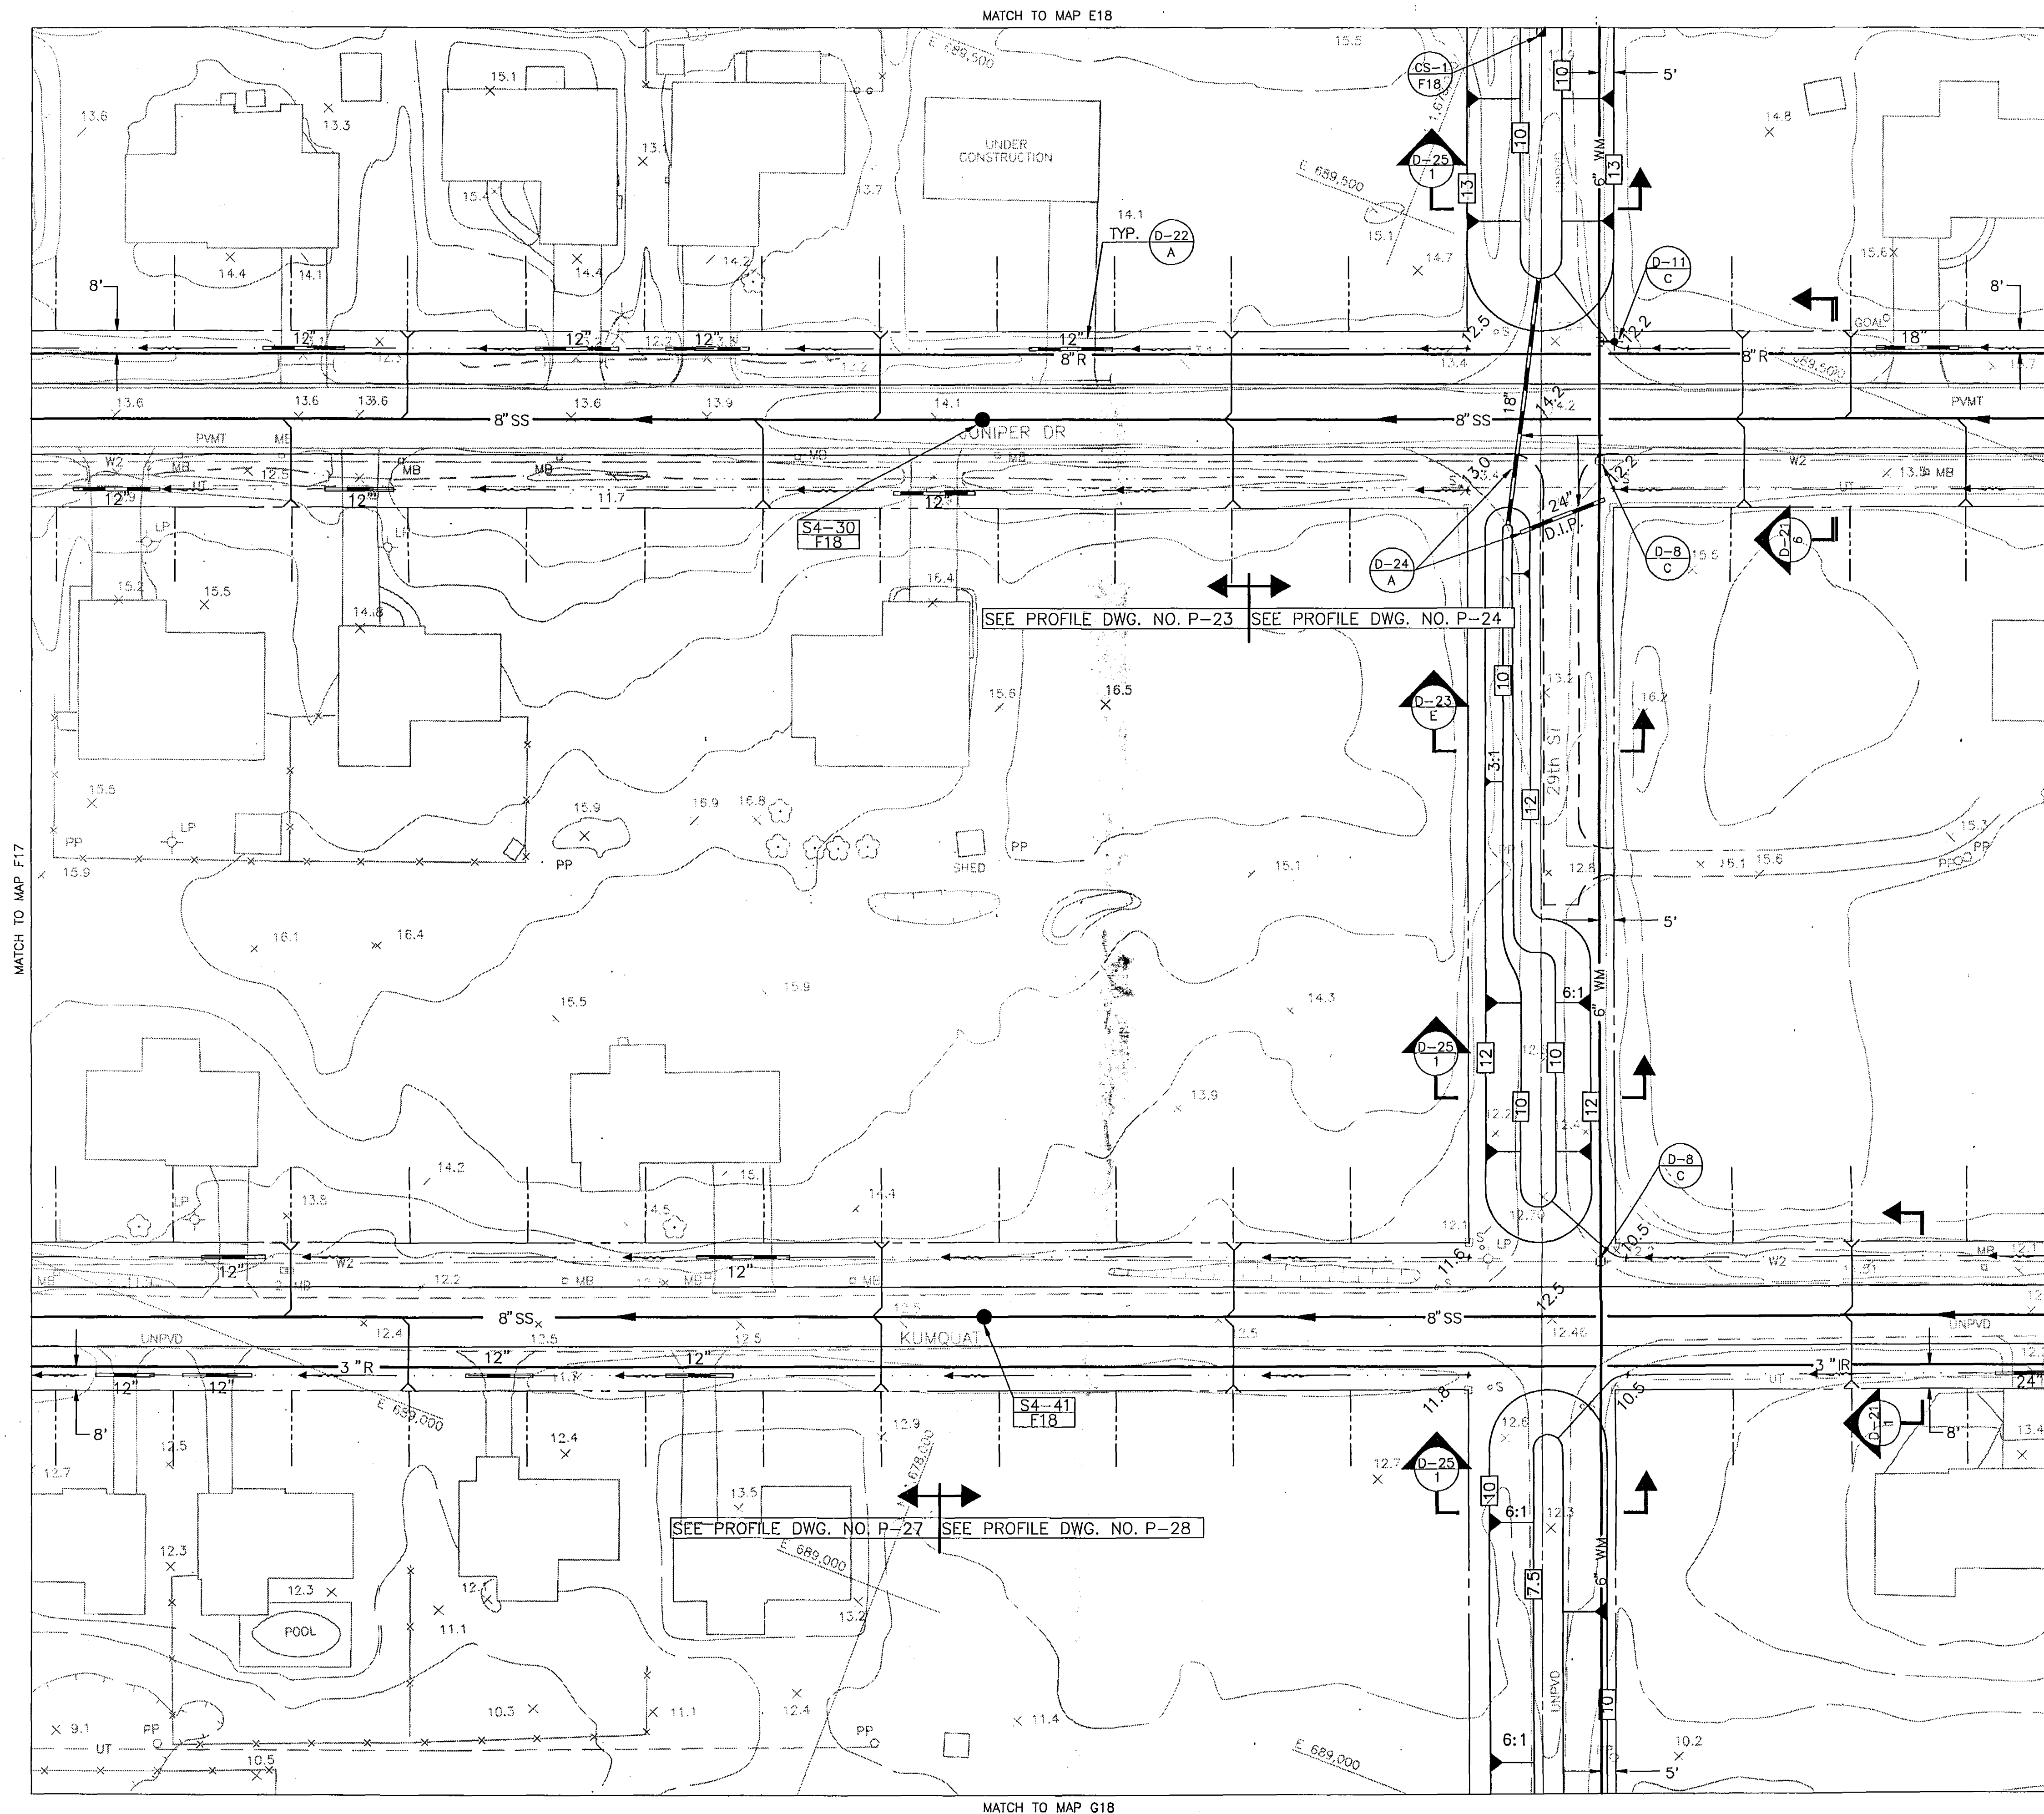

STRUCTURE NUMBER	COORDINATE	TOP ELEV.	INVERTS
S4-30 F18	N 1678109.56 E 689382.95	00.00	7.47
S4-41 F18	N 1677999.34 E 689098.55	00.00	5.37

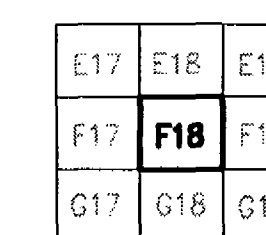[illegible]



KEY MAP

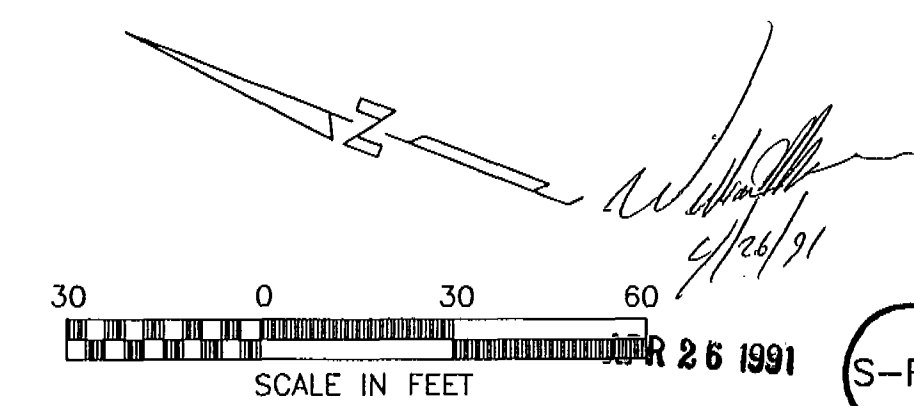

						CADD	NAME	DATE
						DESIGNED BY		
						DRAWN BY		
						CHECKED BY		
						APPROVED BY		
DATE	REVISIONS			REVISED BY	CHECKED BY	CADD FILE NAME		8745F18


DYER, RIDDLE, MILLS & PRECOURT, INC.
ENGINEERS • SURVEYORS • SCIENTISTS • PLANNERS
ORLANDO — TAMPA


PLAN F18 CITY OF EDGEWATER, FLORIDA FLORIDA SHORES CAPITAL IMPROVEMENT DISTRICT RECEIVED APR 29 1991 RECORDS & COMMUNICATIONS ISLAND		PROJECT NO. 87-400 DATE JULY 1990 SCALE 1" = 30' SHEET 71 OF 71
--	--	---

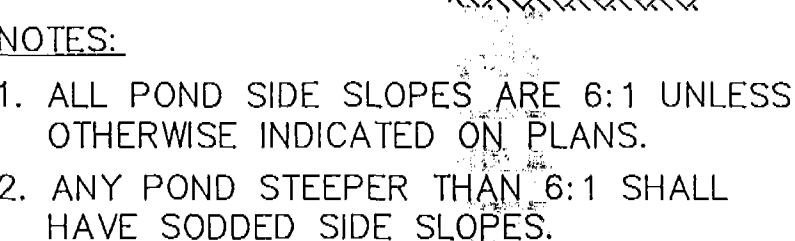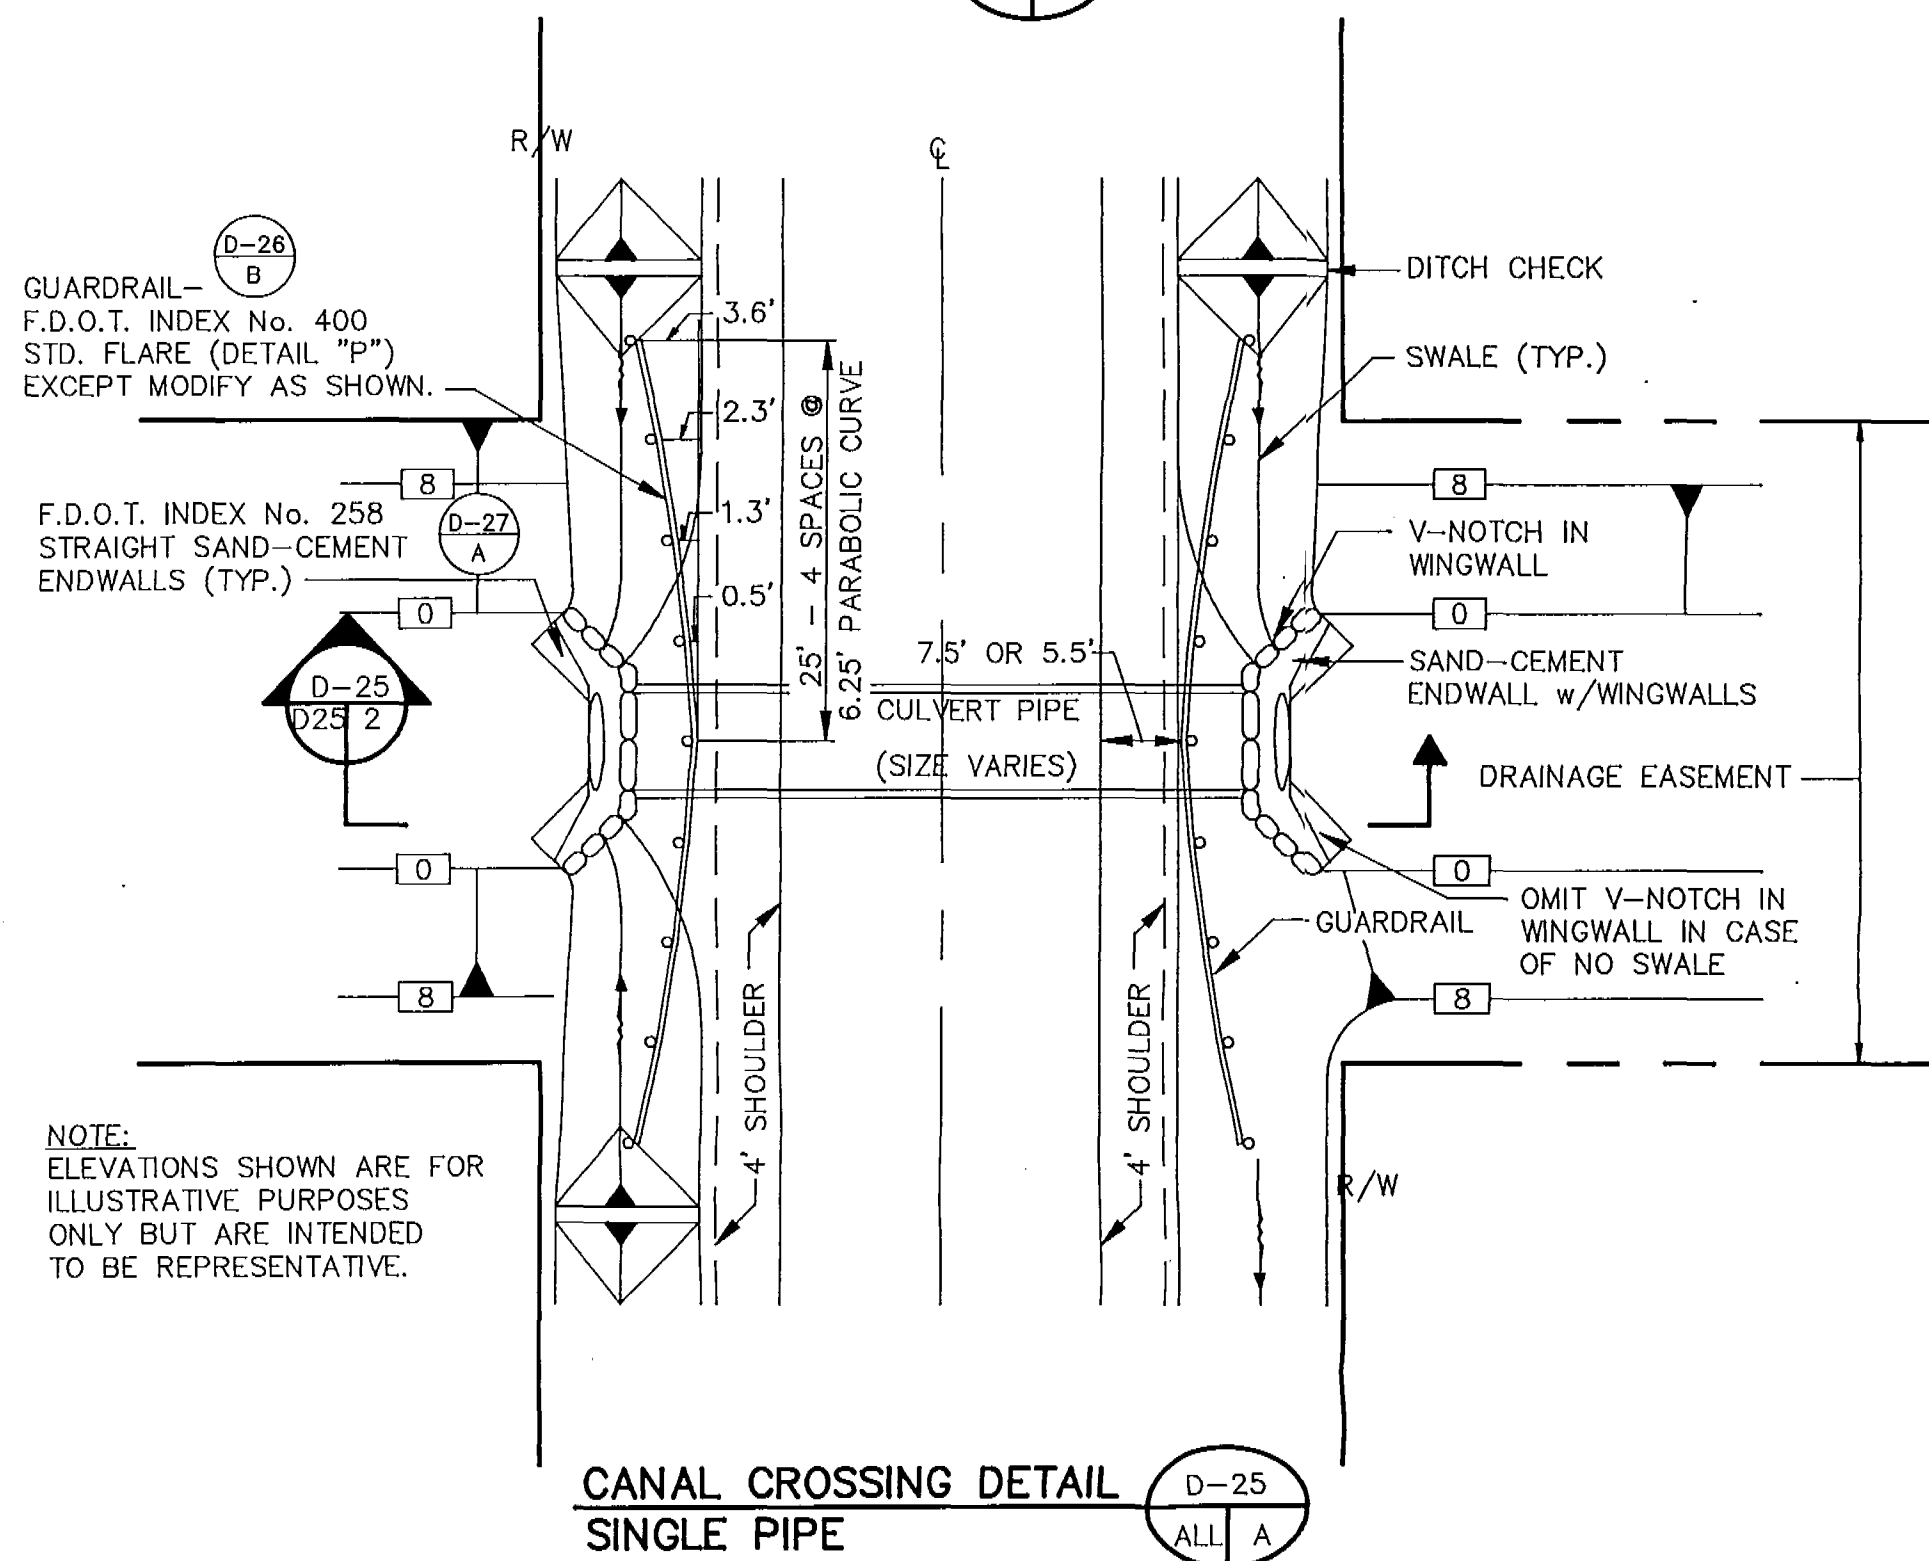




FOR ALL UP STREAM PONDS



NOTE: SEE DETAIL D-26/C FOR
CHAIN LINK FENCE

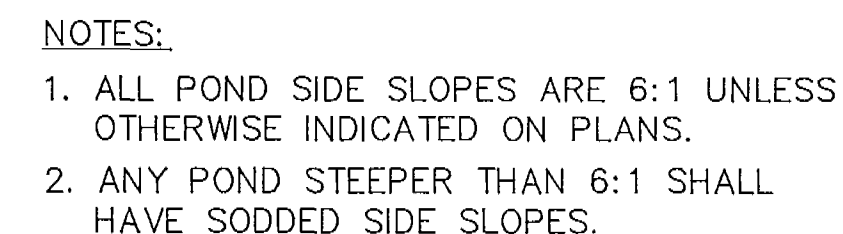


△ FOR ALL DISCHARGE PONDS (MOST DOWN STREAM)

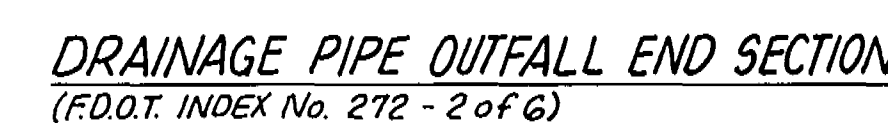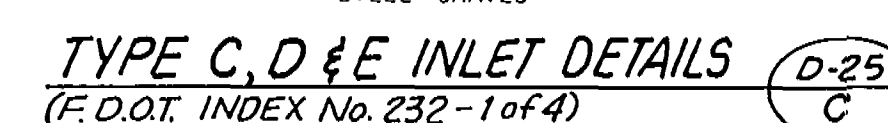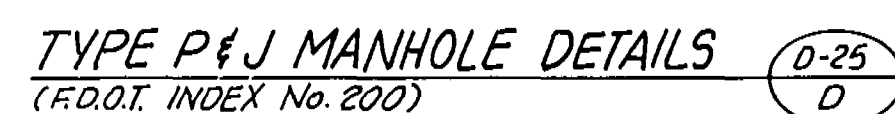



DYER, RIDDLE, MILLS & PRECOURT, INC.
 ENGINEERS • SURVEYORS • SCIENTISTS • PLANNERS
 ORLANDO — TAMPA

DETAIL 25
 CITY OF EDGEWATER, FLORIDA
 FLORIDA SHORES CAPITAL IMPROVEMENTS

PROJECT NO. 87-400
 DATE AUGUST, 1990
 SCALE N.T.S.
 SHEET 402 OF 402

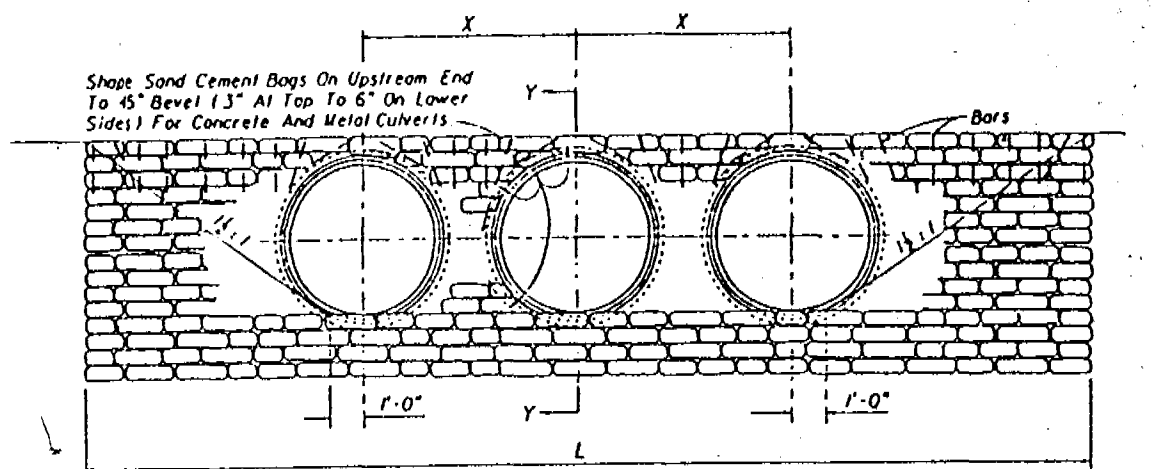


FRONT ELEVATION

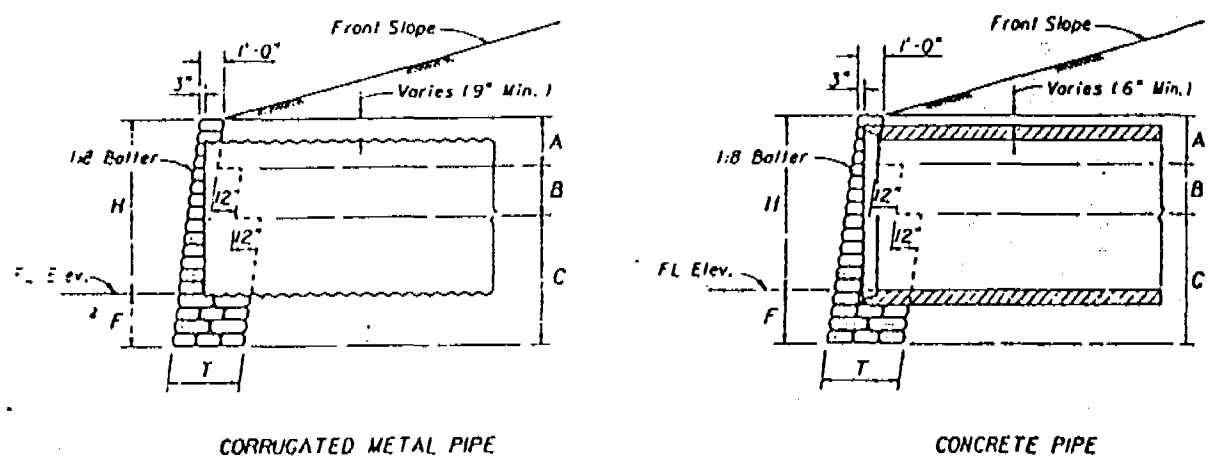


SECTION YY

TABLE OF DIMENSIONS AND QUANTITIES FOR ONE ENDWALL																								
SIZE OF PIPE								ONE PIPE CULVERTS				TWO PIPE CULVERTS				THREE PIPE CULVERTS				FOUR PIPE CULVERTS				
	H	T	A	B	C	F	X	L	RUPRAP CT	CP	CWP	L	RUPRAP CT	CP	CWP	L	RUPRAP CT	CP	CWP	L	RUPRAP CT	CP	CWP	
18"	2'-3"	1'-0"	4'-0"	0'-0"	0'-0"	1'-0"	2'-0"	18'-0"	1.2	1.2	1.2	18'-0"	1.2	1.2	1.2	18'-0"	1.2	1.2	1.2	18'-0"	1.2	1.2	1.2	
24"	2'-6"	1'-0"	4'-0"	0'-0"	0'-0"	1'-0"	2'-0"	24'-0"	1.2	1.2	1.2	24'-0"	1.2	1.2	1.2	24'-0"	1.2	1.2	1.2	24'-0"	1.2	1.2	1.2	
30"	2'-9"	1'-0"	4'-0"	0'-0"	0'-0"	1'-0"	2'-0"	30'-0"	1.2	1.2	1.2	30'-0"	1.2	1.2	1.2	30'-0"	1.2	1.2	1.2	30'-0"	1.2	1.2	1.2	
36"	3'-0"	1'-0"	4'-0"	0'-0"	0'-0"	1'-0"	2'-0"	36'-0"	1.2	1.2	1.2	36'-0"	1.2	1.2	1.2	36'-0"	1.2	1.2	1.2	36'-0"	1.2	1.2	1.2	
42"	3'-3"	1'-0"	4'-0"	0'-0"	0'-0"	1'-0"	2'-0"	42'-0"	1.2	1.2	1.2	42'-0"	1.2	1.2	1.2	42'-0"	1.2	1.2	1.2	42'-0"	1.2	1.2	1.2	
48"	3'-6"	1'-0"	4'-0"	0'-0"	0'-0"	1'-0"	2'-0"	48'-0"	1.2	1.2	1.2	48'-0"	1.2	1.2	1.2	48'-0"	1.2	1.2	1.2	48'-0"	1.2	1.2	1.2	
54"	3'-9"	1'-0"	4'-0"	0'-0"	0'-0"	1'-0"	2'-0"	54'-0"	1.2	1.2	1.2	54'-0"	1.2	1.2	1.2	54'-0"	1.2	1.2	1.2	54'-0"	1.2	1.2	1.2	
60"	4'-0"	1'-0"	4'-0"	0'-0"	0'-0"	1'-0"	2'-0"	60'-0"	1.2	1.2	1.2	60'-0"	1.2	1.2	1.2	60'-0"	1.2	1.2	1.2	60'-0"	1.2	1.2	1.2	
66"	4'-3"	1'-0"	4'-0"	0'-0"	0'-0"	1'-0"	2'-0"	66'-0"	1.2	1.2	1.2	66'-0"	1.2	1.2	1.2	66'-0"	1.2	1.2	1.2	66'-0"	1.2	1.2	1.2	
72"	4'-6"	1'-0"	4'-0"	0'-0"	0'-0"	1'-0"	2'-0"	72'-0"	1.2	1.2	1.2	72'-0"	1.2	1.2	1.2	72'-0"	1.2	1.2	1.2	72'-0"	1.2	1.2	1.2	
78"	4'-9"	1'-0"	4'-0"	0'-0"	0'-0"	1'-0"	2'-0"	78'-0"	1.2	1.2	1.2	78'-0"	1.2	1.2	1.2	78'-0"	1.2	1.2	1.2	78'-0"	1.2	1.2	1.2	
84"	5'-0"	1'-0"	4'-0"	0'-0"	0'-0"	1'-0"	2'-0"	84'-0"	1.2	1.2	1.2	84'-0"	1.2	1.2	1.2	84'-0"	1.2	1.2	1.2	84'-0"	1.2	1.2	1.2	

DETAIL— SAND CEMENT ENDWALL

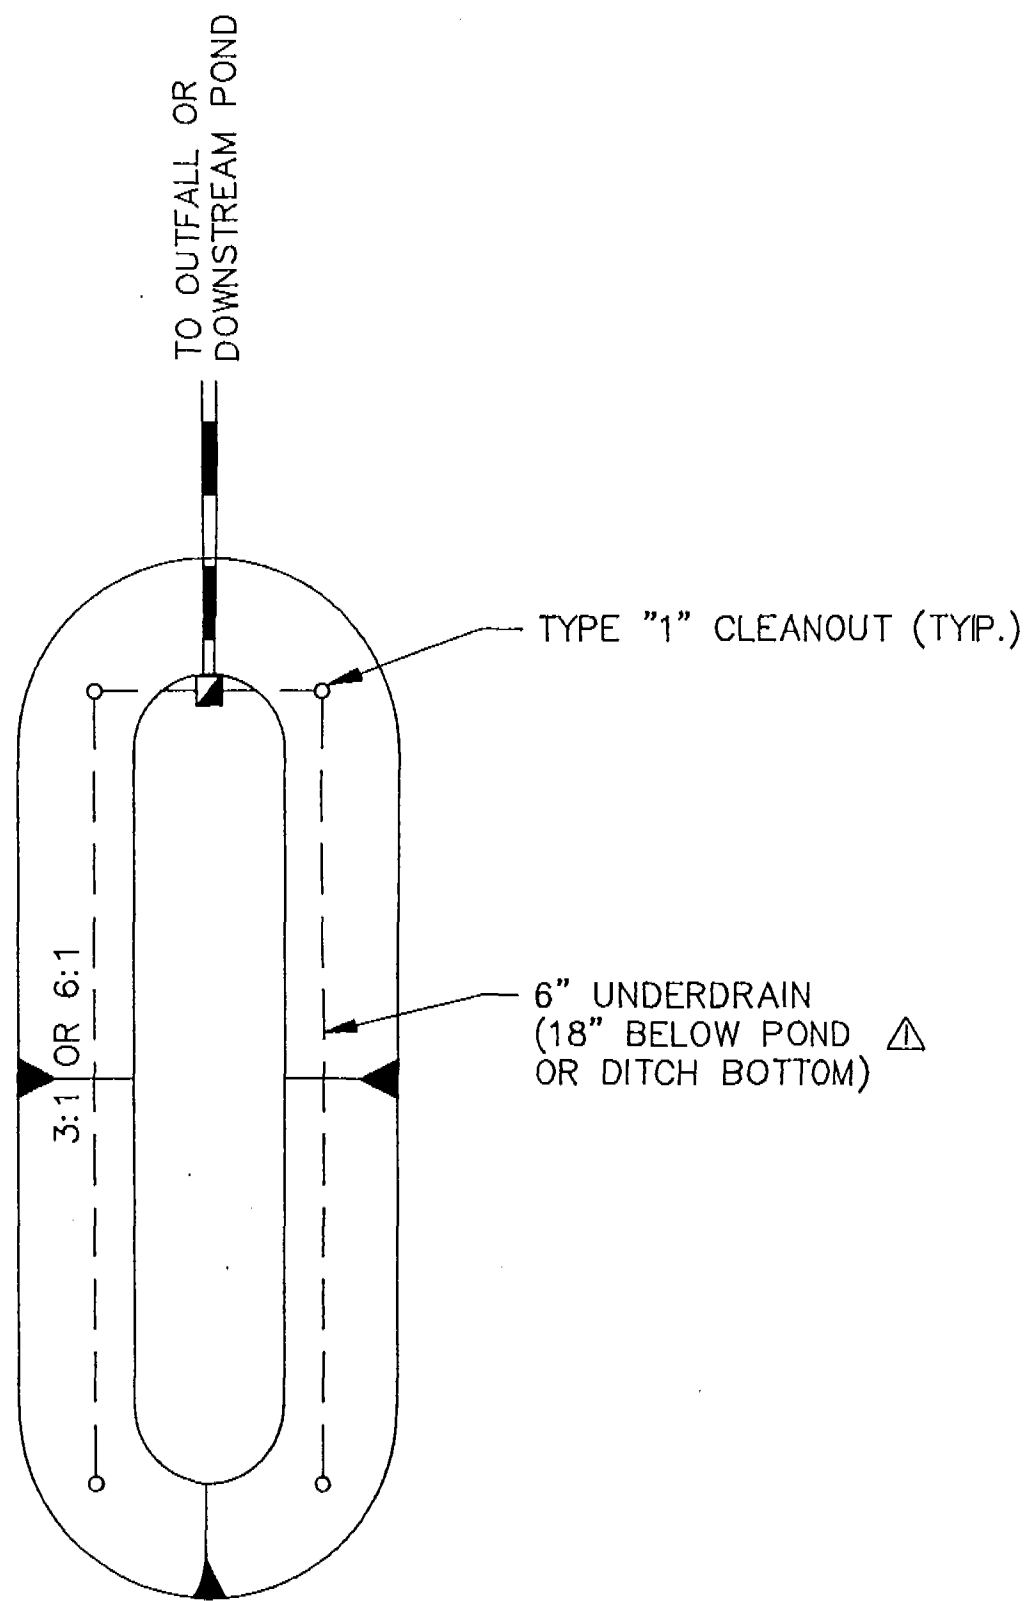


TYPICAL UNDERDRAIN LAYOUT

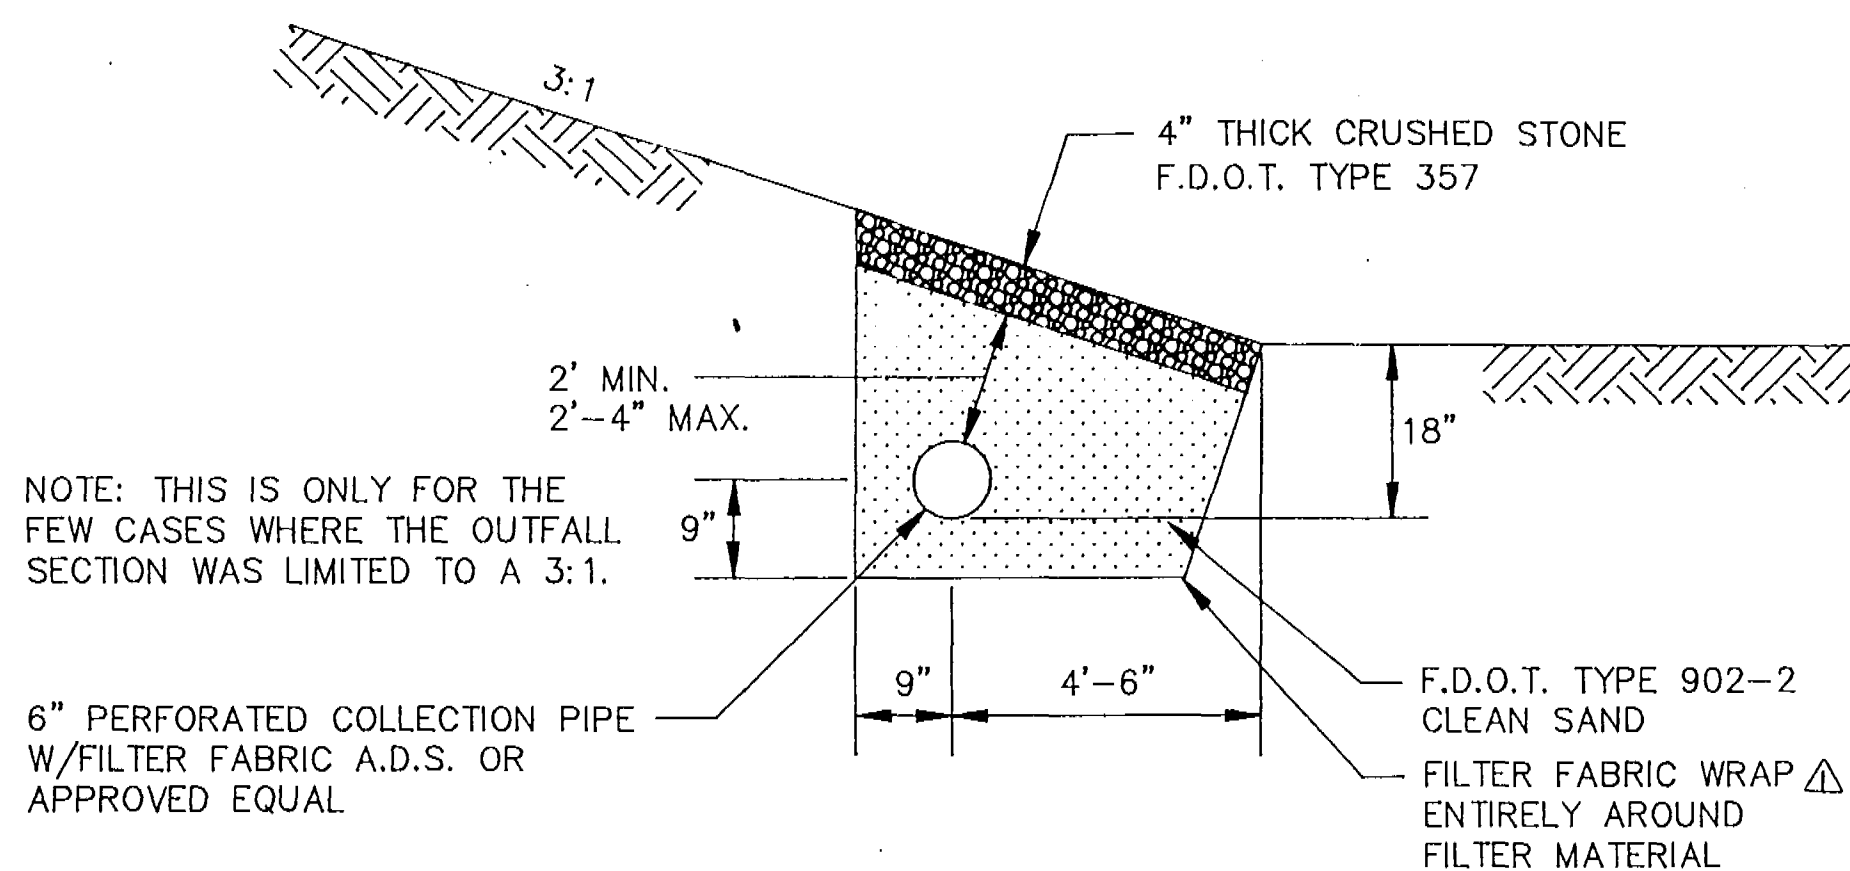

TYPICAL DRY BOTTOM DITCH WITH UNDERDRAIN (3:1 SIDE SLOPE)

FOR ALL DISCHARGE DITCHES (MOST DOWN STREAM)


NOTE: THIS SECTION ONLY APPLIES TO DITCHES WHICH ACT AS THE FINAL DISCHARGE FACILITY WHERE A TYPICAL POND SECTION COULD NOT FIT.

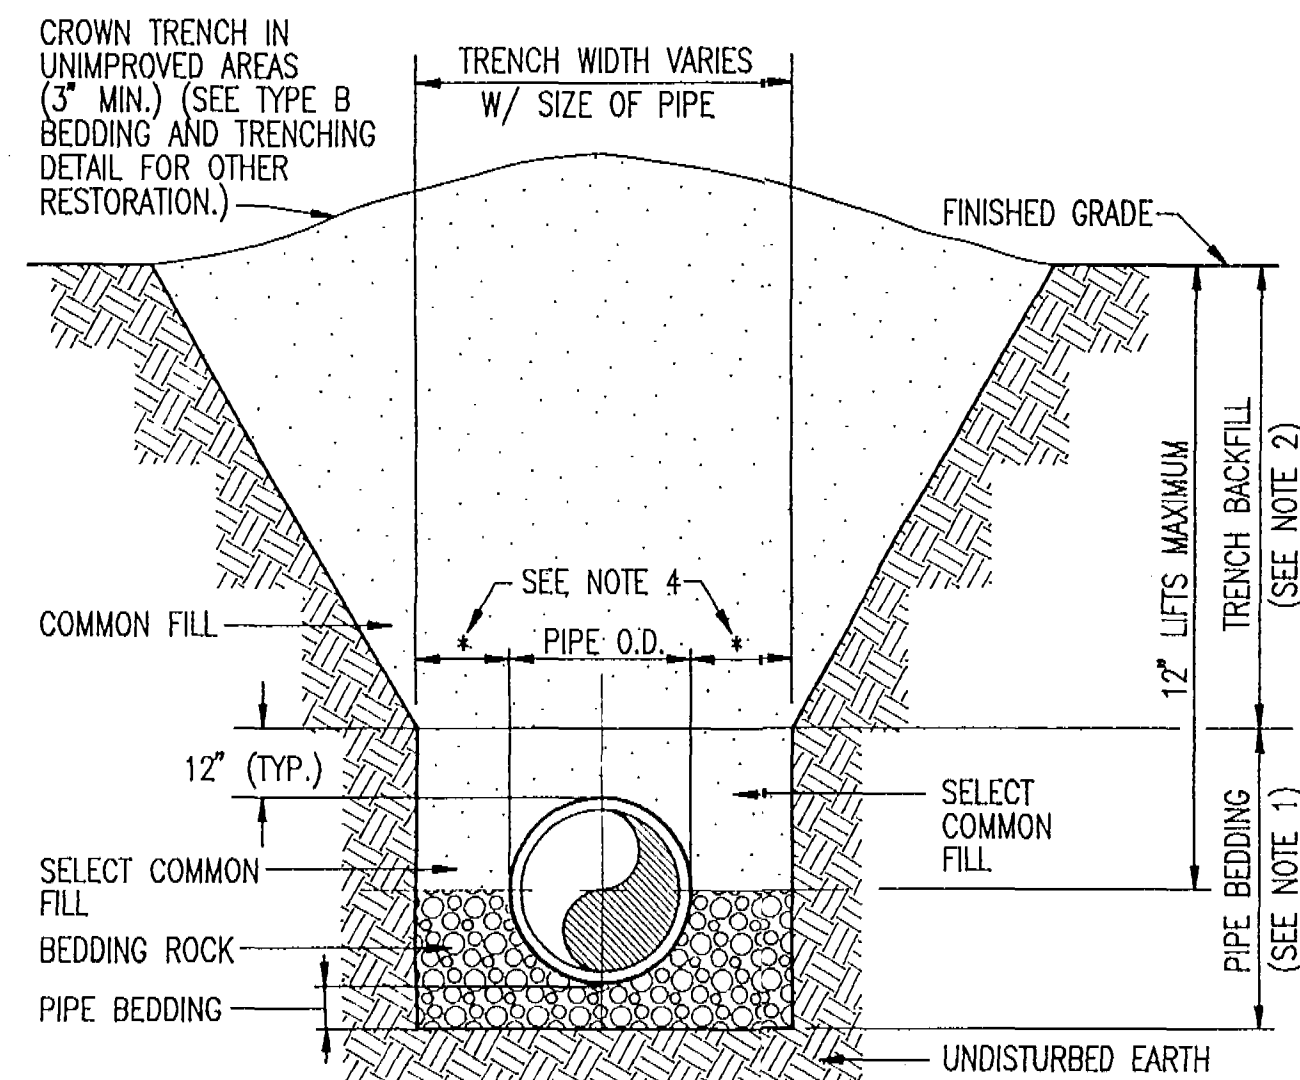

- NOTES:
- PIPE BEDDING: SELECT COMMON FILL COMPACTED TO 95% OF THE MAXIMUM DENSITY AS PER AASHTO T-180.
 - TRENCH BACKFILL: COMMON FILL COMPACTED TO 95% OF THE MAXIMUM DENSITY AS PER AASHTO T-180.
 - USE TYPE A BEDDING TO BE DETERMINED IN THE FIELD AS DIRECTED.
 - (*) 15" MAX. FOR PIPE DIAMETER LESS THAN 24", AND 24" MAX. FOR PIPE DIAMETER 24" AND LARGER.
 - WATER SHALL NOT BE PERMITTED IN THE TRENCH DURING CONSTRUCTION.
 - ALL PIPE TO BE INSTALLED WITH BELL FACING UPSTREAM TO THE DIRECTION OF FLOW.

DETAIL—TYPE A BEDDING AND TRENCHING

N.T.S.

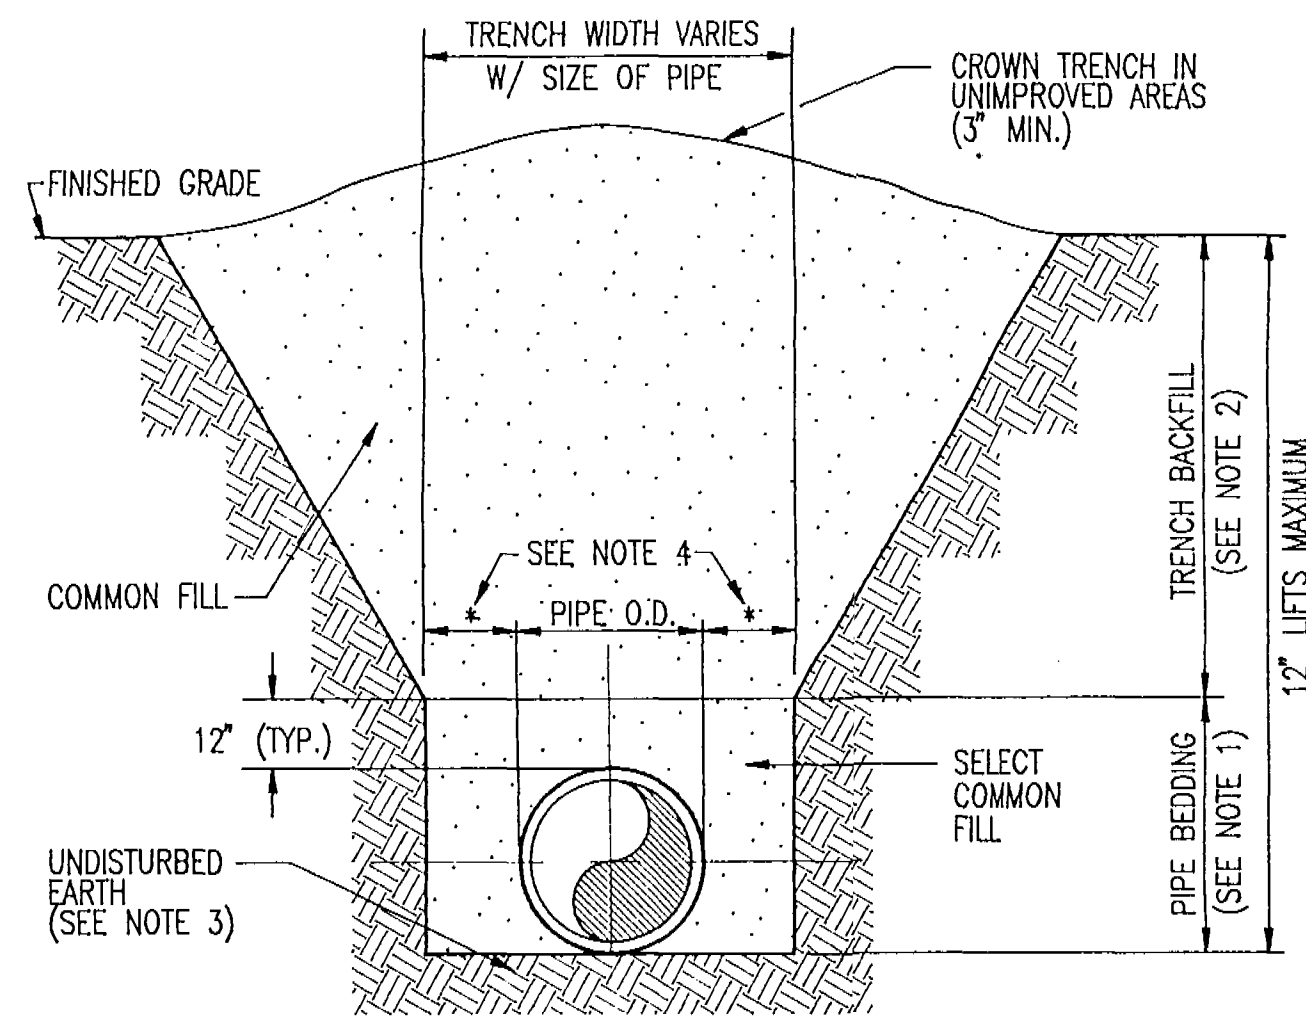

- NOTES:
- PIPE BEDDING: SELECT COMMON FILL COMPACTED TO 95% OF THE MAXIMUM DENSITY AS PER AASHTO T-180.
 - TRENCH BACKFILL: COMMON FILL COMPACTED TO 95% OF THE MAXIMUM DENSITY AS PER AASHTO T-180.
 - PIPE BEDDING UTILIZING SELECT COMMON FILL OR BEDDING ROCK IN ACCORDANCE WITH TYPE A BEDDING AND TRENCHING DETAIL MAY BE REQUIRED AS DIRECTED.
 - (*) 15" MAX. FOR PIPE DIAMETER LESS THAN 24", AND 24" MAX. FOR PIPE DIAMETER 24" AND LARGER.
 - WATER SHALL NOT BE PERMITTED IN THE TRENCH DURING CONSTRUCTION.
 - ALL PIPE TO BE INSTALLED WITH BELL FACING UPSTREAM TO THE DIRECTION OF FLOW.

DETAIL—TYPE B BEDDING AND TRENCHING

N.T.S.

DOWNSTREAM POND FOR NON STANDARD LENGTH(200)

UNDERDRAIN SCHEDULE

SUB-BASIN	PIPE LENGTH (LF)
1J	100
2A	100
2F	50
2G	100
3A	100
3R	100
4C	100
4S	50
6M	100
6R	400
7C	100
7D	50
7E	100
8D	50
8G	100
8H	100
8K	
8L	100
8M	100
9F	100
9H	100
9K	100
9U	50
9V	100
10A	100
10D	50
10H	100
10J	100
10K	100
10L	100
10M	50
10N	50
10P	50

- UNDERDRAIN NOTES:
- THE MOST DOWNSTREAM DISCHARGE POND OR DITCH SHALL HAVE UNDERDRAIN AT THE LENGTH DESIGNATED FOR EACH SUB BASIN IN THE UNDERDRAIN SCHEDULE.
 - SUB BASINS NOT NOTED IN UNDERDRAIN SCHEDULE SHALL HAVE 200 L.F. OF UNDERDRAIN IN THE MOST DOWNSTREAM DISCHARGE POND OR DITCH.
 - THE SUB BASINS ARE AS DELINEATED IN THE FLORIDA SHORES MASTER DRAINAGE PLAN.
 - ALL UNDERDRAIN INVERT ELEVATIONS SHALL BE 18" BELOW THE BOTTOM OF POND OR DITCH AS INDICATED IN DETAILS.

APR 26 1991

DATE				REVISIONS				REVISED BY				CHECKED BY				CADD FILE NAME															
4/22/91				PER SJRWMD																											
DESIGNED BY DRAWN BY CHECKED BY APPROVED BY																CADD NAME DATE															
DYER, RIDDLE, MILLS & PRECOURT, INC. ENGINEERS • SURVEYORS • SCIENTISTS • PLANNERS ORLANDO — TAMPA																DETAIL 27 RECEIVED APR 29 1991 CITY OF EDGEWATER, FLORIDA FLORIDA SHORES CAPITAL IMPROVEMENTS RECORDS ORLANDO															
PROJECT NO. 87-400 AUGUST, 1990 SCALE N.T.S. SHEET 4 OF 2																															

PROJECT NO.	87-400
DATE	APRIL 1991
SCALE	1-800'
SHEET	408 OF 408