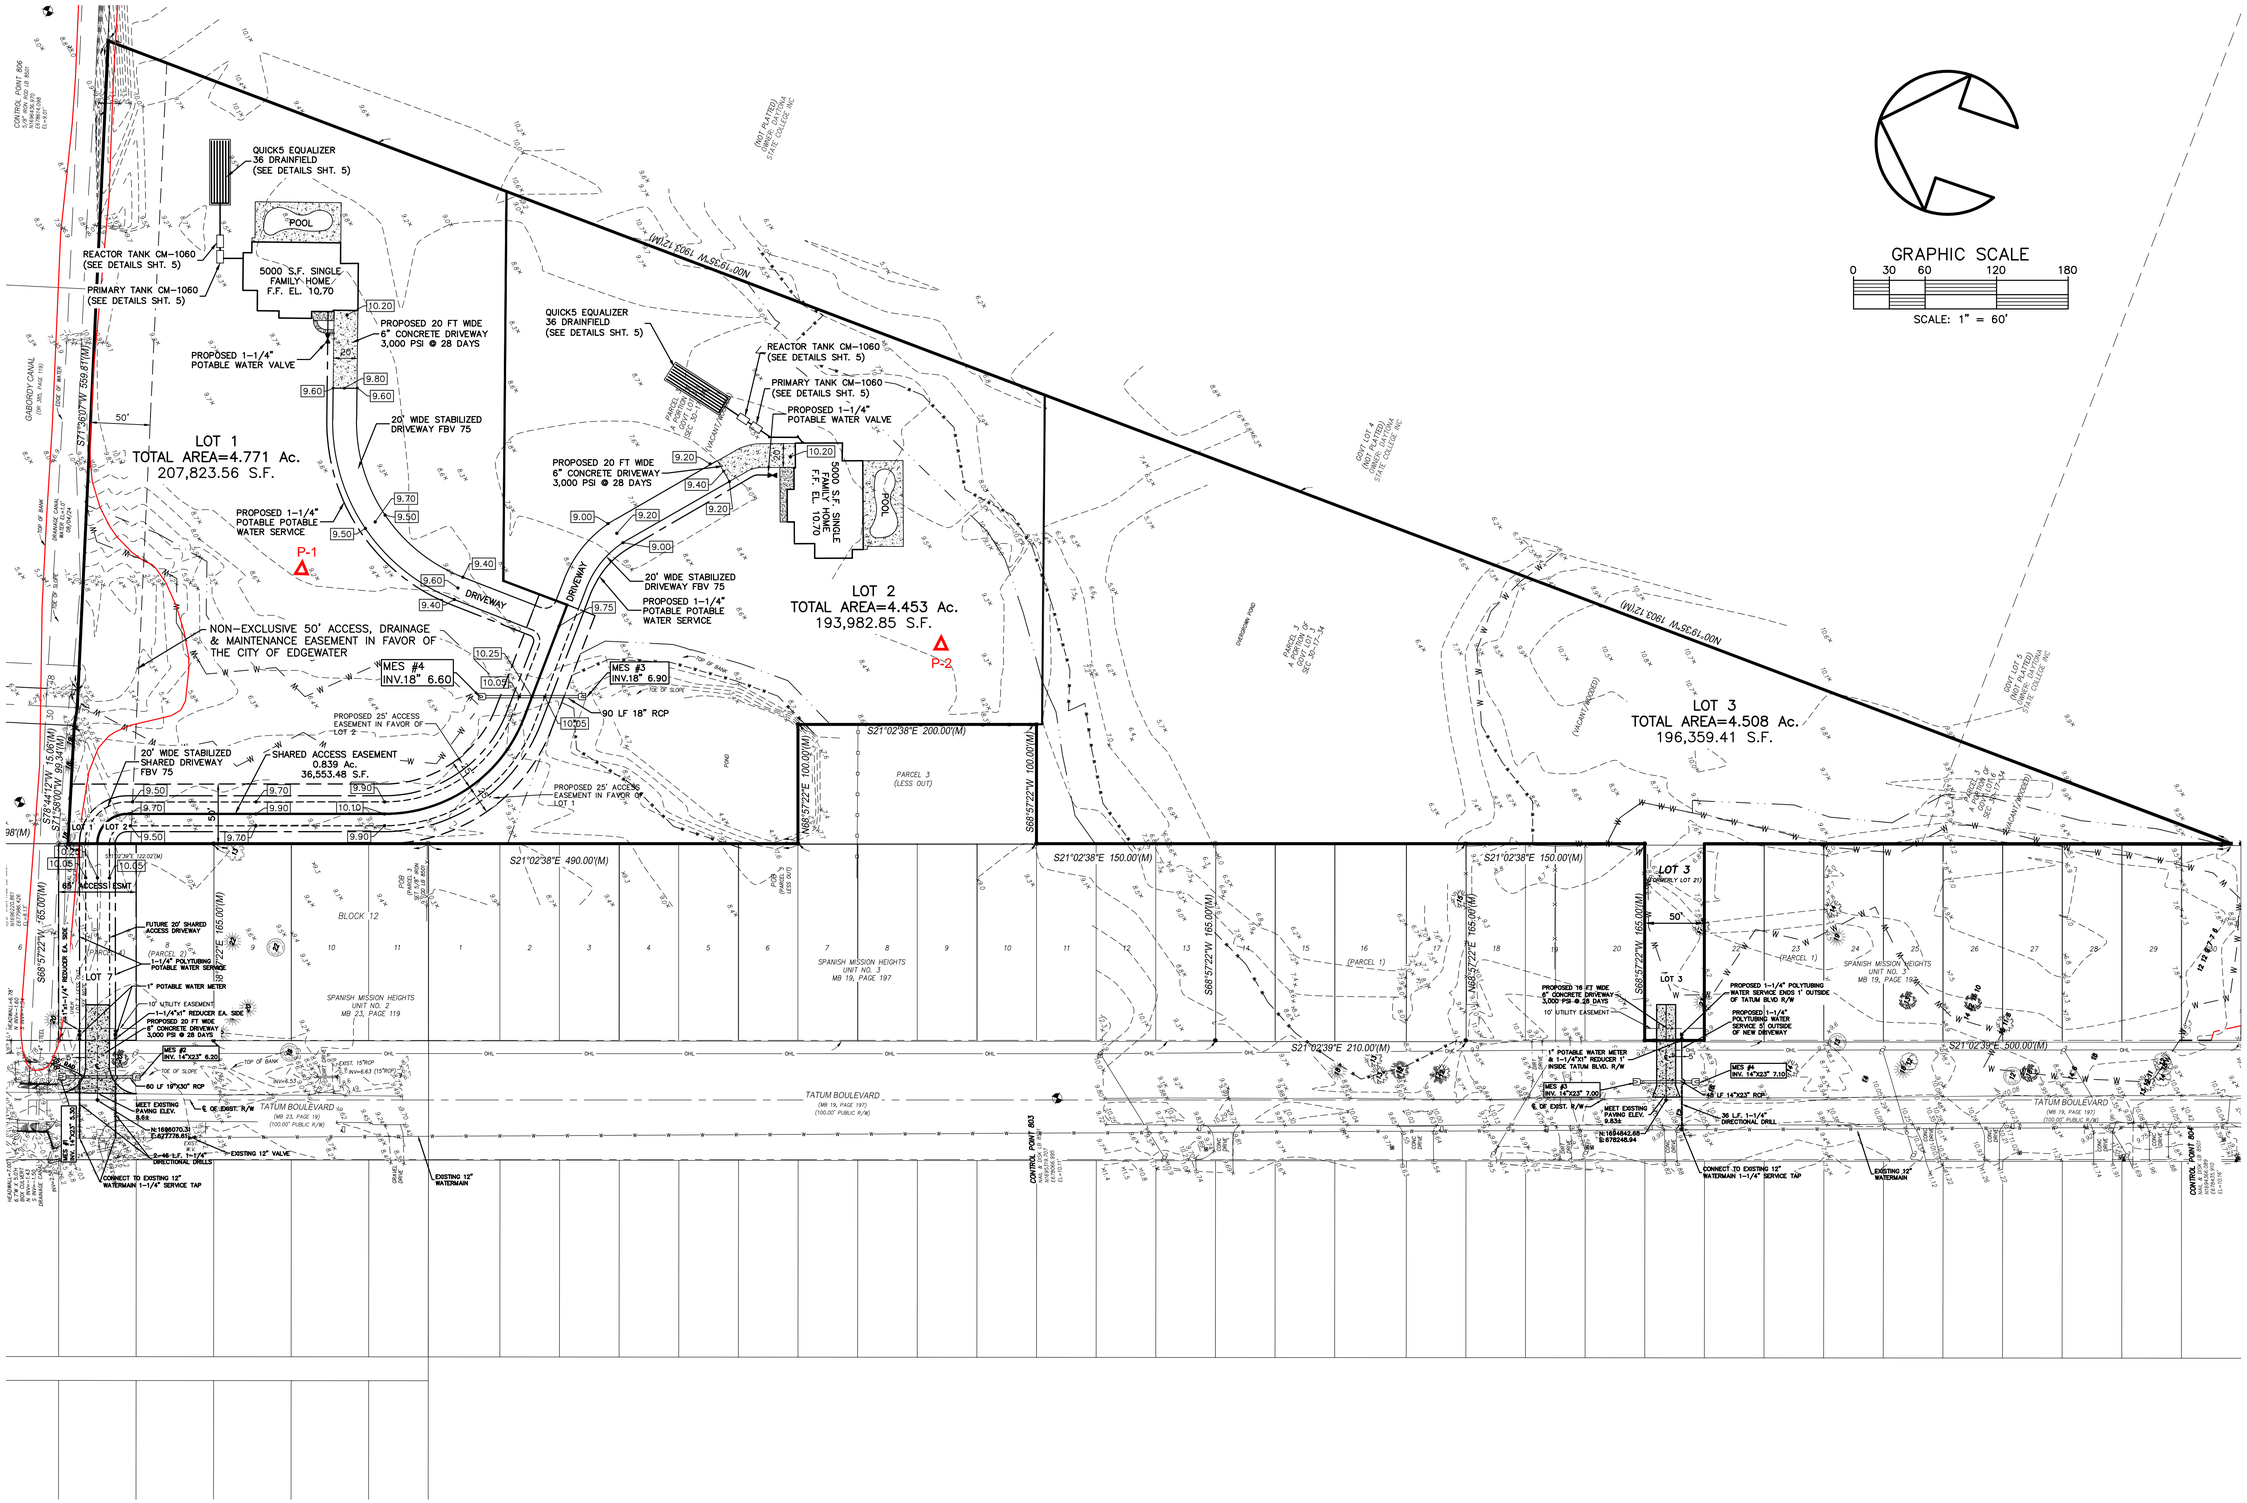

NO.	DATE	DESCRIPTION	BY
		REVISIONS	

PARKER MYNCHENBERG & ASSOCIATES, INC.
PROFESSIONAL ENGINEERS * LANDSCAPE ARCHITECTS
1729 RIDGEWOOD AVENUE HOLLY HILL, FLORIDA 32117
STEVEN R. BUSWELL, P.E. #71501, BLAKE A. MYNCHENBERG, P.E. #70523
KENDALL E. TANNER, L. BANKS P.E. #70523
(386) 677-6891 FAX (386) 677-2114 E-MAIL: info@parkermynchenberg.com
CERTIFICATE OF AUTHORIZATION NUMBER 00003910

SUNSET KEY
EDGEWATER * FLORIDA

OVERALL SITE PLAN

3
SHEET NO.

File No. 2427SP.dwg
Drawn By: SW
Date: 04/23/26
SCALE: 1" = 60'

SEAL

Digitally signed by Steven R Buswell
Date: 2026.06.26 15:08:59 -04'00'