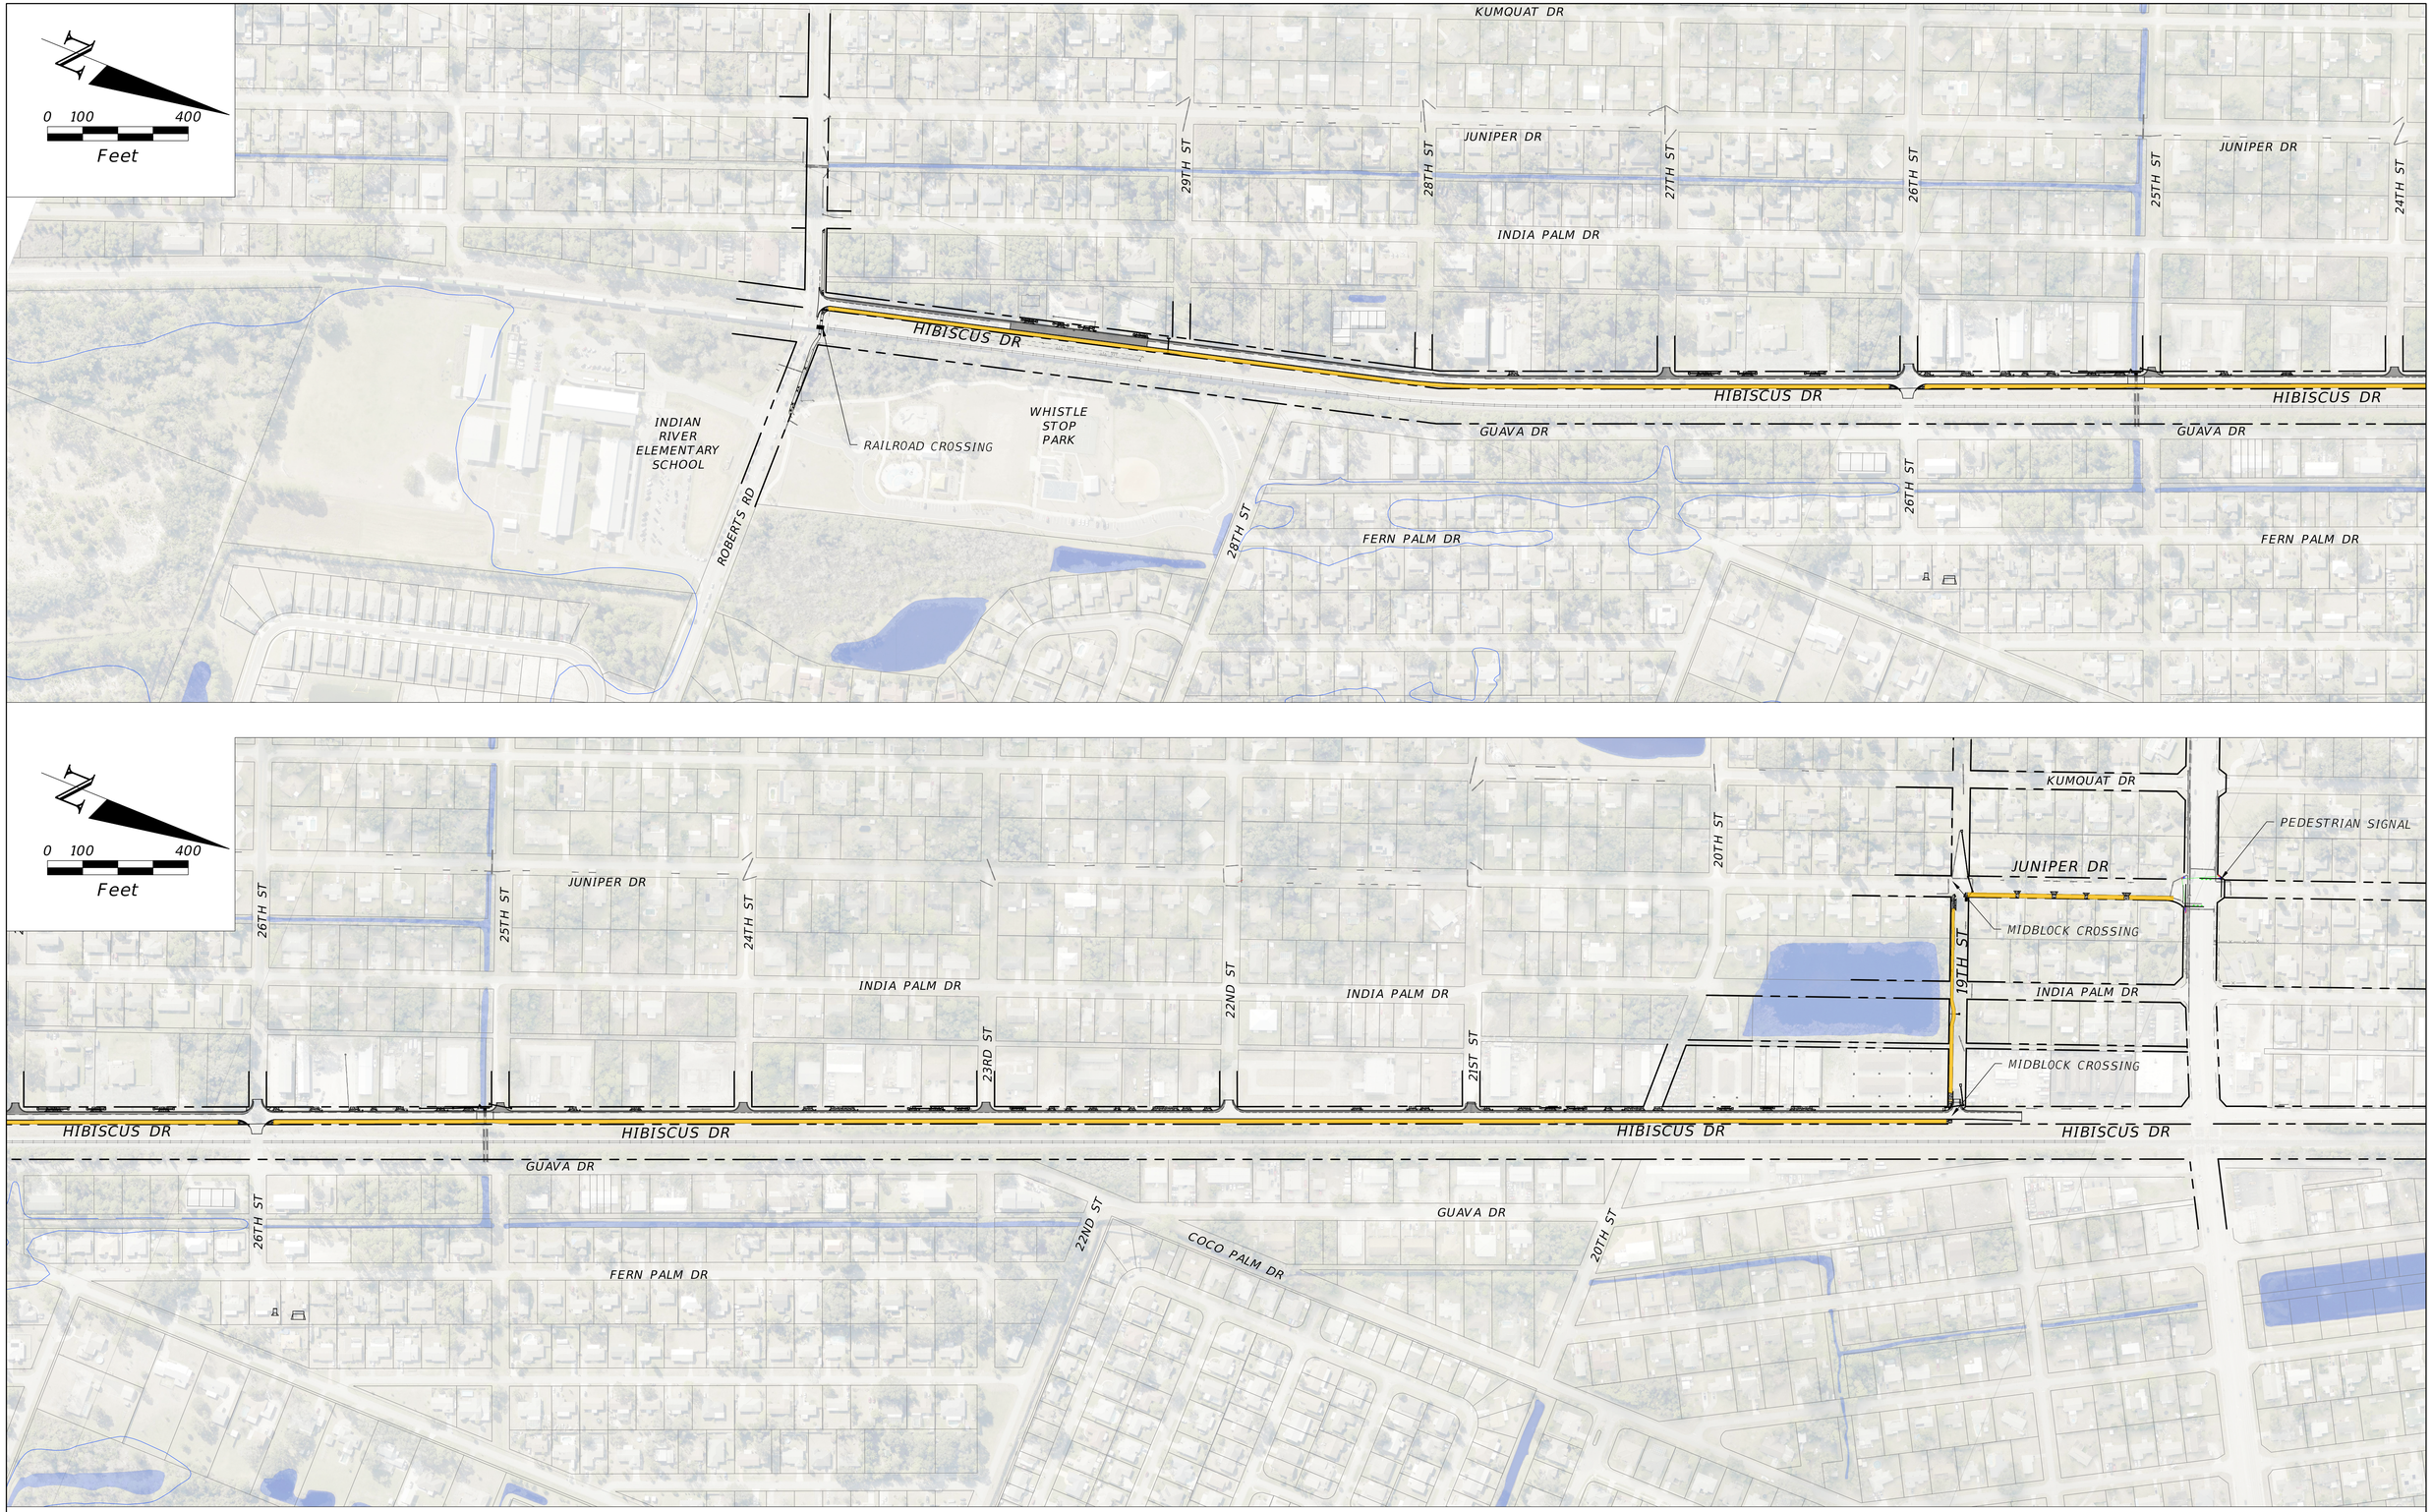

SUNTRAIL SEGMENT

SOUTH PROJECT - ROBERTS ROAD TO STATE ROAD 442

EDGEWATER, FLORIDA

STANLEY CONSULTANTS, INC.
80 SPRING VISTA DRIVE
DEBARY, FL 32713

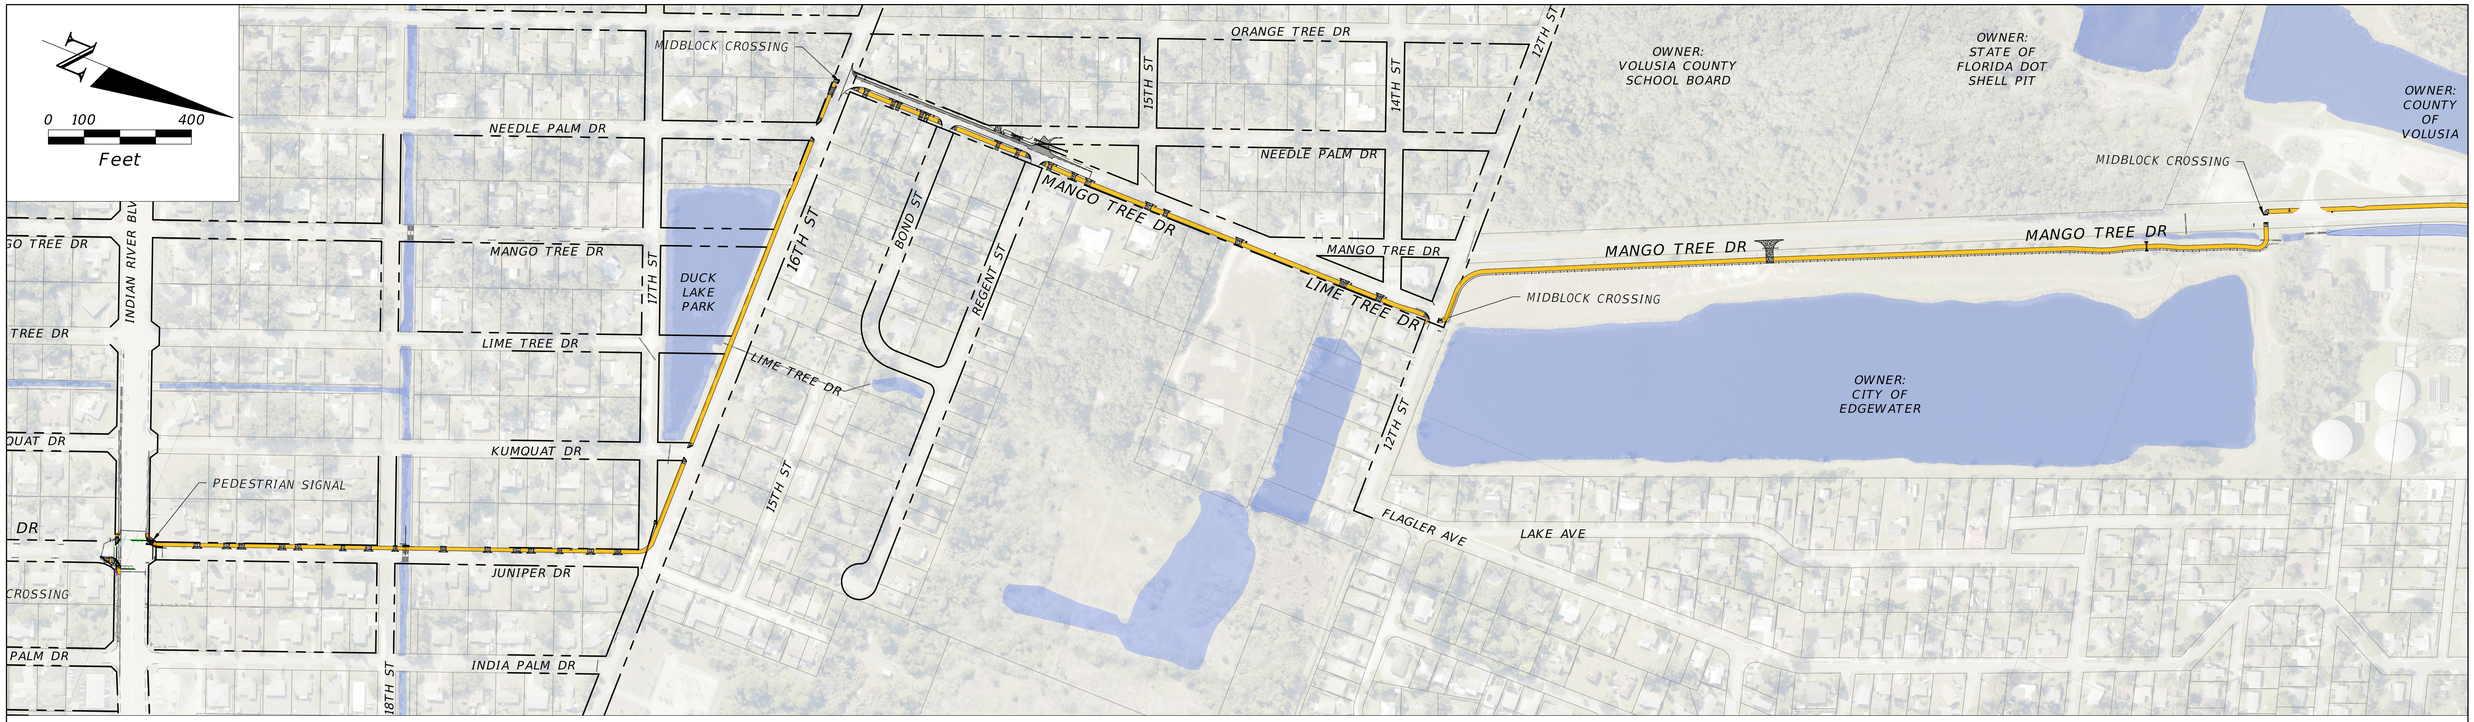

SUNTRAIL SEGMENT

NORTH PROJECT - STATE ROAD 442 TO DALE AVENUE

EDGEWATER, FLORIDA

STANLEY CONSULTANTS, INC.
80 SPRING VISTA DRIVE
DEBARY, FL 32713